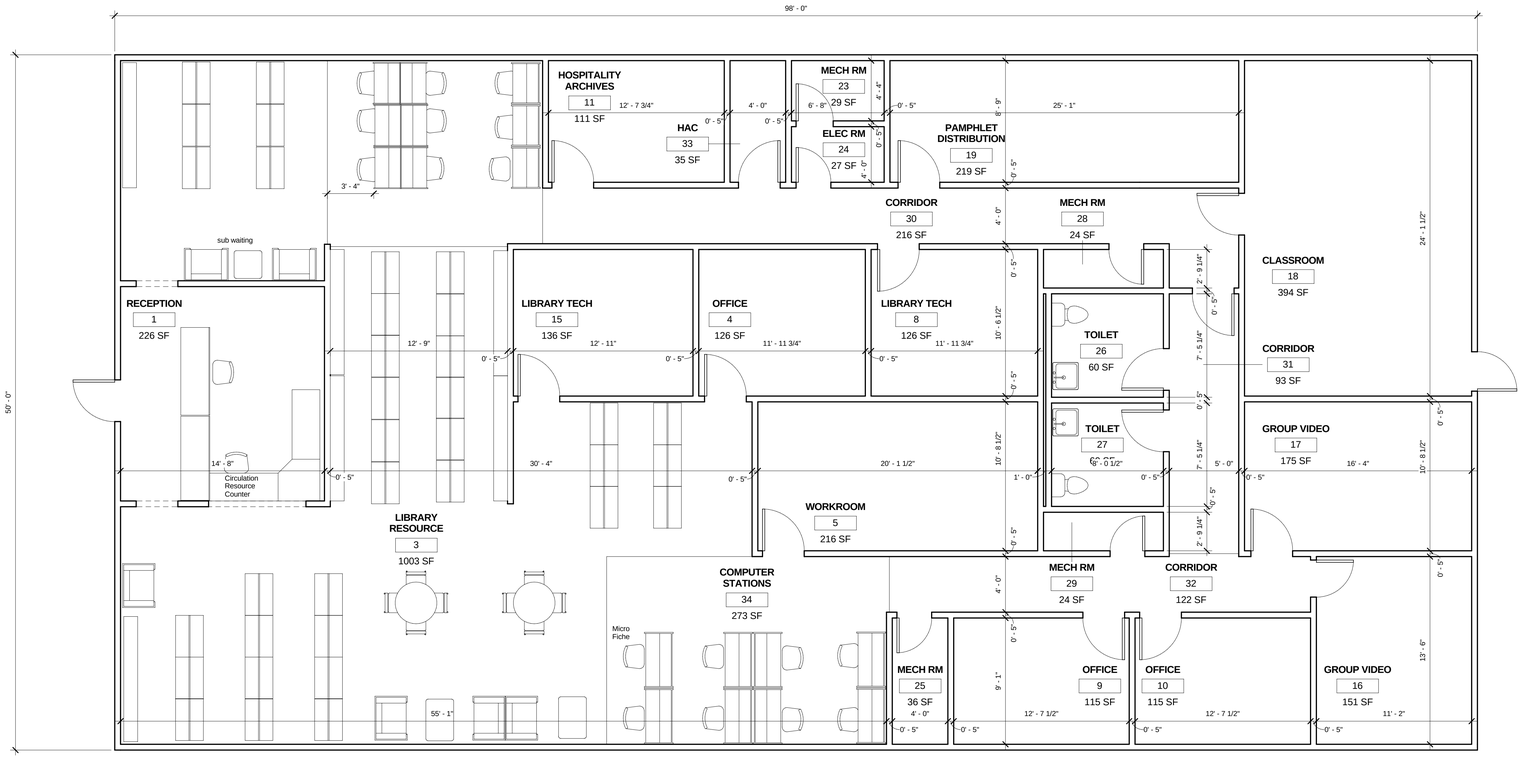

1 FIRST (1ST) FLOOR PLAN - LIBRARY-PERC
1/4" = 1'-0"

DESIGN DEVELOPMENT NOT FOR CONSTRUCTION
FULLY SPRINKLERED

Revisions:	Date

CONSULTANTS:

ISSUED FOR REVIEW
NOT APPROVED FOR CONSTRUCTION
December 22, 2009

ARCHITECT/ENGINEERS:

VOA

ELLERBE BECKET

VOA/ ELLERBE BECKET, LLC
4776 NEW BROAD ST.
SUITE 200
ORLANDO, FL 32814

Drawing Title: LIBRARY/ PERC MODULAR

Approved: Project Director

Project Title: BAY PINES VAMC: INPATIENT & OUTPATIENT IMPROVEMENTS

Location: BAY PINES, FL

Date: December 2, 2009

Checked

Drawn

Project Number: 516PR005

Building Number: B100-MV

Drawing Number: A101LIB-

A101LIB

Office of Construction and Facilities Management

Department of Veterans Affairs

VA FORM 08-6231 C:\Documents and Settings\jrotella\Desktop\B-100_titleblock.dwg