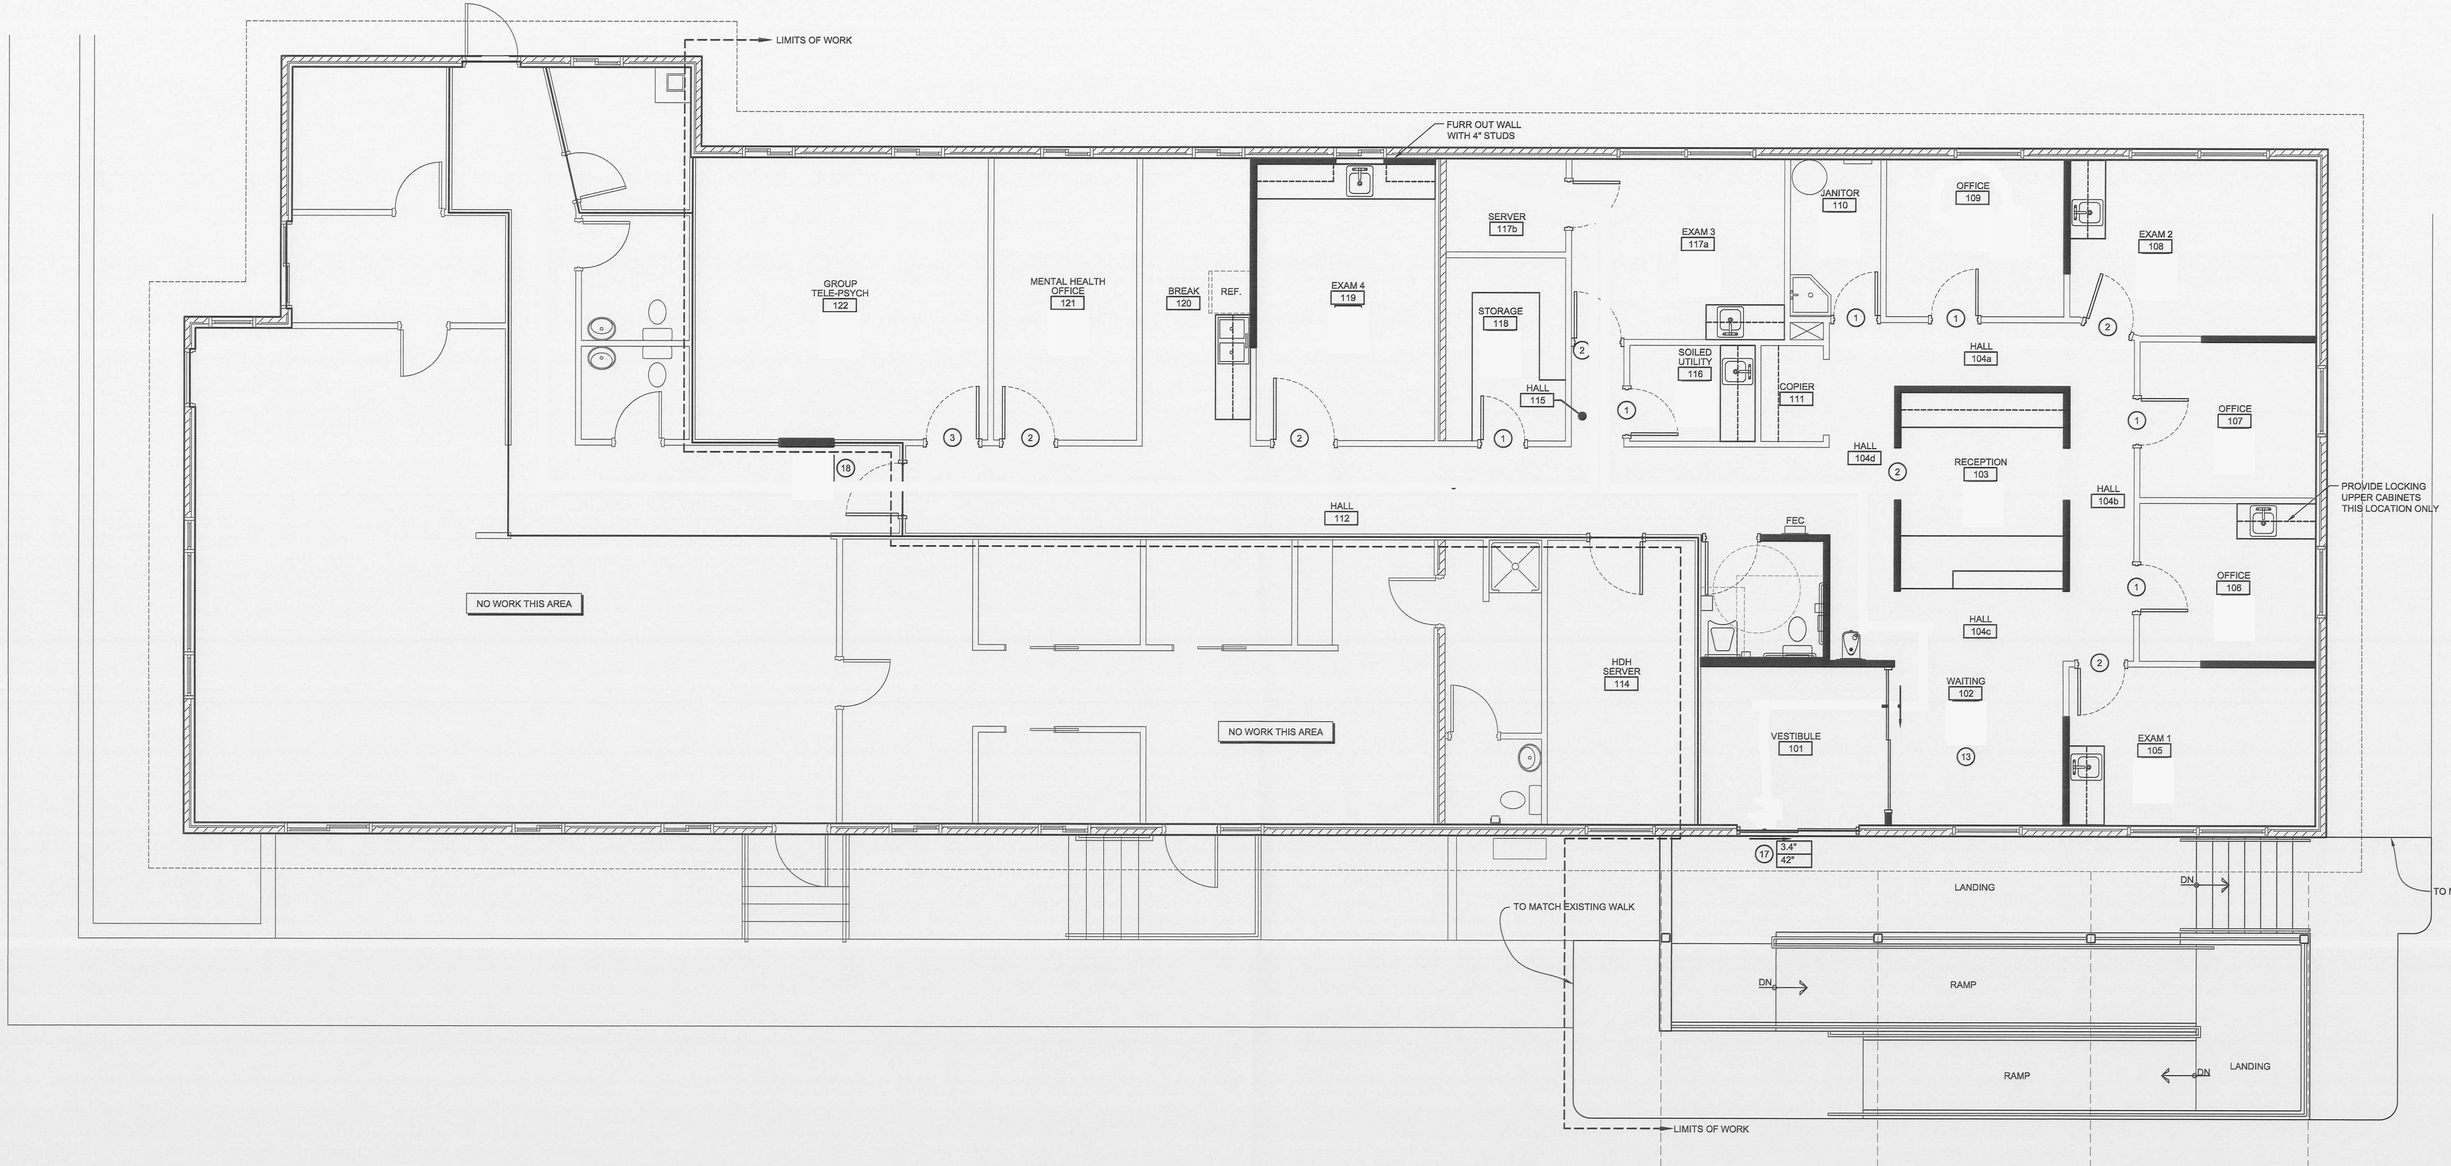
LIMITS OF WORK
FURR OUT WALL WITH 4" STUDS
GROUP TELE-PSYCH 122
MENTAL HEALTH OFFICE 121
BREAK 120
REF.
EXAM 4 119
SERVER 117b
STORAGE 118
HALL 115
EXAM 3 117a
JANITOR 110
OFFICE 109
EXAM 2 108
SOILED UTILITY 116
COPIER 111
HALL 104a
OFFICE 107
HALL 104d
RECEPTION 103
HALL 104b
PROVIDE LOCKING UPPER CABINETS THIS LOCATION ONLY
HALL 112
FEC
OFFICE 106
NO WORK THIS AREA
HDH SERVER 114
HALL 104c
WAITING 102
NO WORK THIS AREA
VESTIBULE 101
EXAM 1 105
3.4"
42"
LANDING
DN
TO MATCH EXISTING WALK
RAMP
DN
RAMP
DN
LANDING
TO MATCH EXISTING WALK
LIMITS OF WORK