NOTES THIS DRAWING

1. 300 3V, SN FU FOR 120/208 V, 1Ø STORAGE BLDG. SERVICE.
2. PENDANT MOUNT 9'-0" AFF, TYPICAL U.O.N
3. PENDANT MOUNT BOTTOM OF FIXTURE AT BOTTOM OF ROOF STRUCTURE, TYP.
4. WALL MOUNT 5'-0" ABOVE BOTTOM OF PIT.

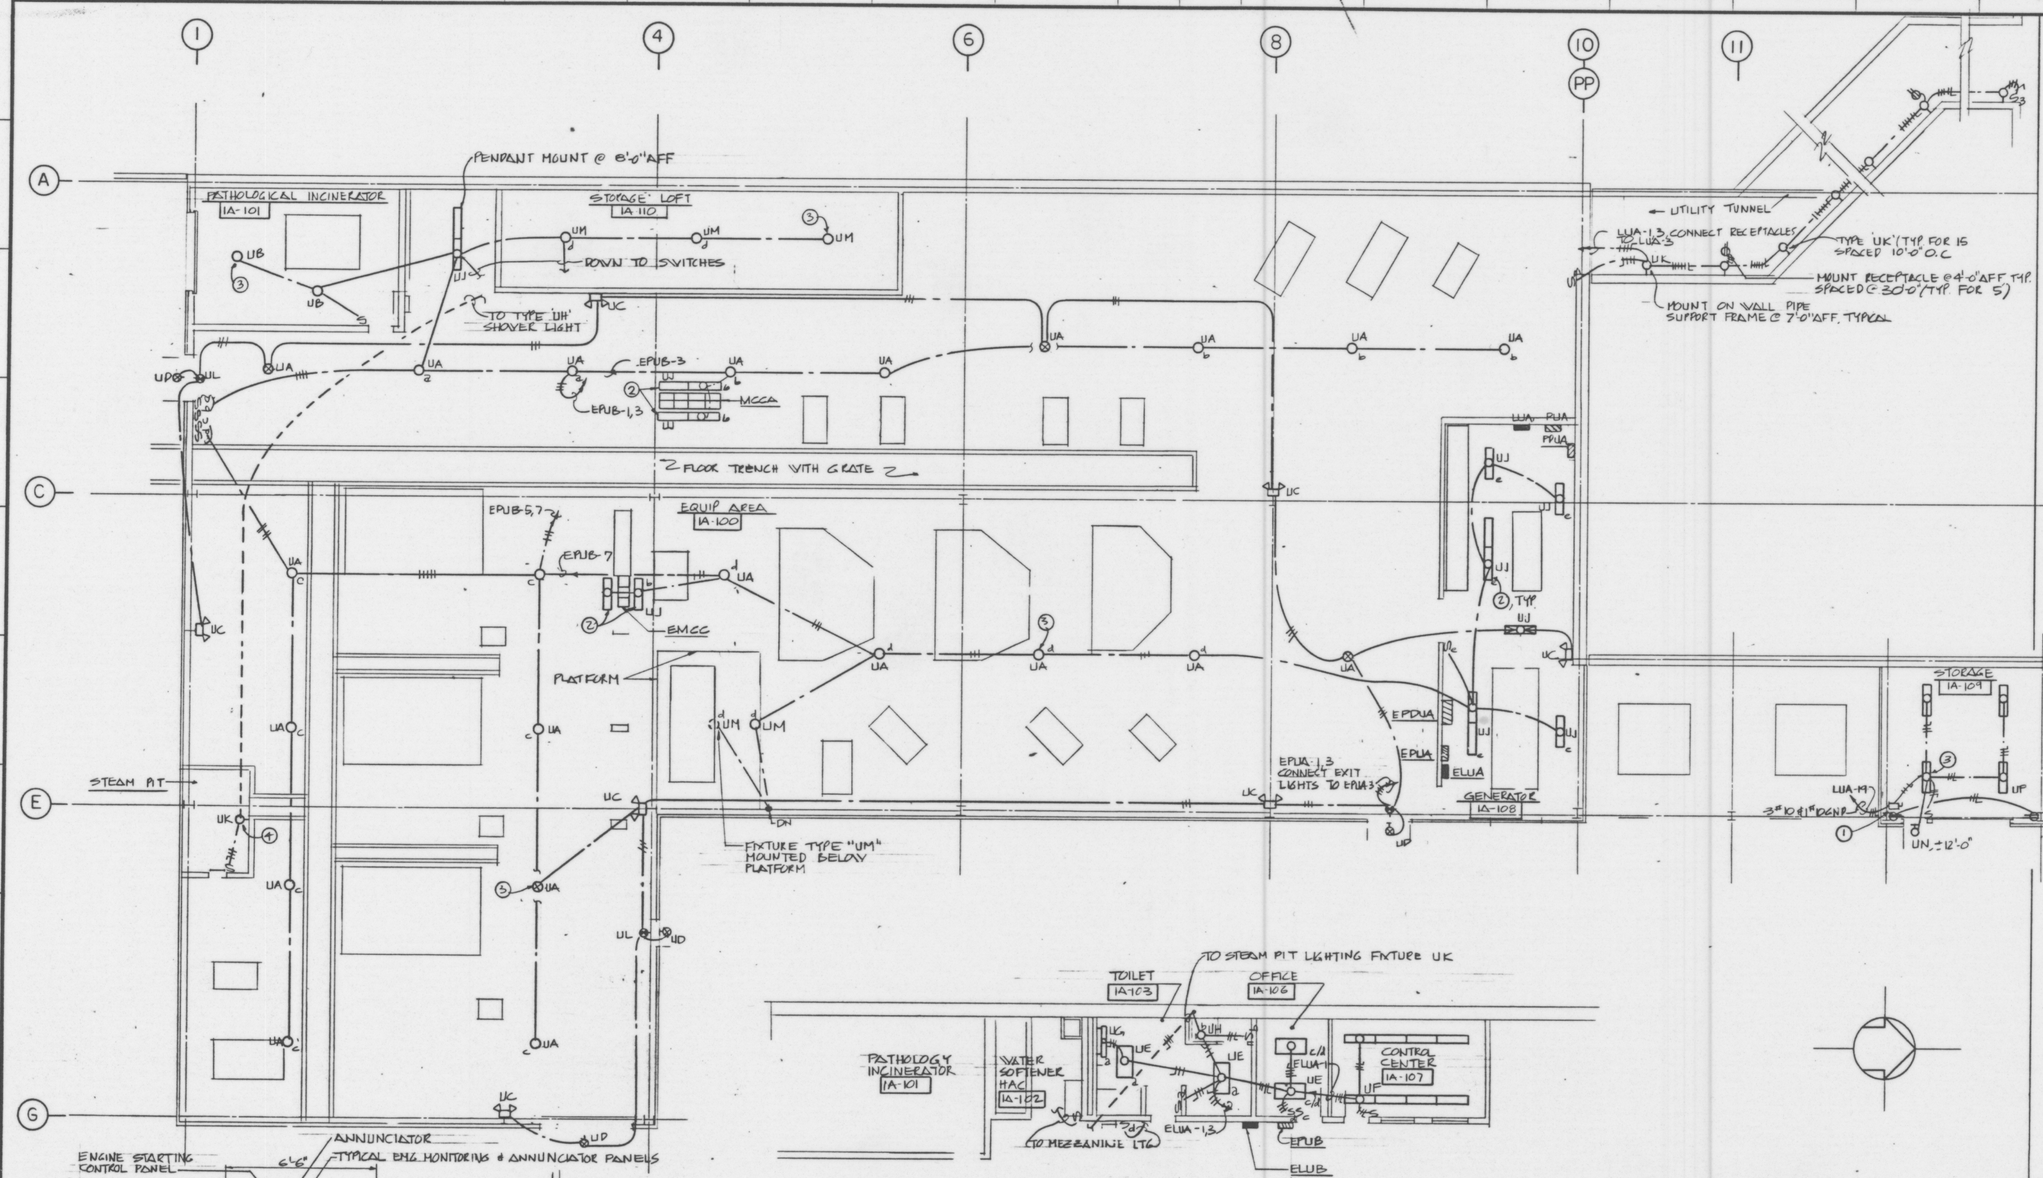

PARTIAL TOILET & CONTROL AREA LIGHTING PLAN

SCALE: 1/8" = 1'-0"

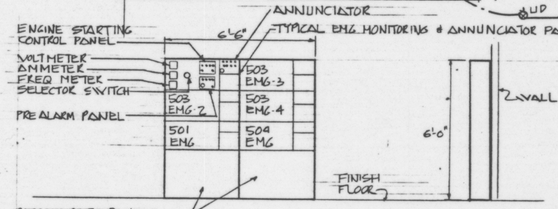

REMOTE ANNUNCIATOR & MONITORING PANEL DETAIL

NO SCALE

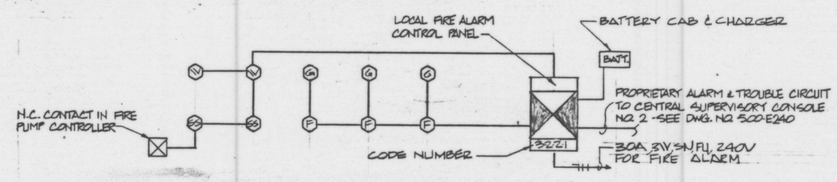

FIRE ALARM RISER

NO SCALE

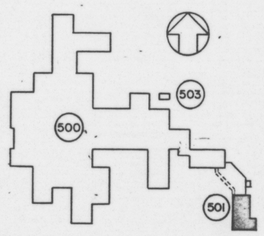

KEY PLAN

NO.	DATE	DESCRIPTION

REVISIONS

SHEET TITLE: FLOOR PLAN-LIGHTING

SCALE: 1/8" = 1'-0"

BLDG. NO. 501

PROJECT TITLE: 820 Bed Replacement Hospital Utility Plant

DRAWN: MARABLE ABRAMS | CHECKED: MOTLEY | DATE: OCT 12, 1979

Williams and Tazewell
Perkins & Will
A Joint Venture

DRAWING NUMBER: 501-E3

DWG. 1384 OF 1409

APPROVED: PROJECT DIRECTOR

PROJECT NUMBER: 651-001

COMMONWEALTH OF VIRGINIA — William L. Tazewell, Jr. — Certificate No. 302 — PROFESSIONAL ENGINEER

VETERANS ADMINISTRATION

LOCATION: VAH Richmond, Virginia

THREE INCHES EQUALS ONE FOOT | ONE AND ONE HALF INCHES EQUALS ONE FOOT | ONE INCH EQUALS ONE FOOT | THREE QUARTER INCH EQUALS ONE FOOT | ONE HALF INCH EQUALS ONE FOOT | THREE EIGHTH INCH EQUALS ONE FOOT | ONE QUARTER INCH EQUALS ONE FOOT | ONE EIGHTH INCH EQUALS ONE FOOT

VA FORM 07-4531 FEB. 1973

H&E 10 1273 5-70 MC 7000