GENERAL NOTES:

A. EQUIPMENT CONNECTION INDICATED IS FOR LED LIGHT DRIVER. REFER TO LIGHTING FIXTURE SCHEDULE FOR MORE INFORMATION.

KEYED NOTES:

1. LIGHTING FIXTURE TYPE Y2.
2. PARTIAL CIRCUIT. SEE ES0-201 KEYED NOTE 5.
3. DEDUCT ALTERNATE #3.
4. FOUNTAIN PUMP CONNECTION.

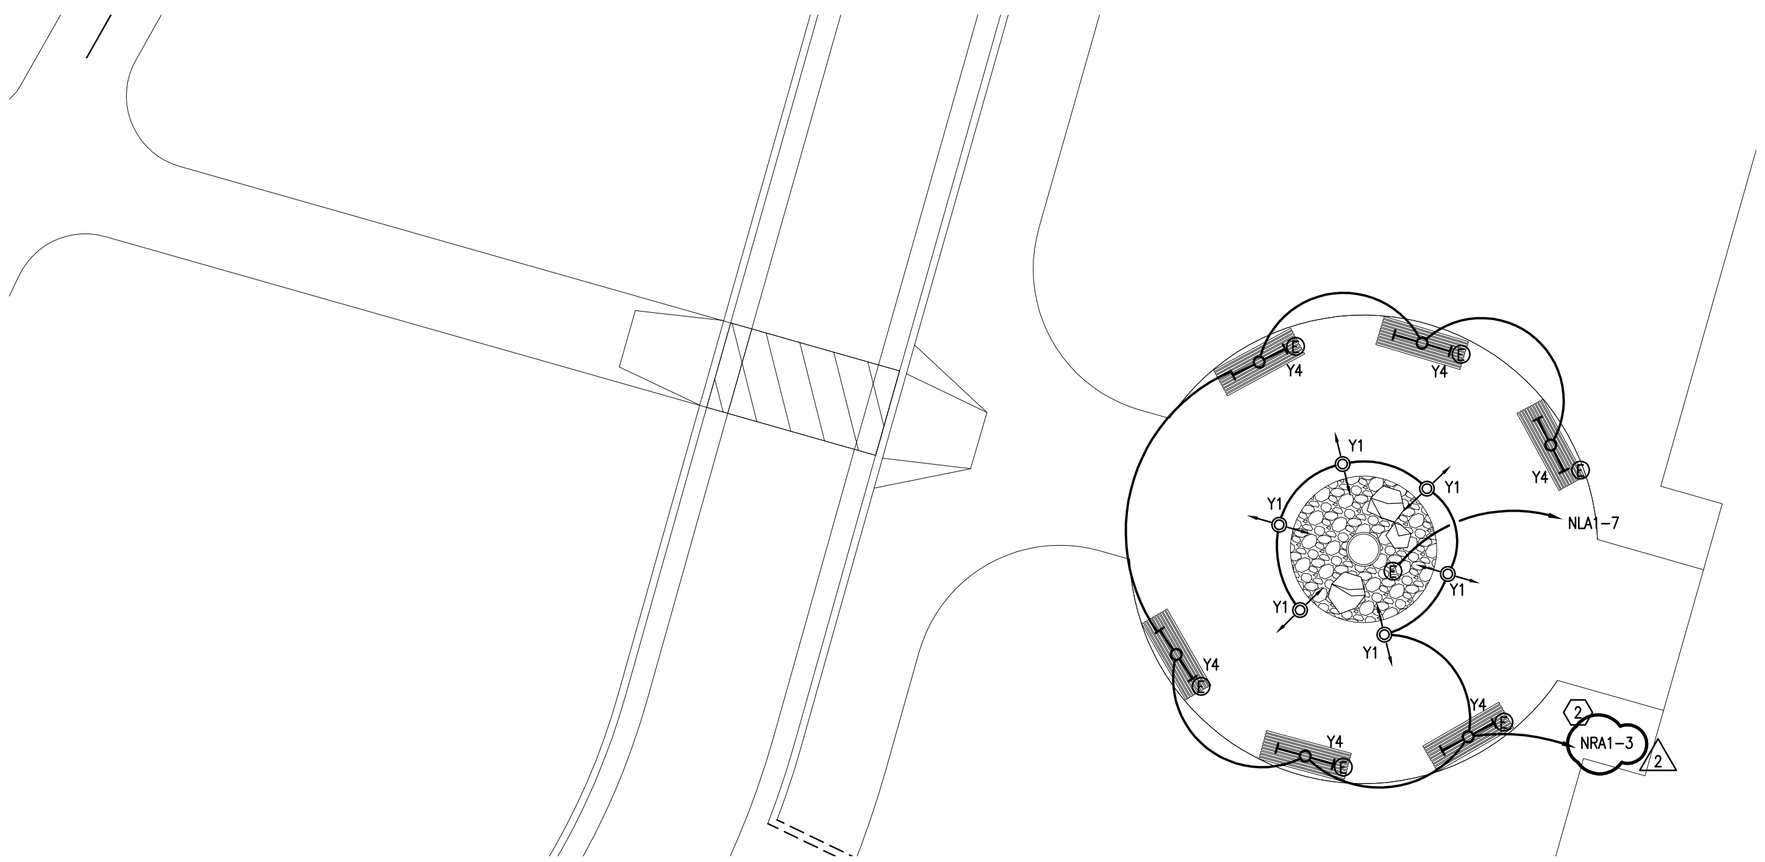

1 ELECTRICAL LARGE SCALE PLAN - ENTRY FOUNTAIN
1/8" = 1'-0"

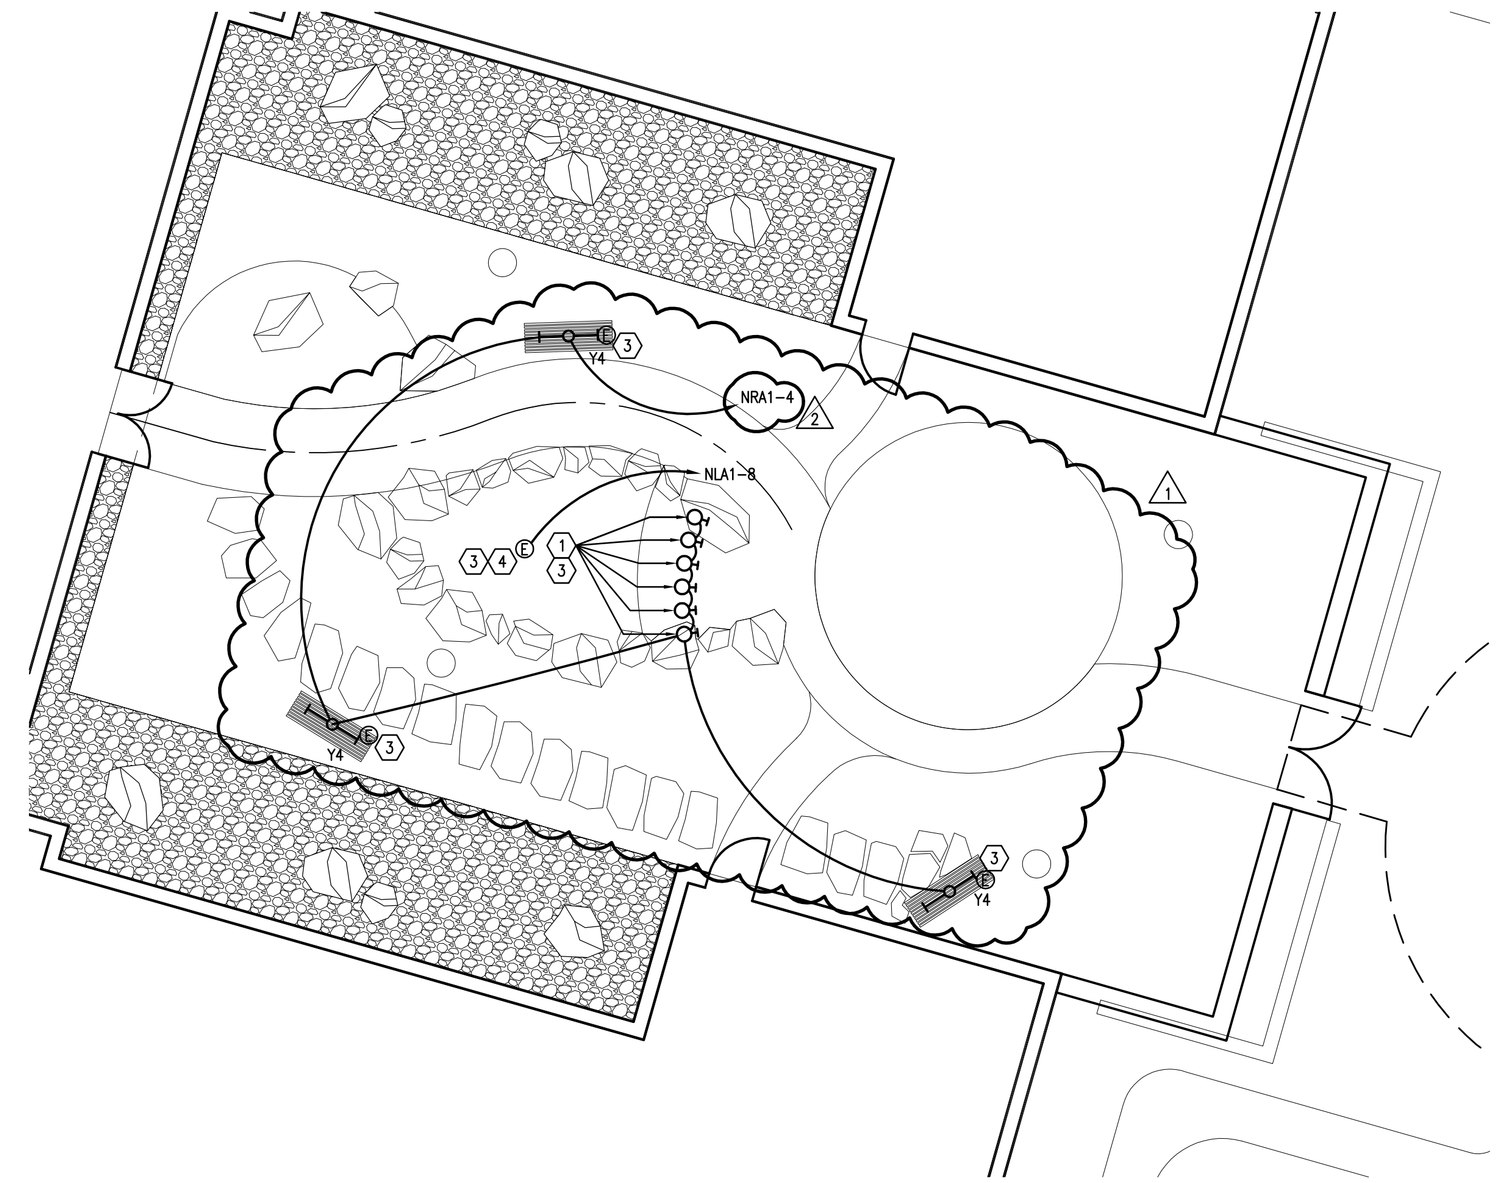

2 ELECTRICAL LARGE SCALE PLAN - ZEN GARDEN
1/8" = 1'-0"

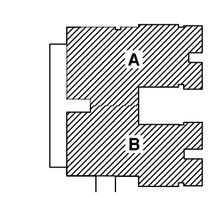

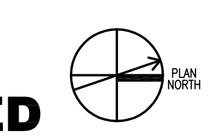

FULLY SPRINKLERED

Revisions:	Date
Amendment 1	09/11/08
Amendment 2	09/18/08

CONSULTANTS:

ARCHITECT/ENGINEERS:

HDR Architecture, Inc
1101 King Street | Suite 400 | Alexandria, Virginia 22314-2944 | 703.518.8500
5426 Bay Center Drive | Suite 400 | Tampa, Florida 33609-3444 | 813.282.2493

Drawing Title: ELECTRICAL LARGE SCALE SITE PLAN

Approved: Project Director

Project Title: V.A. RICHMOND POLYTRAUMA TRANSITIONAL REHABILITATION CENTER

Location: HUNTER HOLMES McGUIRE

Date: 07/24/2008 | Checked | Drawn

Project Number: V101BP 0241 652-307

Building Number

Drawing Number: ES0-202

Dwg. of

Office of Facilities Management

Department of Veterans Affairs

VA FORM 08-6231, OCT 1978