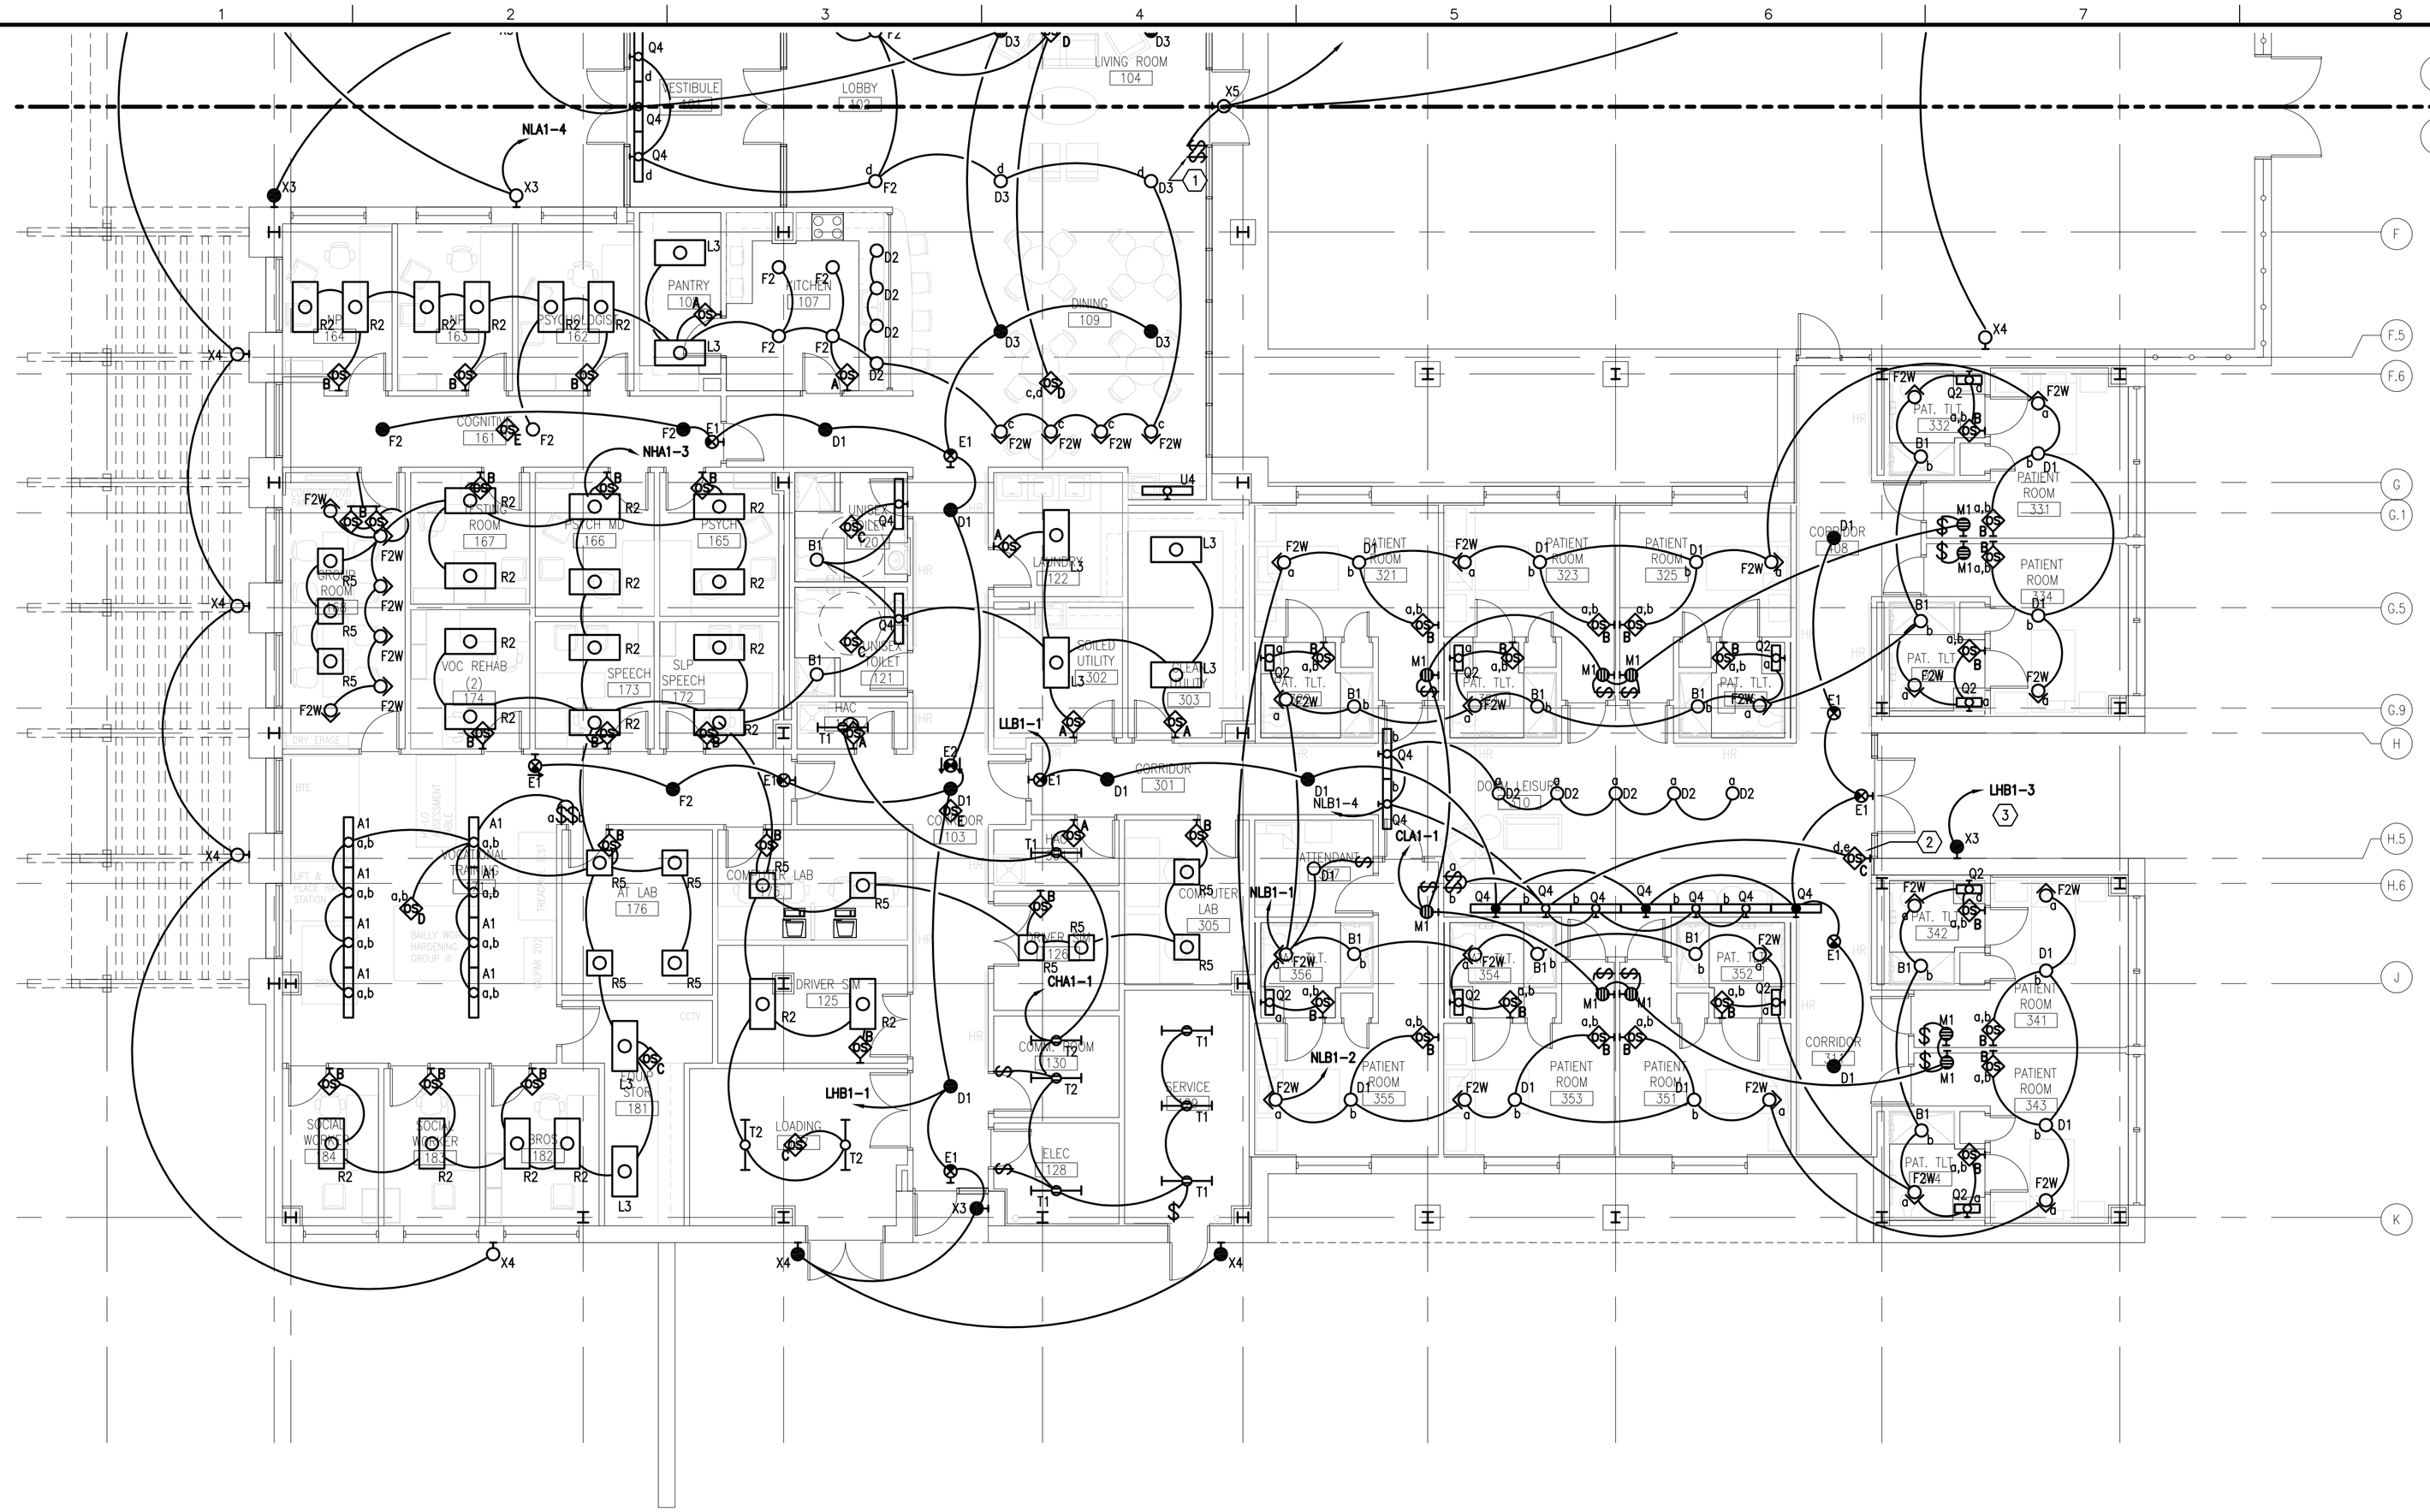

KEYED NOTES:

1. SWITCHED TO CONTROL DEDUCT ALTERNATE #3 POLE LIGHTING TYPE X1 NEAR FOUNTAIN.
2. WALL MOUNTED OCCUPANCY SENSOR MOUNTED AT 12'-0" AFF.
3. PARTIAL CIRCUIT.

1 PARTIAL FLOOR LIGHTING PLAN - AREA B

1/8" = 1'-0"

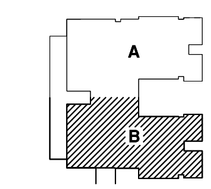

KEY PLAN

PLAN NORTH

FULLY SPRINKLERED

Revisions:	Date

CONSULTANTS:

ARCHITECT/ENGINEERS:

HDR Architecture, Inc

1101 King Street | Suite 400 | Alexandria, Virginia 22314-2944 | 703.518.8500
5426 Bay Center Drive | Suite 400 | Tampa, Florida 33609-3444 | 813.282.2493

Drawing Title: FIRST FLOOR LIGHTING PLAN AREA B

Approved: Project Director

Project Title: V.A. RICHMOND POLYTRAUMA TRANSITIONAL REHABILITATION CENTER

Location: HUNTER HOLMES McGUIRE

Date: 07/24/2008 | Checked | Drawn

Project Number: V101BP 0241 652-307

Building Number

Drawing Number: ES1-102

Dwg. of

Office of Facilities Management

Department of Veterans Affairs

VA FORM 08-6231, OCT 1978