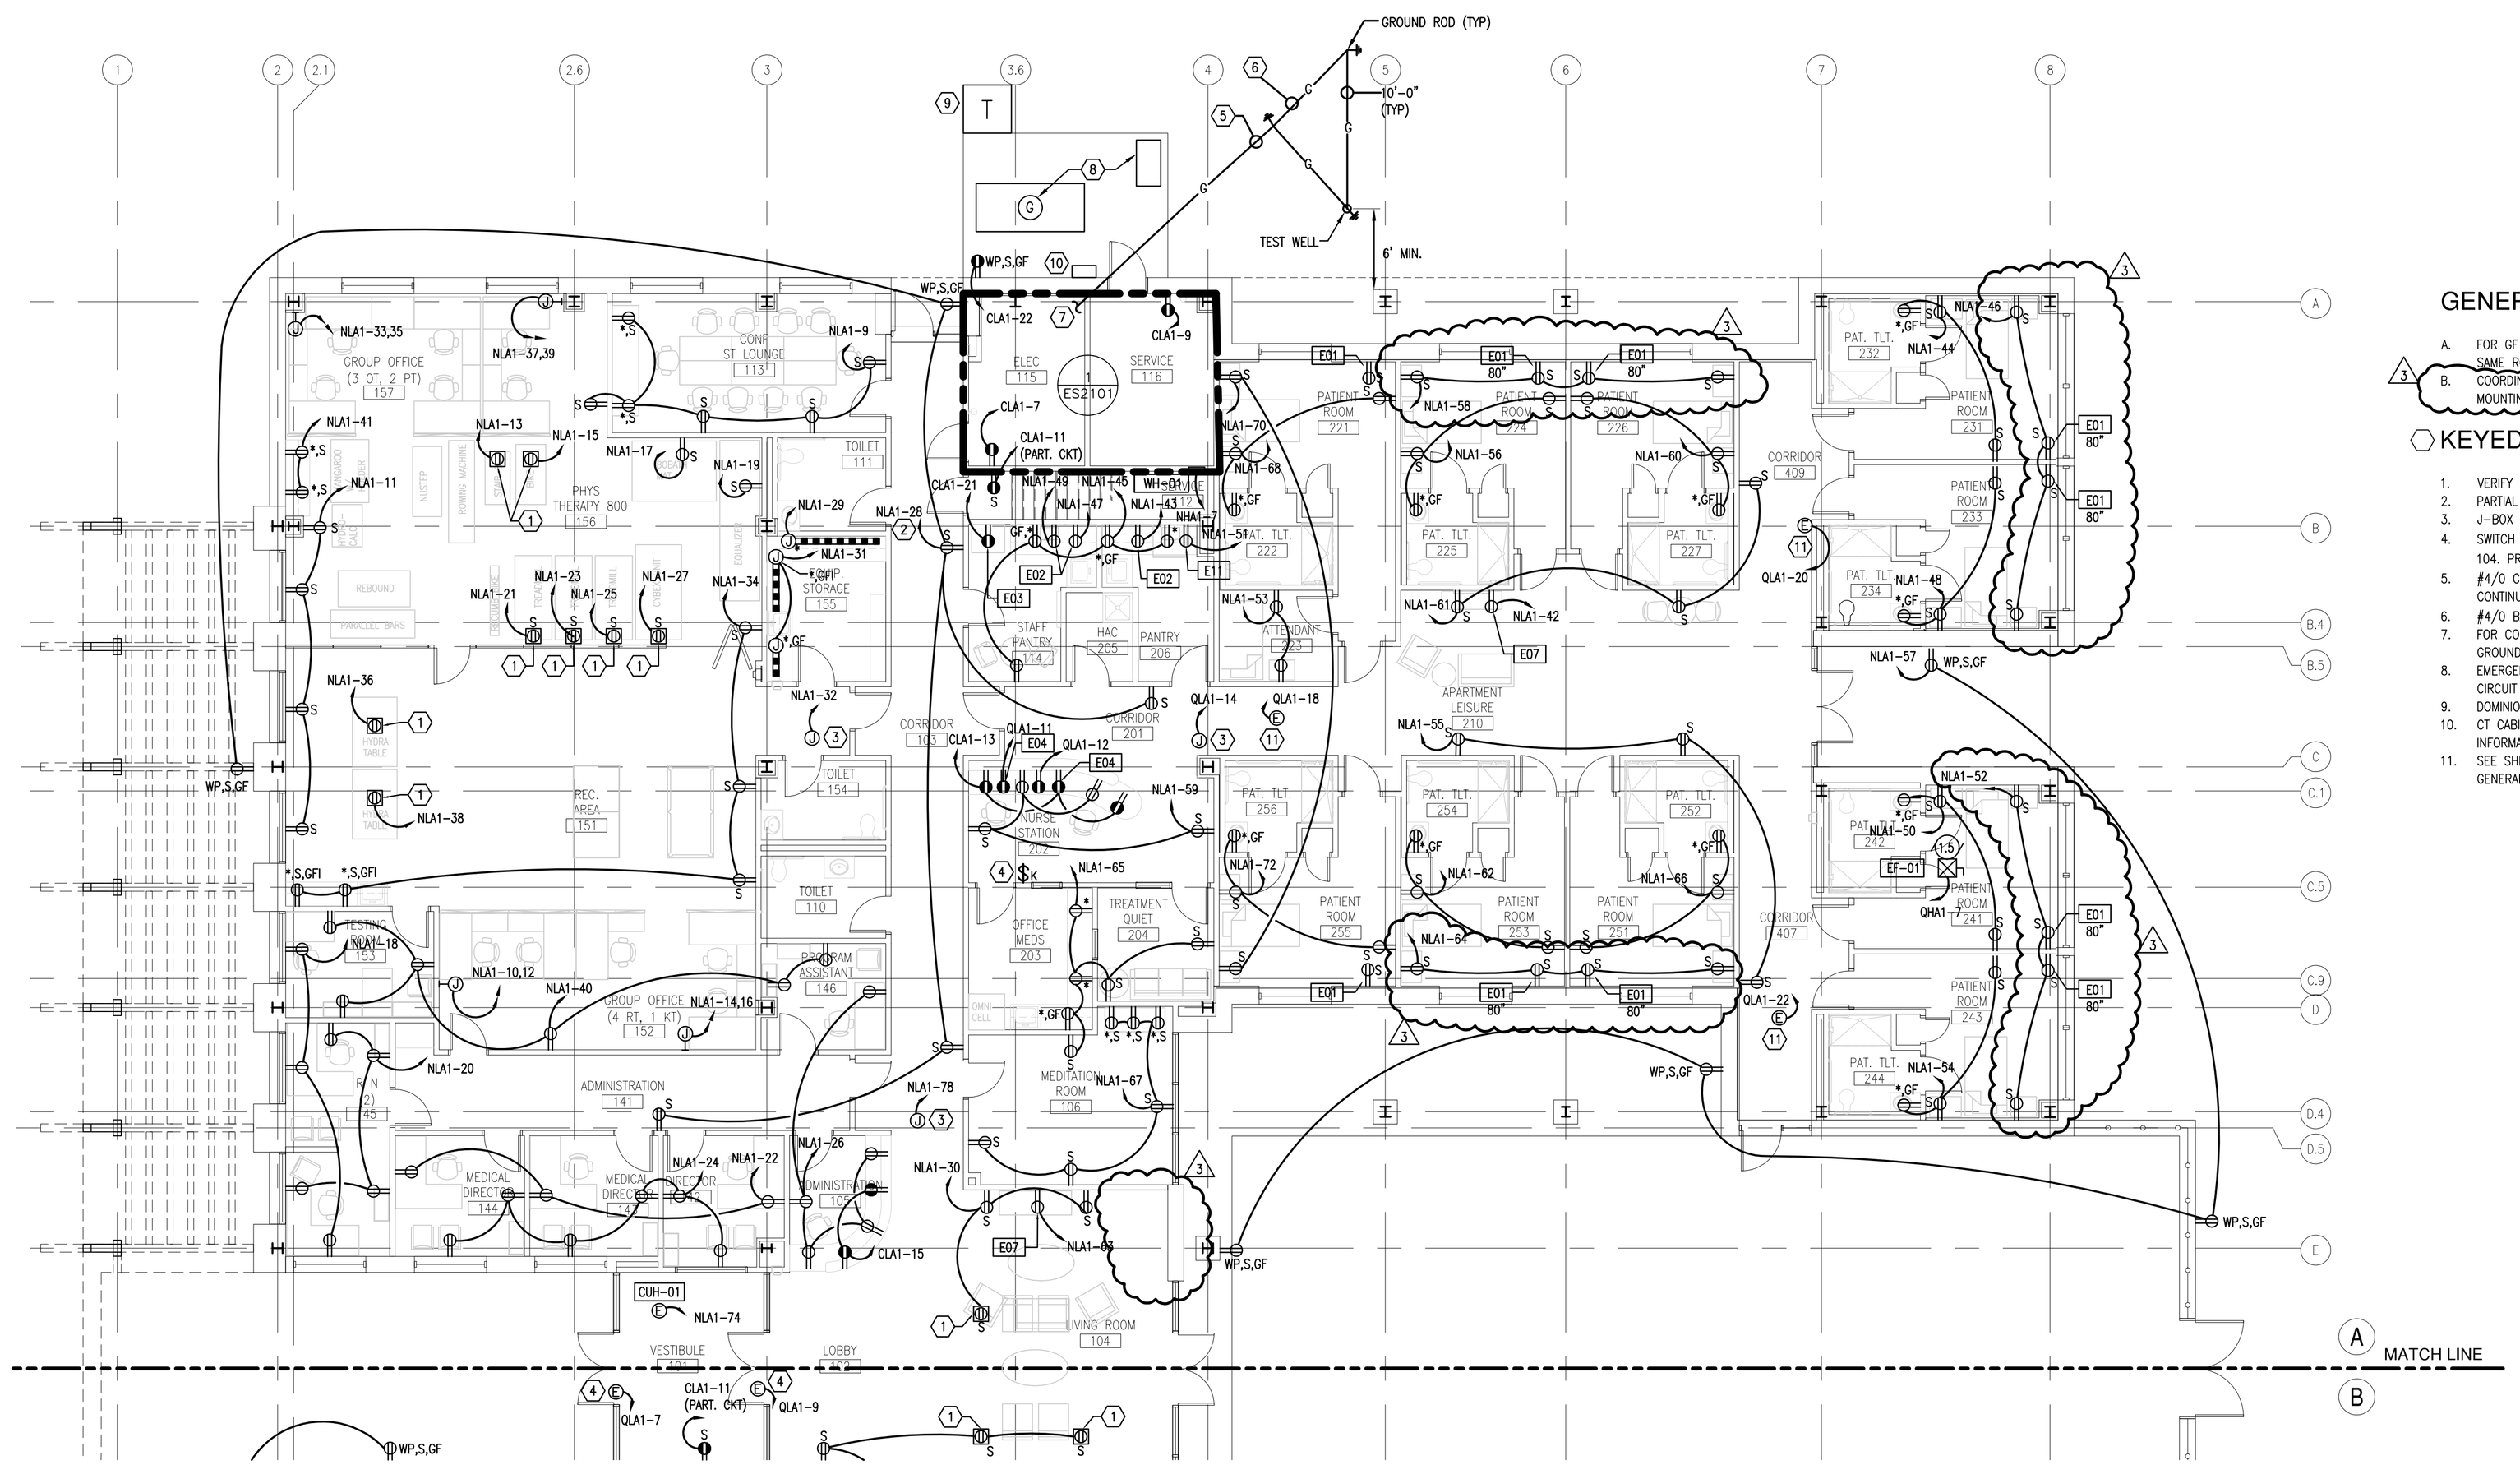

GENERAL NOTES: (AREA "A")

A. FOR GF RECEPTACLES, GF TO PROTECT ALL DEVICES ON SAME CIRCUIT IN SAME ROOM.

3 B. COORDINATE LOCATION OF TV RECEPTACLE WITH CABLE TV OUTLET AND TV MOUNTING BRACKET.

KEYED NOTES:

1. VERIFY FLOOR MOUNTED RECEPTACLE LOCATION PRIOR TO INSTALLATION.
2. PARTIAL CIRCUIT. SEE ES0-201.
3. J-BOX ABOVE CEILING FOR HVAC CONTROLS.
4. SWITCH FOR OVERRIDE OFF OF ITEMS #E12, GAS FIREPLACE IN WAITING ROOM 104. PROVIDE PERMANENT LABEL "WAITING ROOM FIREPLACE" ON FACEPLATE
5. #4/0 COPPER GROUND LOOP IN 1-1/2"C-18" BELOW FINISHED GRADE. FOR CONTINUATION SEE DWG. ES1-211.
6. #4/0 BARE COPPER GROUND LOOP-18" BELOW FINISHED GRADE (TYP).
7. FOR CONTINUATION, SEE GROUNDING BUSBAR DETAIL 1, SHEET ES2-101 AND GROUNDING SYSTEM RISER AND DETAILS.
8. EMERGENCY GENERATOR AND DAYTANK. SEE PANEL SCHEDULE CLA1 FOR CIRCUIT INFORMATION AND MECHANICAL.
9. DOMINION POWER TRANSFORMER. FINAL LOCATION BY DOMINION POWER.
10. CT CABINET AND METER. SEE DETAIL 1, SHEET ES6-102 FOR MORE INFORMATION
11. SEE SHEET ES1-301 FOR ASSOCIATED DOORS WITH CARD READERS AND GENERAL NOTES.

1 PARTIAL FLOOR POWER PLAN - AREA A

1/8" = 1'-0"

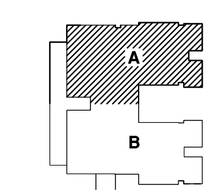

KEY PLAN

PLAN NORTH

FULLY SPRINKLERED

Revisions:	Date
1 Amendment 1	09/11/09
2 Bulletin 2	05/18/09
3 Bulletin 6	06/04/09

CONSULTANTS:

ARCHITECT/ENGINEERS:

HDR Architecture, Inc

1101 King Street | Suite 400 | Alexandria, Virginia 22314-2944 | 703.518.8500
5426 Bay Center Drive | Suite 400 | Tampa, Florida 33609-3444 | 813.282.2493

Drawing Title: FIRST FLOOR POWER PLAN AREA A

Approved: Project Director

Project Title: V.A. RICHMOND POLYTRAUMA TRANSITIONAL REHABILITATION CENTER

Location: HUNTER HOLMES McGUIRE

Date: 07/24/2008 | Checked | Drawn

Project Number: V101BP 0241 652-307

Building Number

Drawing Number: ES1-201

Dwg. of

Office of Facilities Management

Department of Veterans Affairs

VA FORM 08-6231, OCT 1978