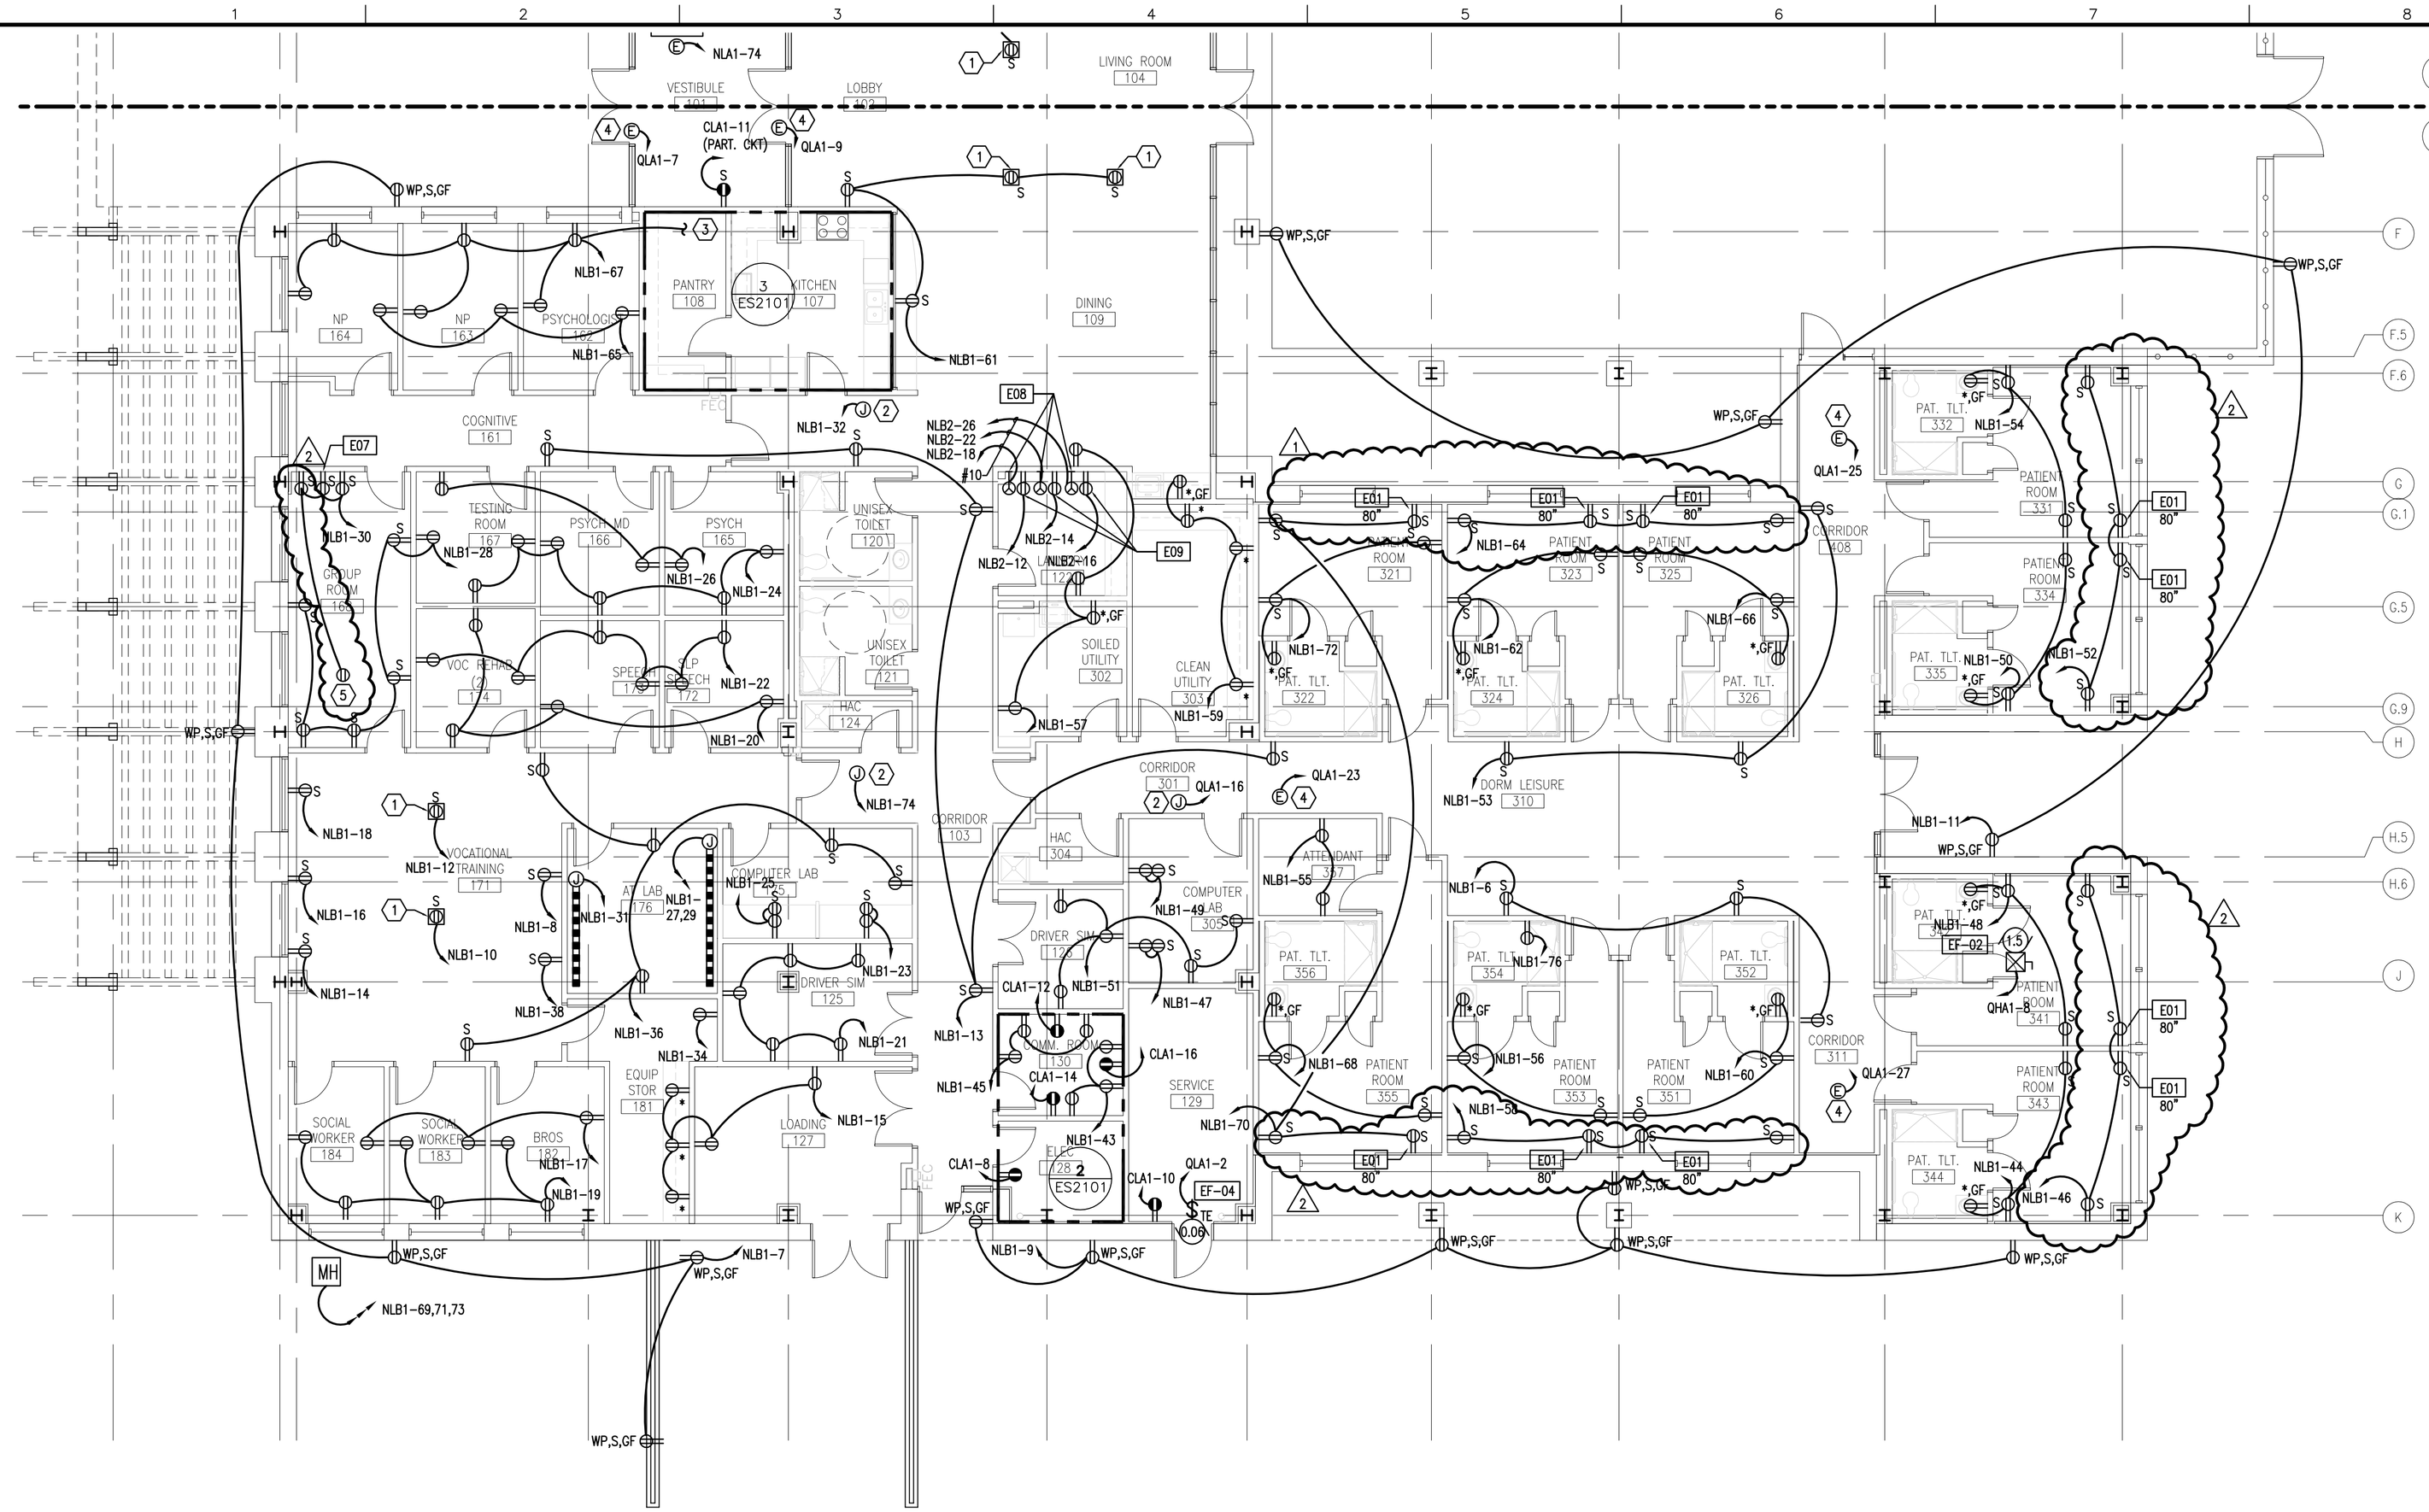

GENERAL NOTES: (AREA "B")

A. FOR GF RECEPTACLES, GF TO PROTECT ALL DEVICES ON SAME CIRCUIT IN SAME ROOM.

2 B. COORDINATE LOCATION OF TV RECEPTACLE WITH CABLE TV OUTLET AND TV MOUNTING BRACKET.

KEYED NOTES:

1. VERIFY FLOOR MOUNTED RECEPTACLE LOCATION PRIOR TO INSTALLATION.
2. J-BOX ABOVE CEILING FOR HVAC CONTROLS.
3. SEE SHEET ES2-101 FOR CONTINUATION, DETAIL 3
4. SEE SHEET ES1-302 FOR ASSOCIATED DOORS WITH CARD READERS AND GENERAL NOTES.

2 5. ABOVE CEILING RECEPTACLE FOR CEILING MOUNTED PROJECTOR. EXACT LOCATION SHALL BE DETERMINED FROM OWNER PURCHASED PROJECTOR EQUIPMENT.

1 PARTIAL FLOOR POWER PLAN - AREA B

1/8" = 1'-0"

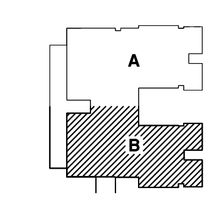

KEY PLAN

PLAN NORTH

FULLY SPRINKLERED

Revisions:	Date
1 Amendment 1	09/11/08
1 Bulletin 6	06/04/09

CONSULTANTS:

ARCHITECT/ENGINEERS:

HDR Architecture, Inc

1101 King Street | Suite 400 | Alexandria, Virginia 22314-2944 | 703.518.8500
5426 Bay Center Drive | Suite 400 | Tampa, Florida 33609-3444 | 813.282.2493

Drawing Title: FIRST FLOOR POWER PLAN AREA B

Approved: Project Director

Project Title: V.A. RICHMOND POLYTRAUMA TRANSITIONAL REHABILITATION CENTER

Location: HUNTER HOLMES McGUIRE

Date: 07/24/2008 | Checked | Drawn

Project Number: V101BP 0241 652-307

Building Number

Drawing Number: ES1-202

Dwg. of

Office of Facilities Management

Department of Veterans Affairs

VA FORM 08-6231, OCT 1978