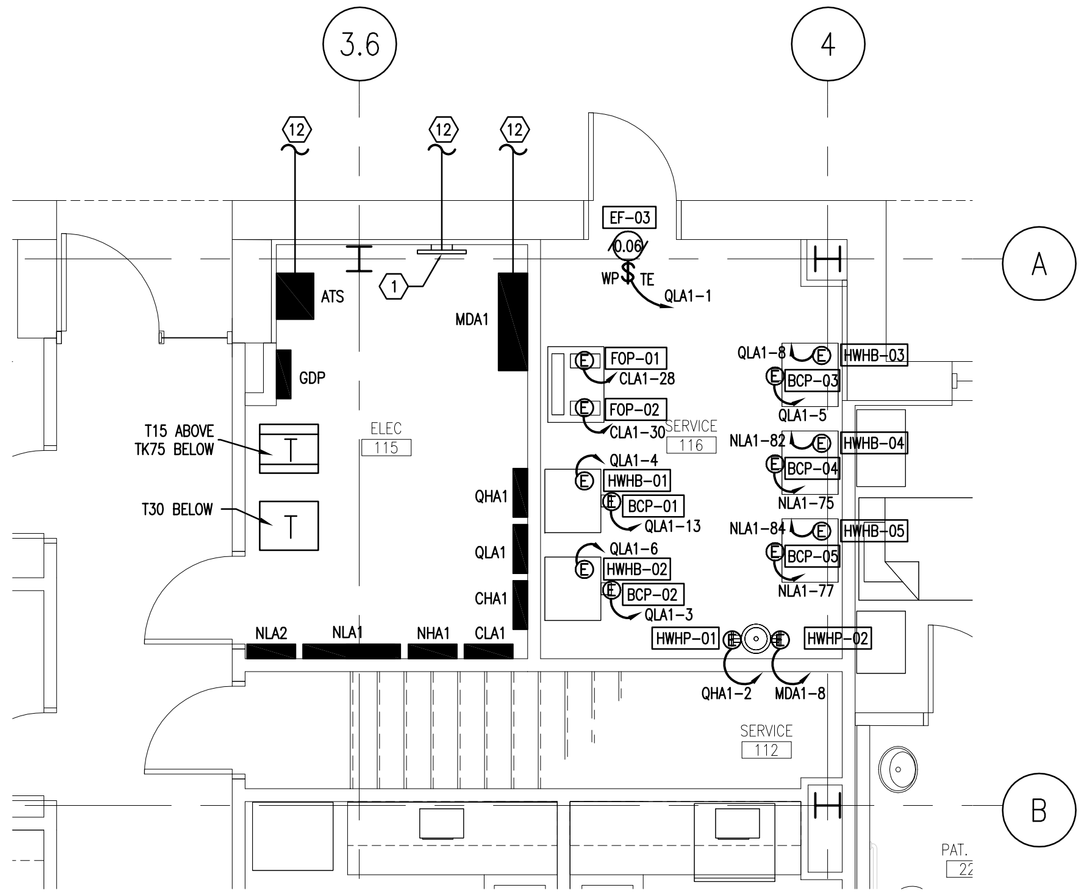

1 ROOM 115 & 116 LARGE SCALE PLAN

1/4" = 1'-0"

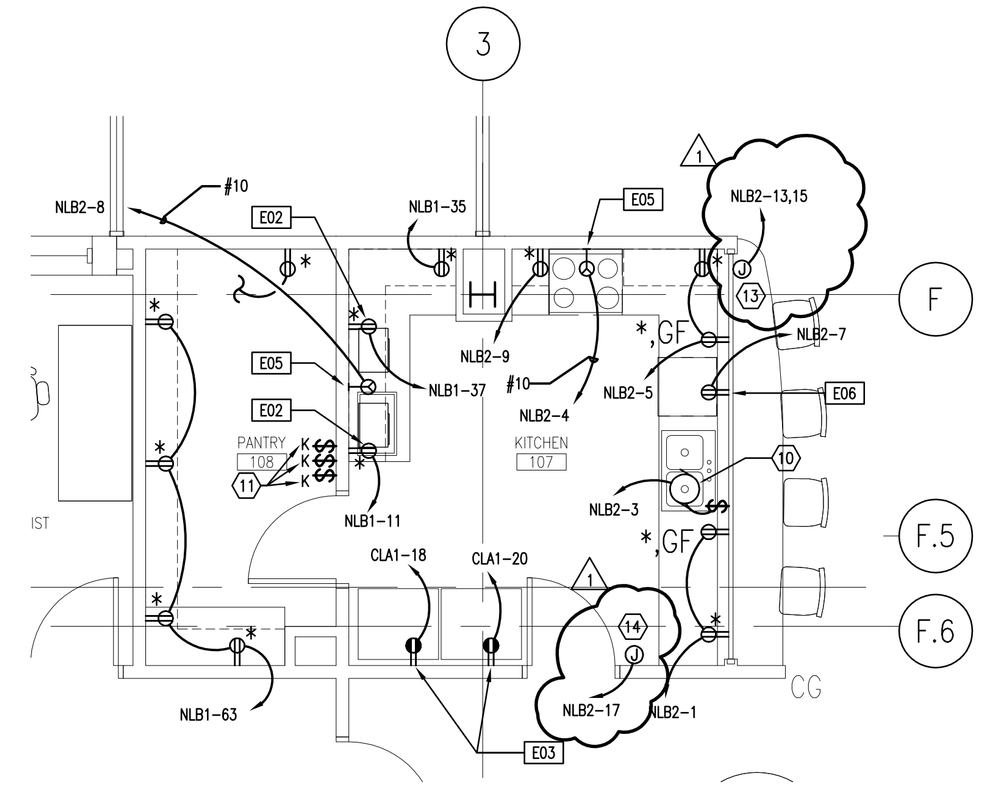

3 ROOM 107 & 108 LARGE SCALE PLAN

1/4" = 1'-0"

KEYED NOTES:

1. GROUNDING BUS BAR, SEE DETAIL 3 SHEET ES2-102.
2. 3/4" x 8' HIGH FIRE RETARDANT PLYWOOD BACKBOARDS. PLYWOOD BACKBOARDS SHALL BE PAINTED WITH TWO COATS OF FIRE RETARDANT PAINT; BRIGHT WHITE IN COLOR.
3. 12" LADDER TRAY
4. 19" EQUIPMENT RACK
5. CATV EQUIPMENT
6. PUBLIC ADDRESS EQUIP
7. (3) 4" CONDUITS TO PROPERTY LINE
8. BUILDING ENTRANCE PROTECTORS
9. (3) 4" FIRESTOP ASSEMBLIES
10. GARBAGE DISPOSAL
11. OVERRIDE OFF FOR ITEMS #E05 AND ITEMS #E02 IN KITCHEN RM #107. PROVIDE PERMANENT LABELS "KITCHEN MICROWAVE" AND "KITCHEN RANGE" ON FACEPLATE.
12. ~~SEE CDR-201 FOR CONTINUATION.~~
13. RETRACTABLE WINDOW EQUIPMENT, PROVIDE POWER AND CONTROL WIRING, ALL TERMINATIONS. COORDINATE LOCATION OF CONTROLLER AND POWER OPERATOR WITH INSTALLING CONTRACTOR.
14. ANSUL SYSTEM, COORDINATE LOCATION OF EQUIPMENT WITH INSTALLING CONTRACTOR.

1

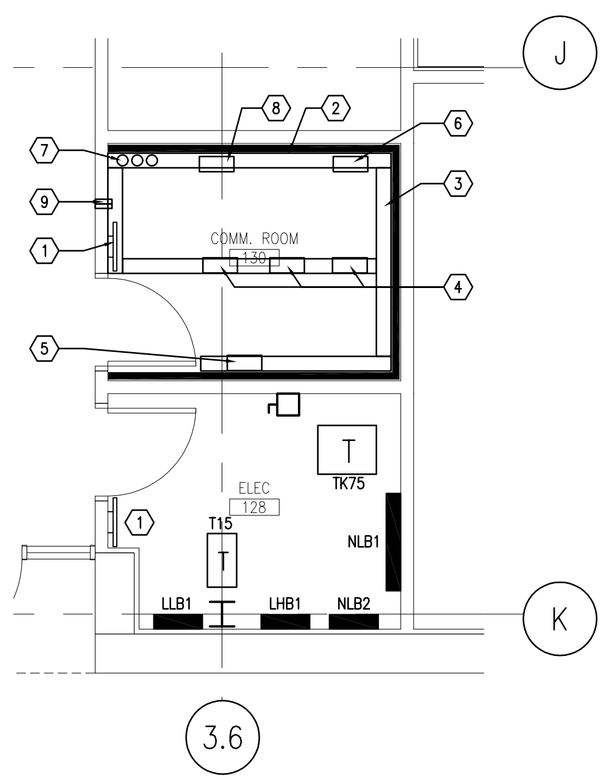

2 ROOM 128 & 130 LARGE SCALE PLAN

1/4" = 1'-0"

FULLY SPRINKLERED

Revisions:	Date
1 Bulletin 6	06/04/09

CONSULTANTS:

ARCHITECT/ENGINEERS:

HDR Architecture, Inc

1101 King Street | Suite 400 | Alexandria, Virginia 22314-2944 | 703.518.8500
5426 Bay Center Drive | Suite 400 | Tampa, Florida 33609-3444 | 813.282.2493

Drawing Title: LARGE SCALE TELECOM/ ELECTRICAL PLANS

Approved: Project Director

Project Title: V.A. RICHMOND POLYTRAUMA TRANSITIONAL REHABILITATION CENTER

Location: HUNTER HOLMES McGUIRE

Date: 07/24/2008 | Checked | Drawn

Project Number: V101BP 0241 652-307

Building Number

Drawing Number: ES2-101

Dwg. of

Office of Facilities Management

Department of Veterans Affairs

VA FORM 08-6231, OCT 1978