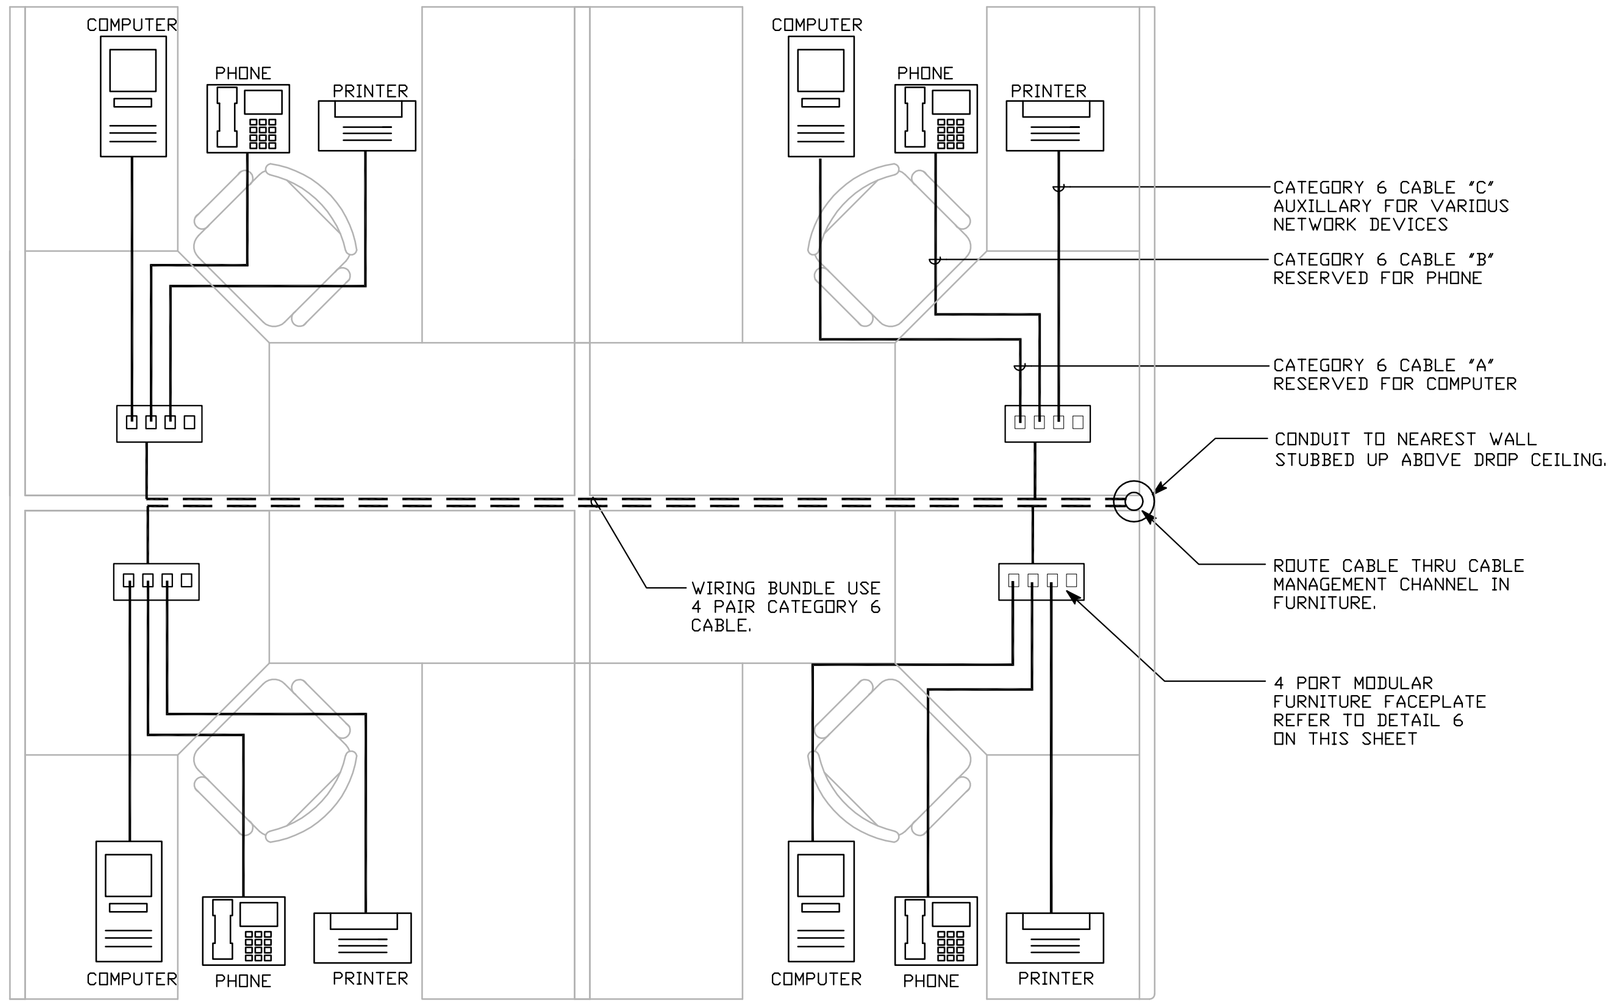

1 MODULAR FURNITURE TELE/DATA CONNECTIVITY
NO SCALE

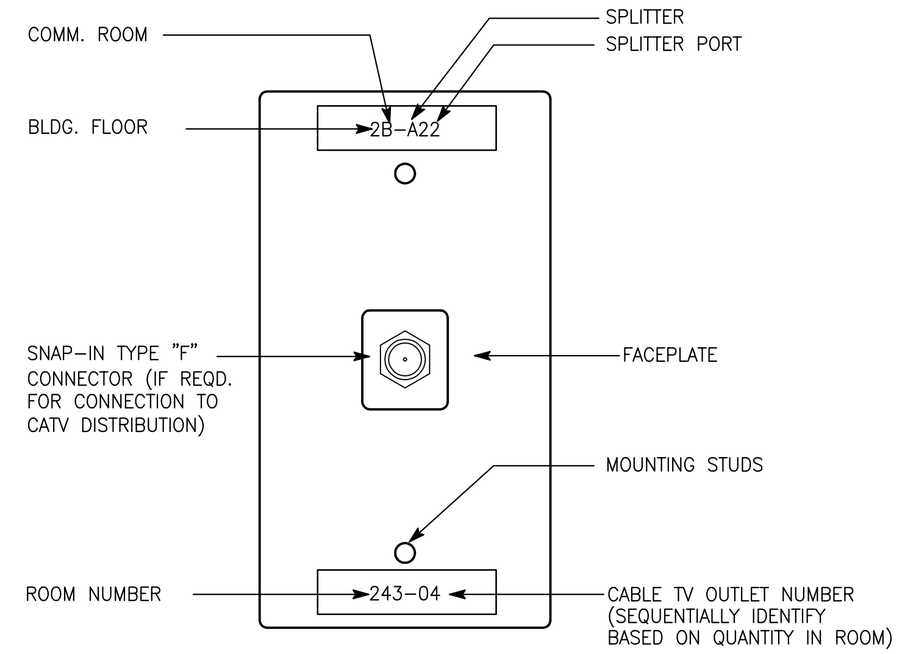

2 CABLE TV WALL OUTLET
NO SCALE

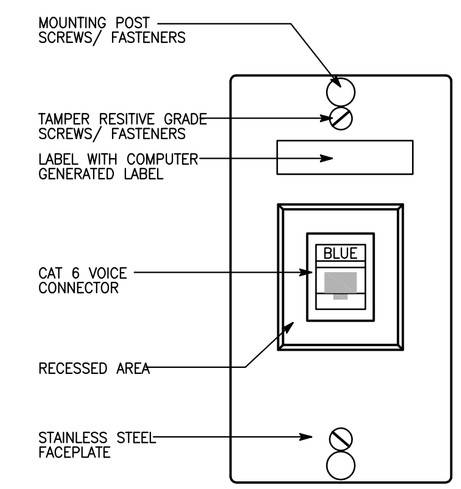

NOTE:

PROVIDE (1) CAT 5e 8 CONDUCTOR CABLES TO EACH OUTLET, TERMINATED ON CAT-6 RJ-45 CONNECTORS. USE OPEN SYSTEM DATA ARCHITECTURE EQUIPMENT UNLESS NOTED OTHERWISE.

3 STAINLESS STEEL WALL PHONE FACEPLATE
NO SCALE

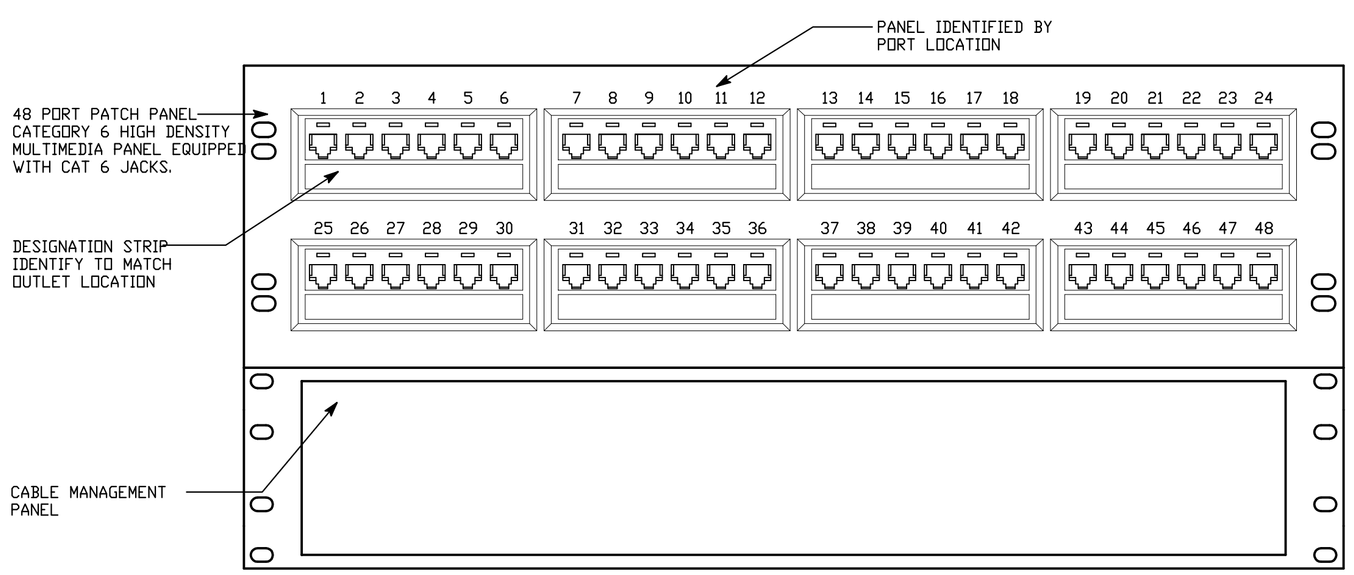

4 48 PORT PATCH PANEL W/ CABLE MANAGEMENT PANEL
NO SCALE

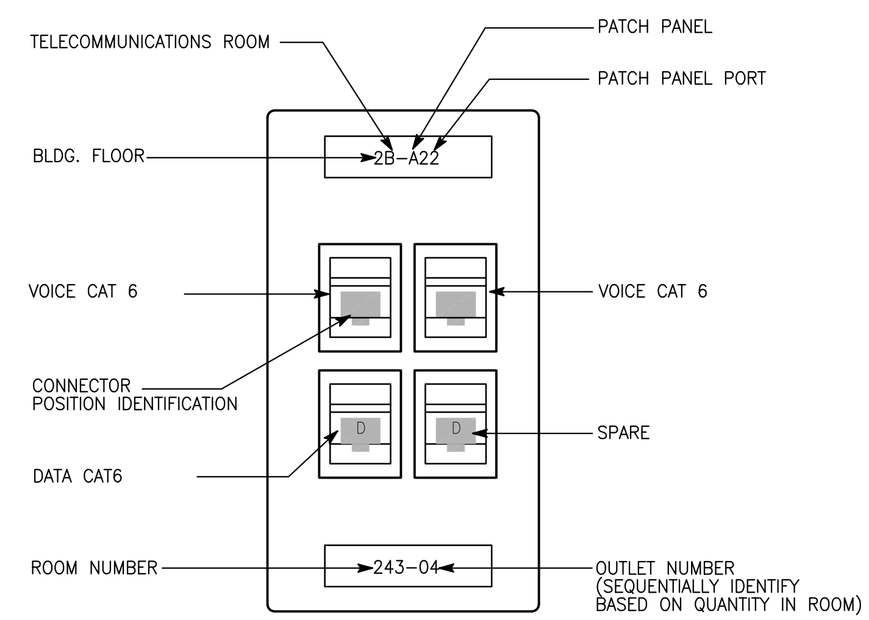

NOTE:

PROVIDE (3) CAT6 8 CONDUCTOR CABLES TO EACH OUTLET, TERMINATED ON CAT-6 RJ-45 CONNECTORS. USE OPEN SYSTEM DATA ARCHITECTURE EQUIPMENT UNLESS NOTED OTHERWISE.

5 COMBINATION TELE-DATA WALL OUTLET
NO SCALE

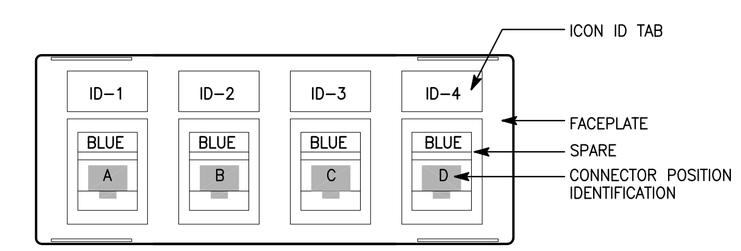

NOTE:

INCLUDES SIX REVERSIBLE- ICON ID TABS NUMBERED 1 THROUGH 6 (ICON COLORS MATCH FACEPLATE)

4-PORT MODULAR FURNITURE FACEPLATE

6 4-PORT MODULAR FURNITURE FACEPLATE
NO SCALE

FULLY SPRINKLERED

Revisions:	Date

CONSULTANTS:

ARCHITECT/ENGINEERS:

HDR Architecture, Inc
1101 King Street | Suite 400 | Alexandria, Virginia 22314-2944 | 703.518.8500
5426 Bay Center Drive | Suite 400 | Tampa, Florida 33609-3444 | 813.282.2493

Drawing Title: TELECOMUNICATIONS DETAILS SHEET 1

Approved: Project Director

Project Title: V.A. RICHMOND POLYTRAUMA TRANSITIONAL REHABILITATION CENTER

Location: HUNTER HOLMES McGUIRE

Date: 07/24/2008 | Checked | Drawn: GRB

Project Number: V101BP 0241 652-307

Building Number

Drawing Number: ES4-104

Dwg. of

Office of Facilities Management

Department of Veterans Affairs

VA FORM 08-6231, OCT 1978