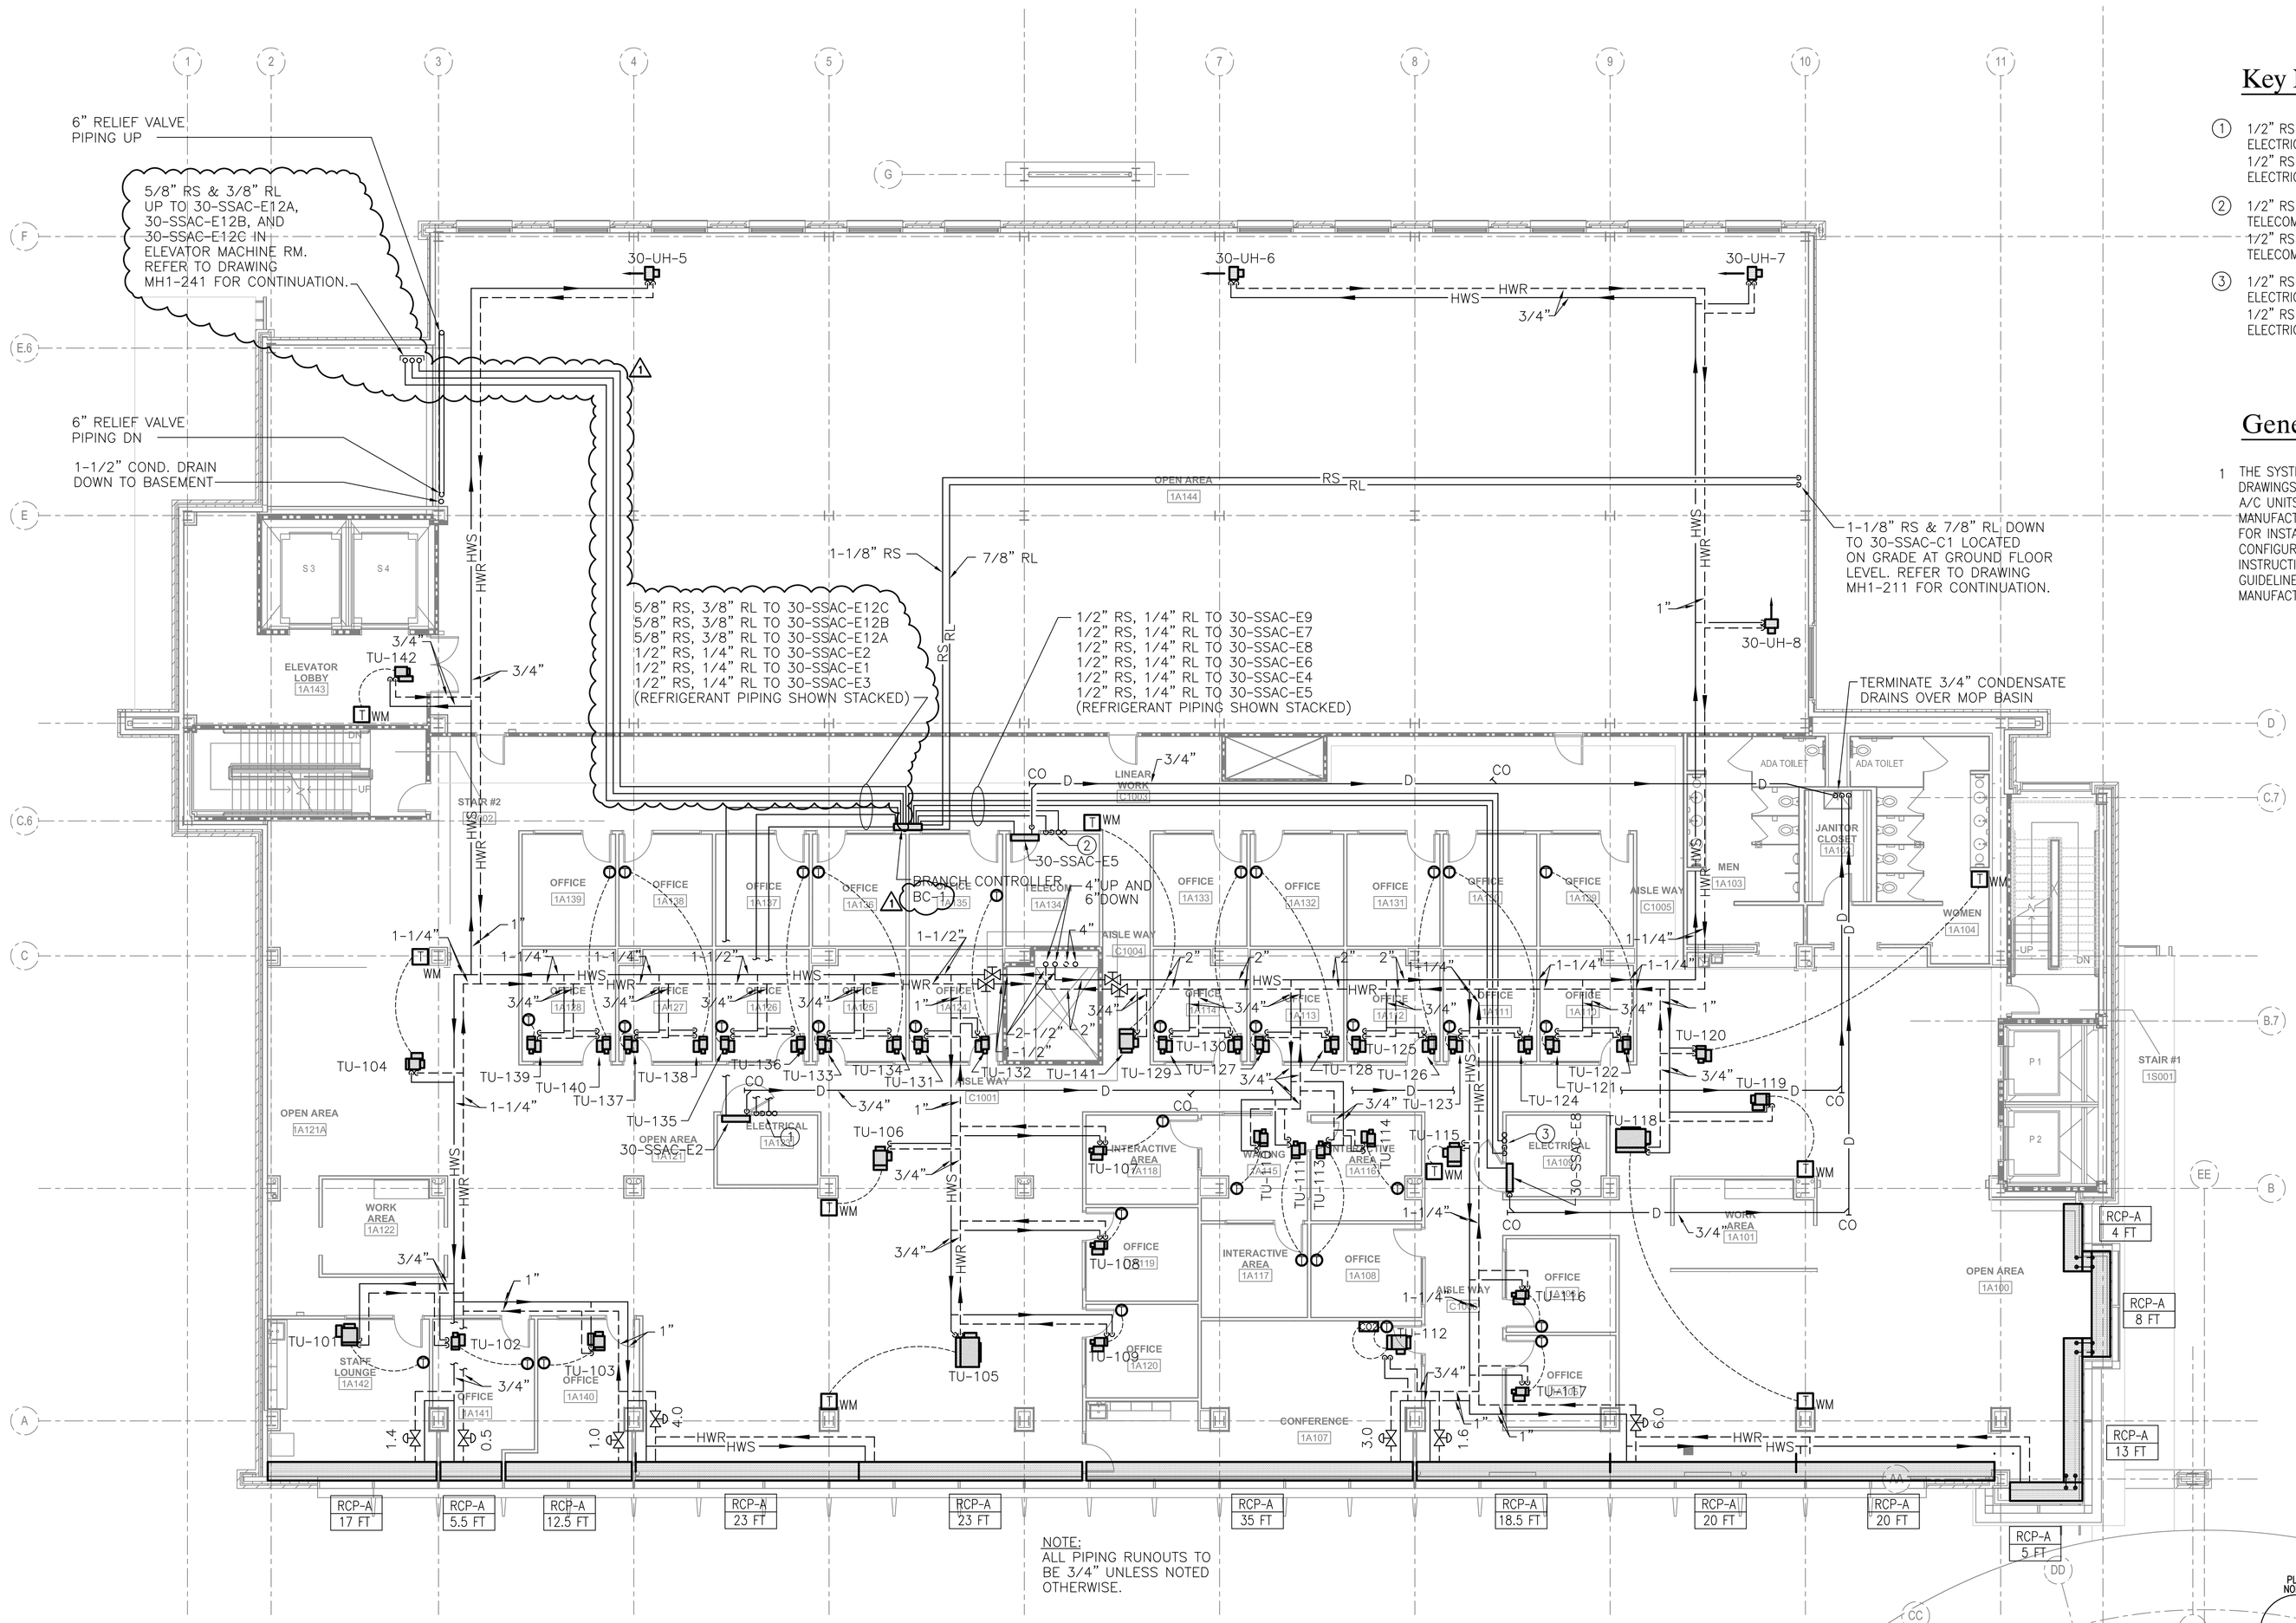

1 First Floor Plan - HVAC Piping
SCALE: 1/8"=1'-0"

Key Notes:

1. 1/2" RS & 1/4" RL DOWN TO 30-SSAC-E1 IN ELECTRIC ROOM GA120, DRAWING MH1-211 AND 1/2" RS & 1/4" RL UP TO 30-SSAC-E3 IN ELECTRIC ROOM 2A123, DRAWING MH1-231.
2. 1/2" RS & 1/4" RL DOWN TO 30-SSAC-E4 IN TELECOM ROOM GA131, DRAWING MH1-211 AND 1/2" RS & 1/4" RL UP TO 30-SSAC-E6 IN TELECOM ROOM 2A134, DRAWING MH1-231.
3. 1/2" RS & 1/4" RL DOWN TO 30-SSAC-E7 IN ELECTRIC ROOM GA115, DRAWING MH1-211 AND 1/2" RS & 1/4" RL UP TO 30-SSAC-E9 IN ELECTRIC ROOM 2A109, DRAWING MH1-231.

General Notes:

1 THE SYSTEM OF PIPING SHOWN ON THESE DRAWINGS ASSOCIATED WITH THE SPLIT SYSTEM A/C UNITS IS SPECIFIC TO THE BASIS OF DESIGN MANUFACTURER. THE PIPING SYSTEM REQUIRED FOR INSTALLATION SHALL BE SIZED AND CONFIGURED IN ACCORDANCE WITH INSTRUCTIONS, RECOMMENDATIONS, AND GUIDELINES OF THE SELECTED SYSTEM MANUFACTURER.

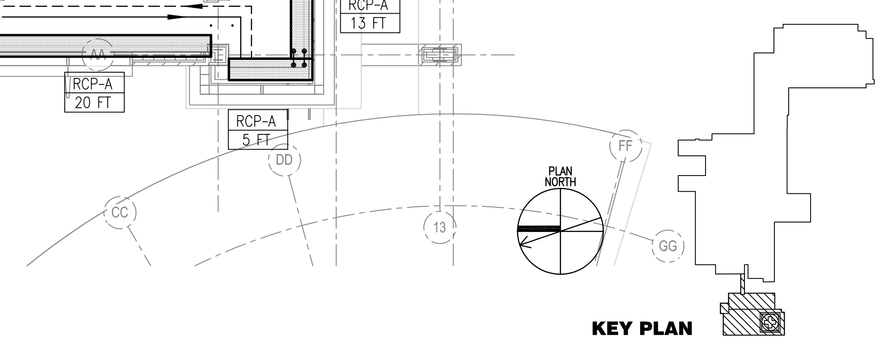

FOR CONSTRUCTION
FULLY SPRINKLERED

Revisions:	Date
1 Amendment #5	10/20/2010

CONSULTANTS:

HDR Architecture, Inc.
1101 King Street | Suite 400 | Alexandria, Virginia 22314-2944 | 703.518.8500

ARCHITECT/ENGINEERS:

ARCHITECTURE ENGINEERING INTERIOR DESIGN DESIGN/BUILD
ASTORINO
237 Fort Pitt Boulevard Pittsburgh Pennsylvania 15222
TEL 412 765 1700 FAX 412 765 1711 www.astorino.com

Drawing Title	First Floor Plan HVAC Piping
Approved: Project Director	
Project Title	VA CARES CONSOLIDATION VAMC, PITTSBURGH, PA RESEARCH OFFICE BLDG.
Location	VAPHS UNIVERSITY DRIVE
Date	08-18-10
Checked	JS
Drawn	RAN
Project Number	646CA2500R
Building Number	30
Drawing Number	MH1-221
Dwg. ** of **	

Office of Facilities Management
Department of Veterans Affairs

VA FORM 08-6231, OCT 1978

P:\Project\2005425.00\CAD\UNIVERSITY DRIVE\Research Office Building\HVAC\MH1-221 Rev 1.dwg JS480 10/20/10 ; 15:12:32