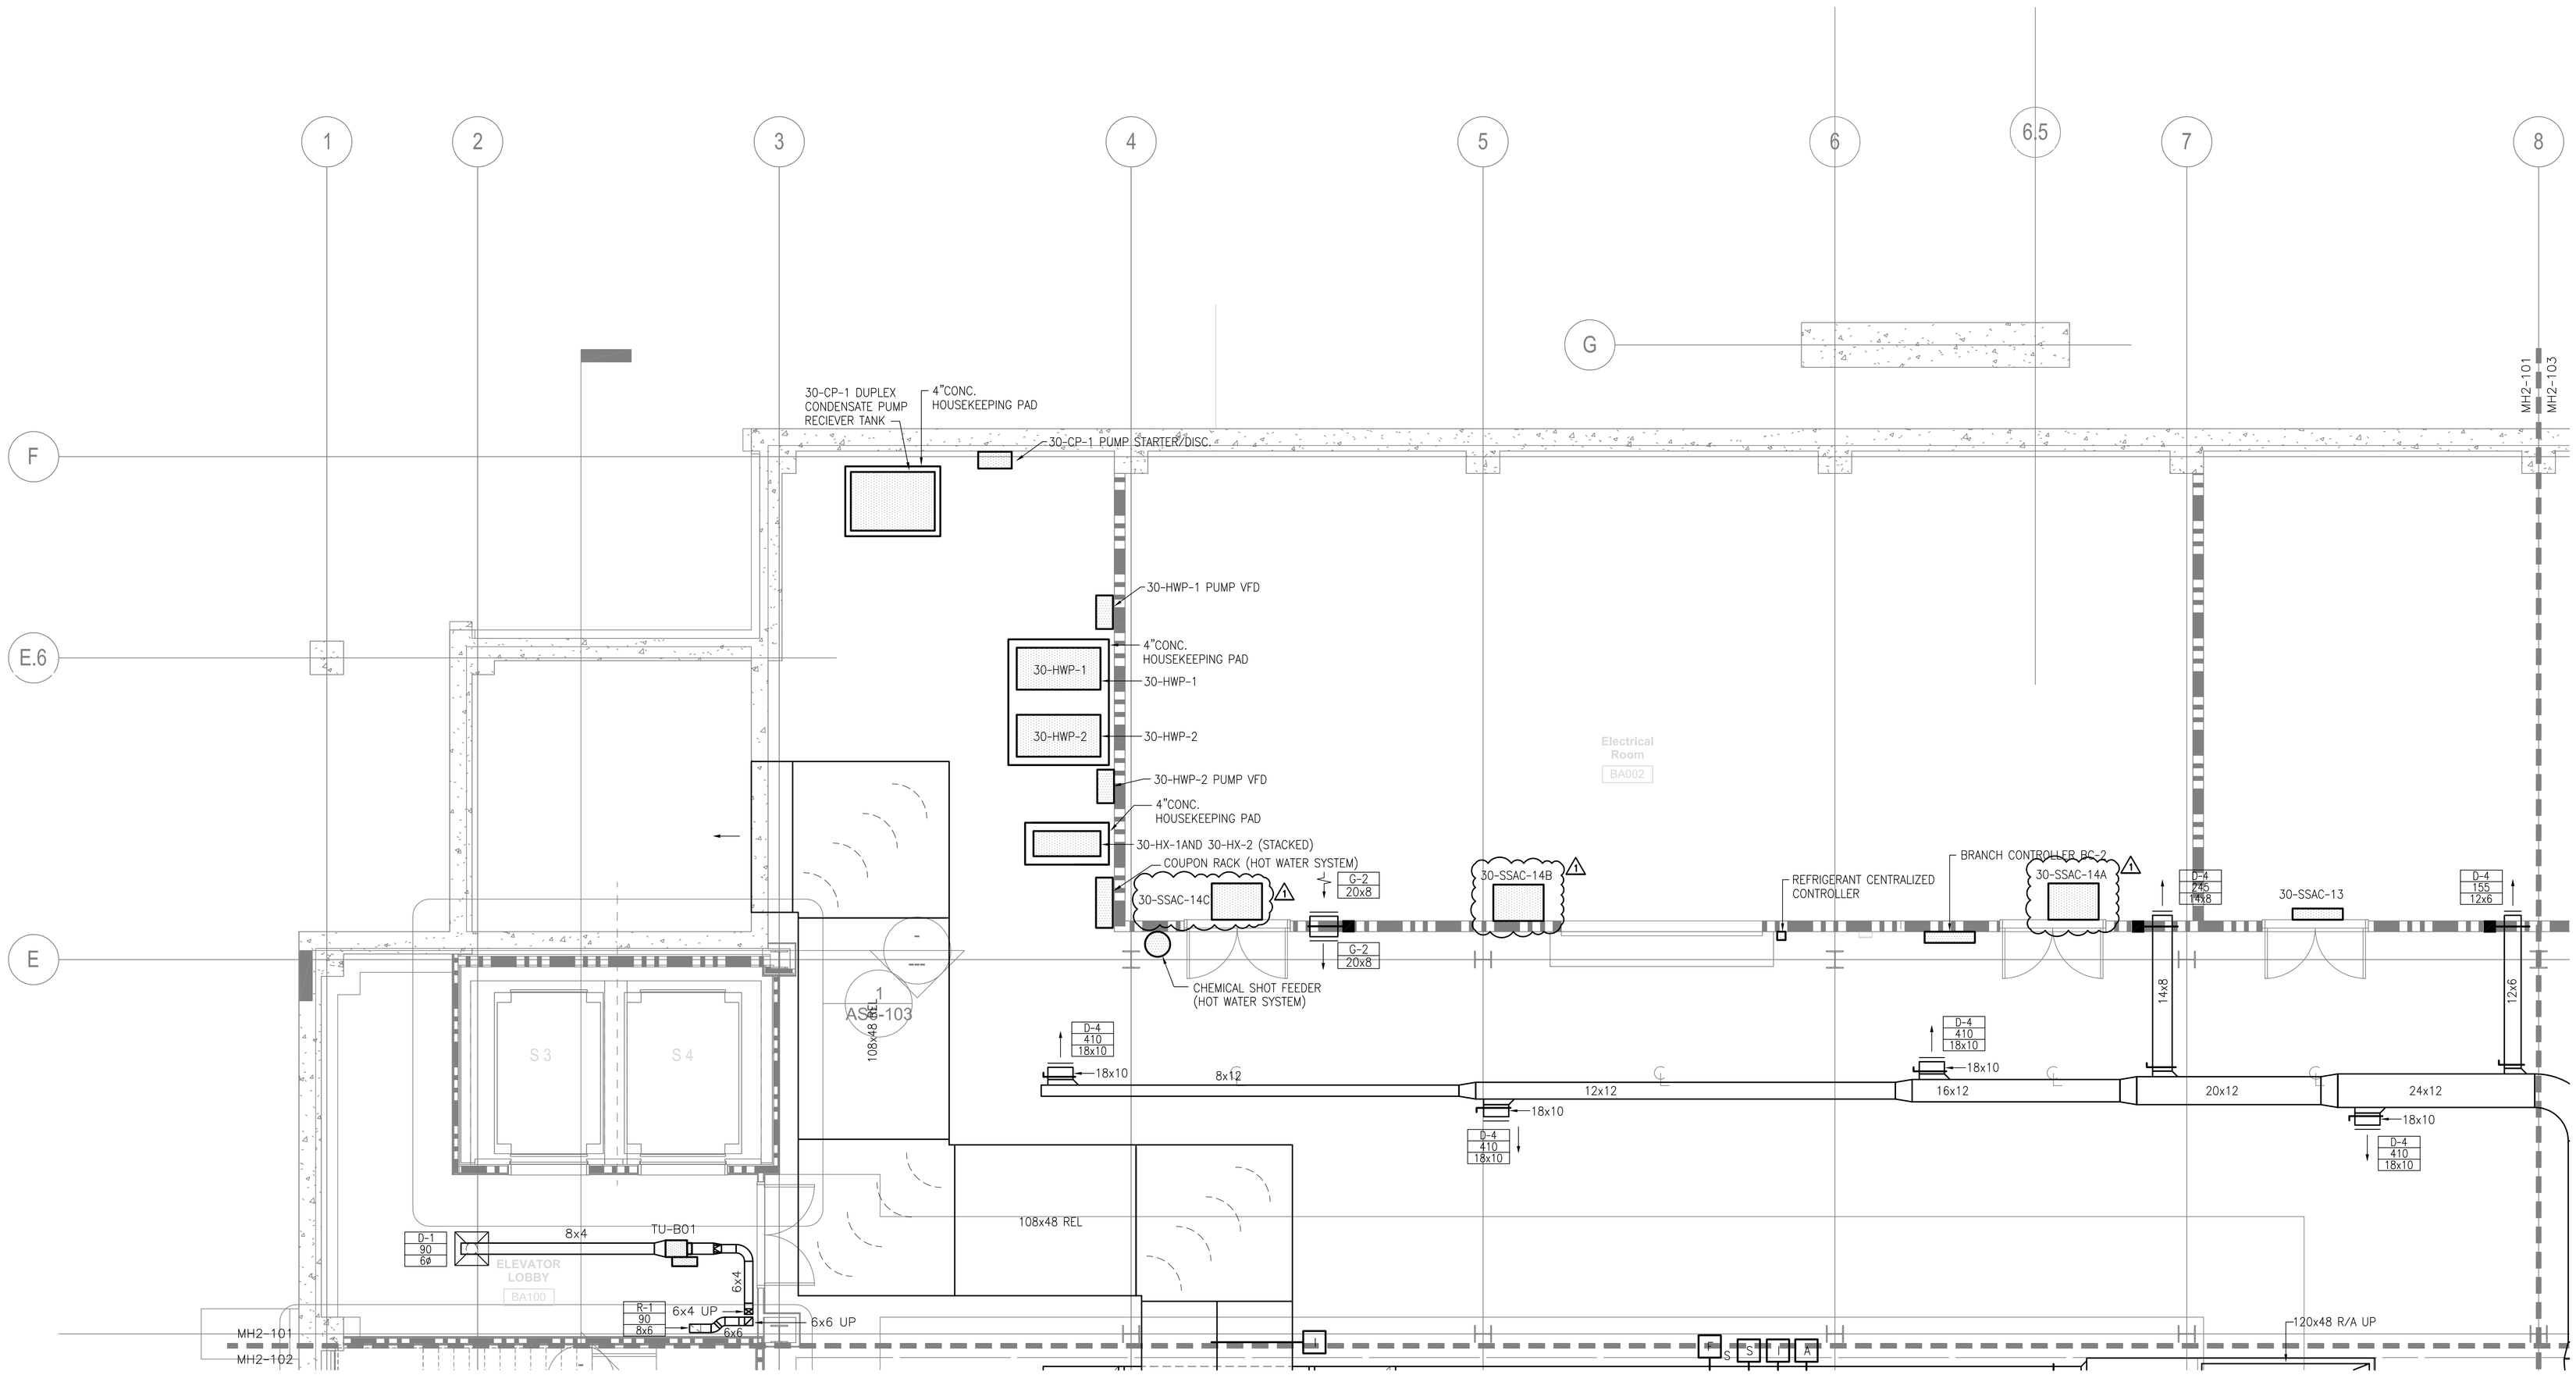


1 Enlarged Basement Floor Plan - HVAC Ductwork

SCALE: 1/4"=1'-0"

FOR CONSTRUCTION
FULLY SPRINKLERED

| Revisions: | Date |
|---|---|
| 1 Amendment #5 | 10/20/2010 |

**CONSULTANTS:**

HDR Architecture, Inc.
1101 King Street | Suite 400 | Alexandria, Virginia 22314-2944 | 703.518.8500

**ARCHITECT/ENGINEERS:**

ARCHITECTURE ENGINEERING INTERIOR DESIGN DESIGN/BUILD
ASTORINO
227 Fort Pitt Boulevard Pittsburgh Pennsylvania 15222
TEL 412 765 1700 FAX 412 765 1711 www.astorino.com

Drawing Title: **Enlarged Basement Floor Plan HVAC Ductwork**

Approved: Project Director

Project Title: **VA CARES CONSOLIDATION VAMC, PITTSBURGH, PA RESEARCH OFFICE BLDG.**

Location: **VAPHS UNIVERSITY DRIVE**

Date: **08-18-10** | Checked: **JS** | Drawn: **RAN**

Project Number: **646CA2500R**

Building Number: **30**

Drawing Number: **MH2-101**

Dwg. -- of --

**Office of Facilities Management**

Department of Veterans Affairs

VA FORM 08-6231, OCT 1978

P:\Project\2005425.00\CAD\UNIVERSITY DRIVE\Research Office Building\HVAC\MH2-101 Rev 1.dwg JSABO 10/20/10 ; 15:30:1