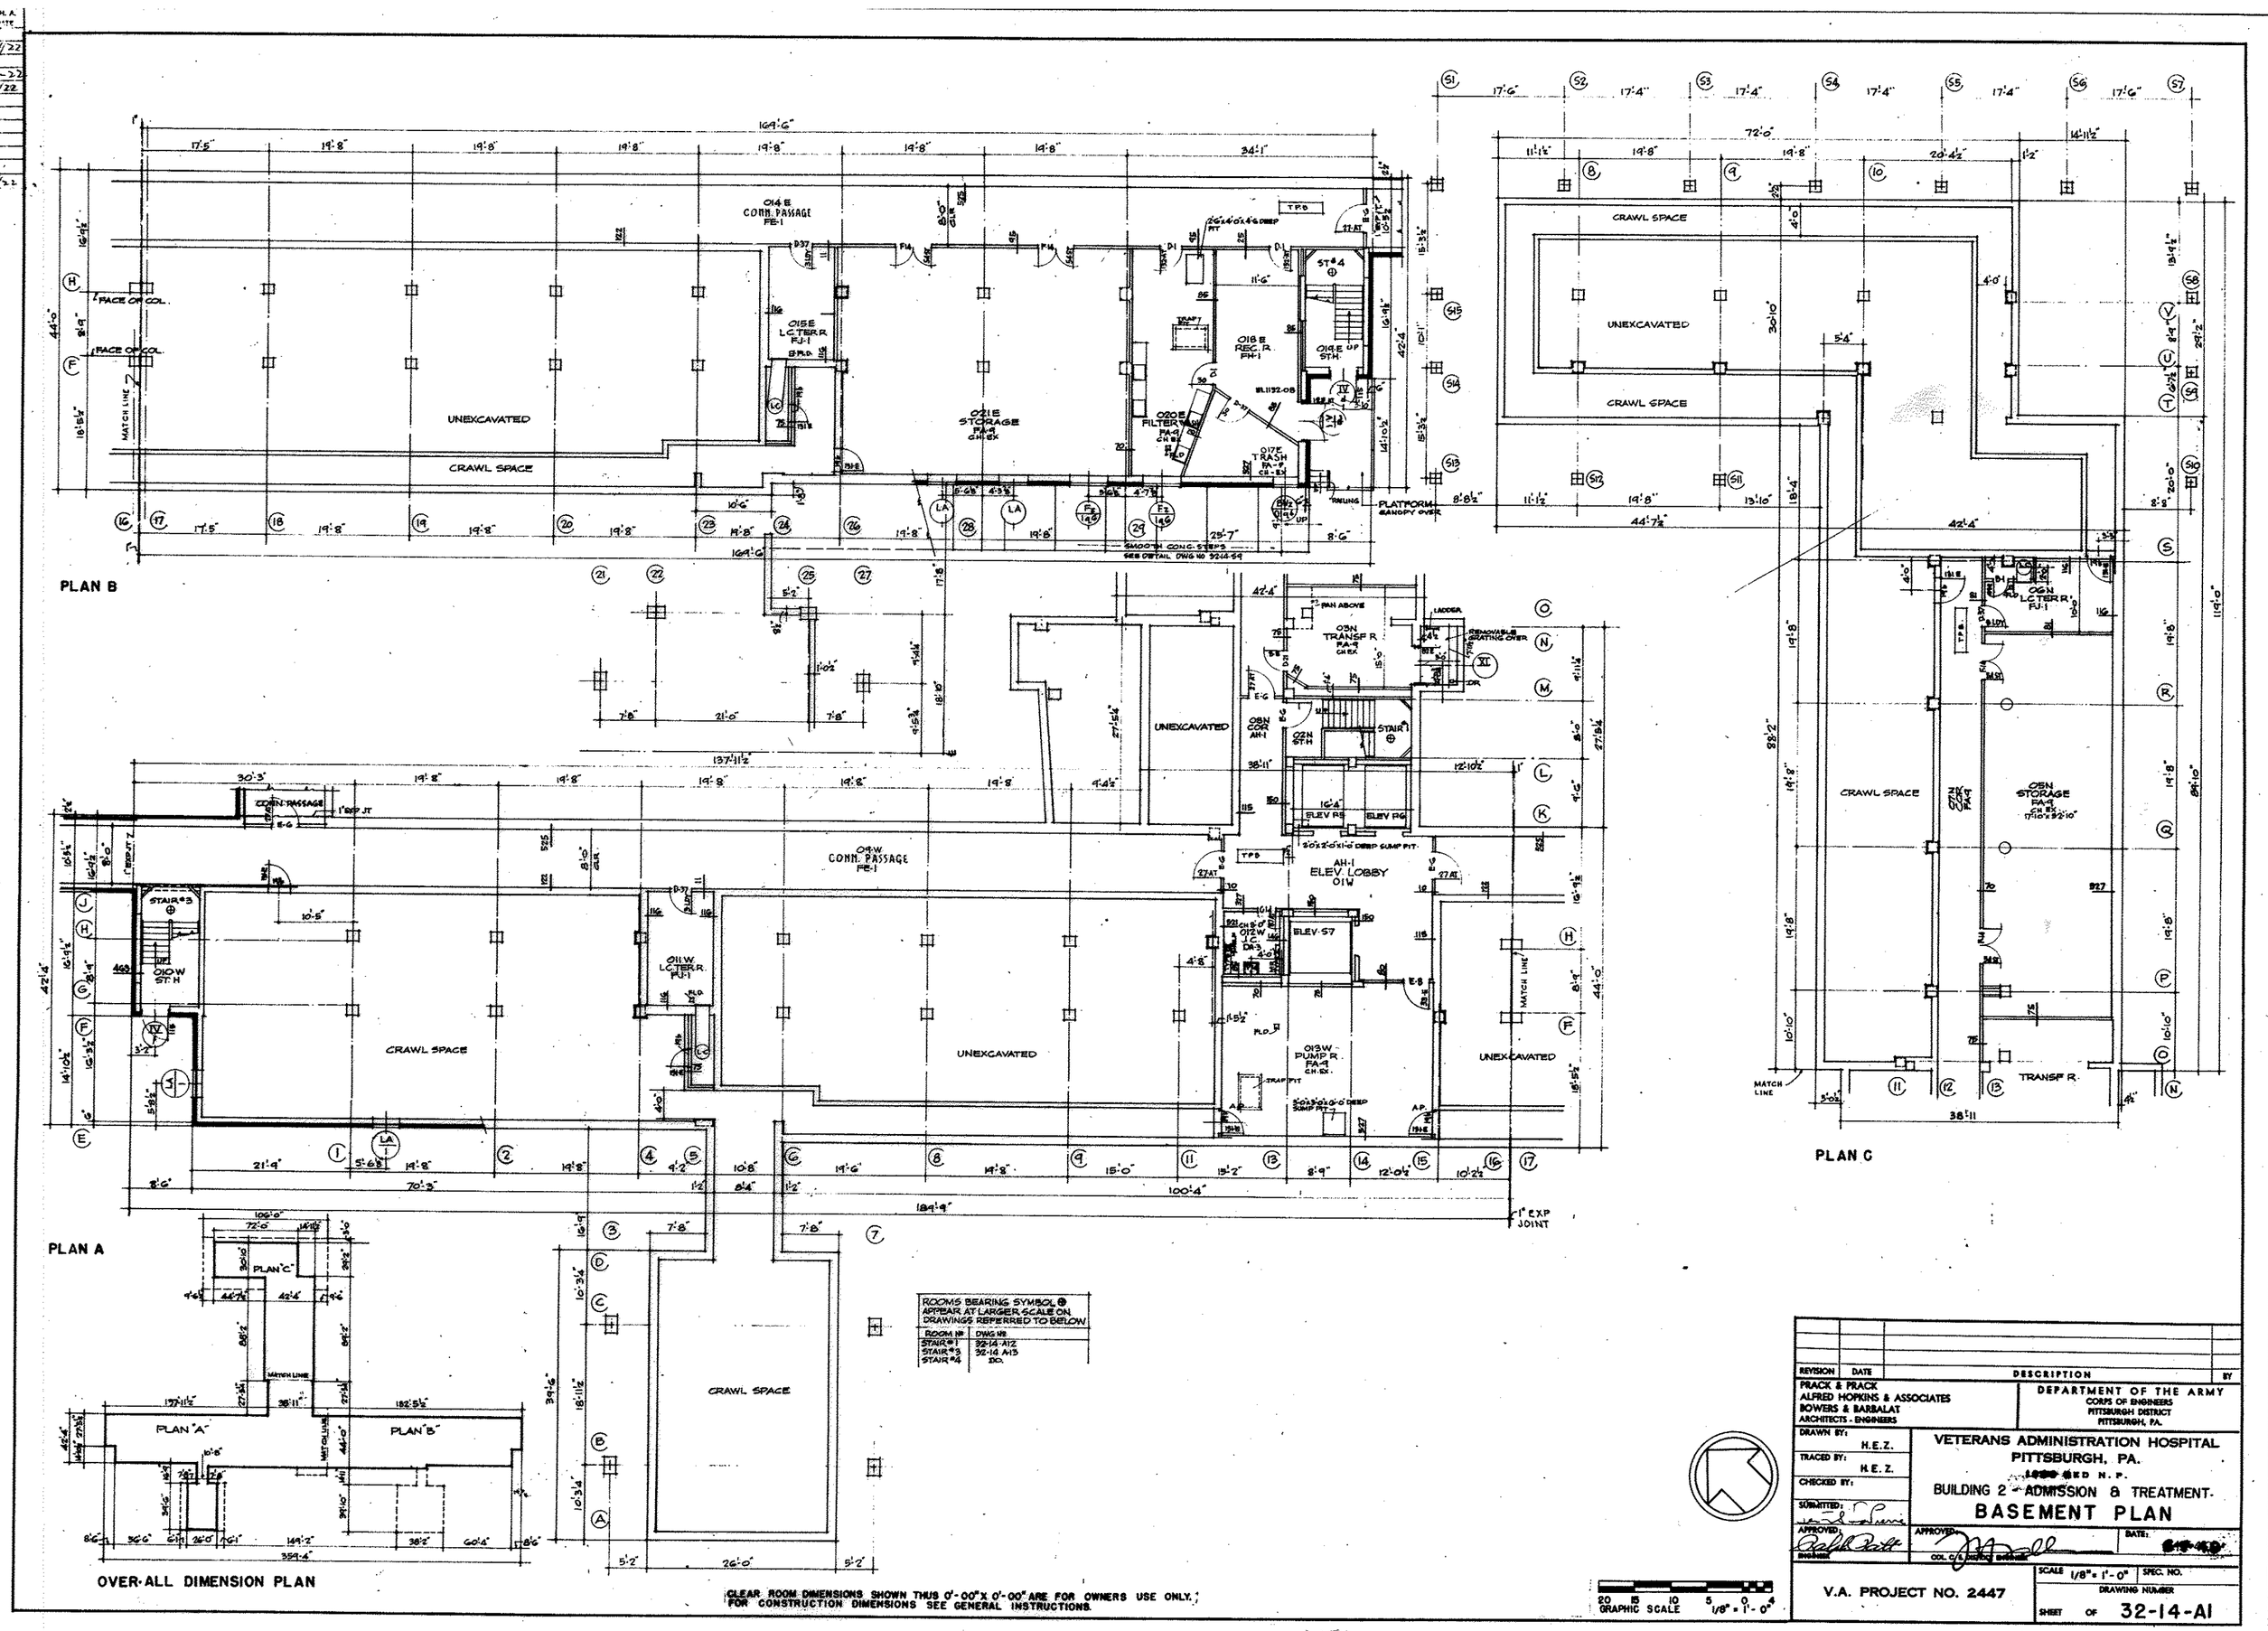
PLAN B
PLAN A
PLAN C
OVER-ALL DIMENSION PLAN
UNEXCAVATED
CRAWL SPACE
CONN. PASSAGE
ELEV. LOBBY
PLATFORM
ROOMS BEARING SYMBOL ⊕ APPEAR AT LARGER SCALE ON DRAWINGS REFERRED TO BELOW
ROOM No. | DWG No.
STAIR #1 | 32-14-A12
STAIR #3 | 32-14-A13
STAIR #4 | DO.
CLEAR ROOM DIMENSIONS SHOWN THUS 0'-00" X 0'-00" ARE FOR OWNERS USE ONLY. FOR CONSTRUCTION DIMENSIONS SEE GENERAL INSTRUCTIONS.
GRAPHIC SCALE 1/8" = 1'-0"
REVISION | DATE | DESCRIPTION | BY
PRACK & PRACK
ALFRED HOPKINS & ASSOCIATES
BOWERS & BARBALAT
ARCHITECTS - ENGINEERS
DEPARTMENT OF THE ARMY
CORPS OF ENGINEERS
PITTSBURGH DISTRICT
PITTSBURGH, PA.
DRAWN BY: H.E.Z.
TRACED BY: H.E.Z.
CHECKED BY:
SUBMITTED:
APPROVED:
ENGINEER
APPROVED:
COL. C.E. DISTRICT ENGINEER
DATE:
VETERANS ADMINISTRATION HOSPITAL
PITTSBURGH, PA.
BUILDING 2 - ADMISSION & TREATMENT
BASEMENT PLAN
V.A. PROJECT NO. 2447
SCALE 1/8" = 1'-0"
SPEC. NO.
DRAWING NUMBER
SHEET OF 32-14-A1