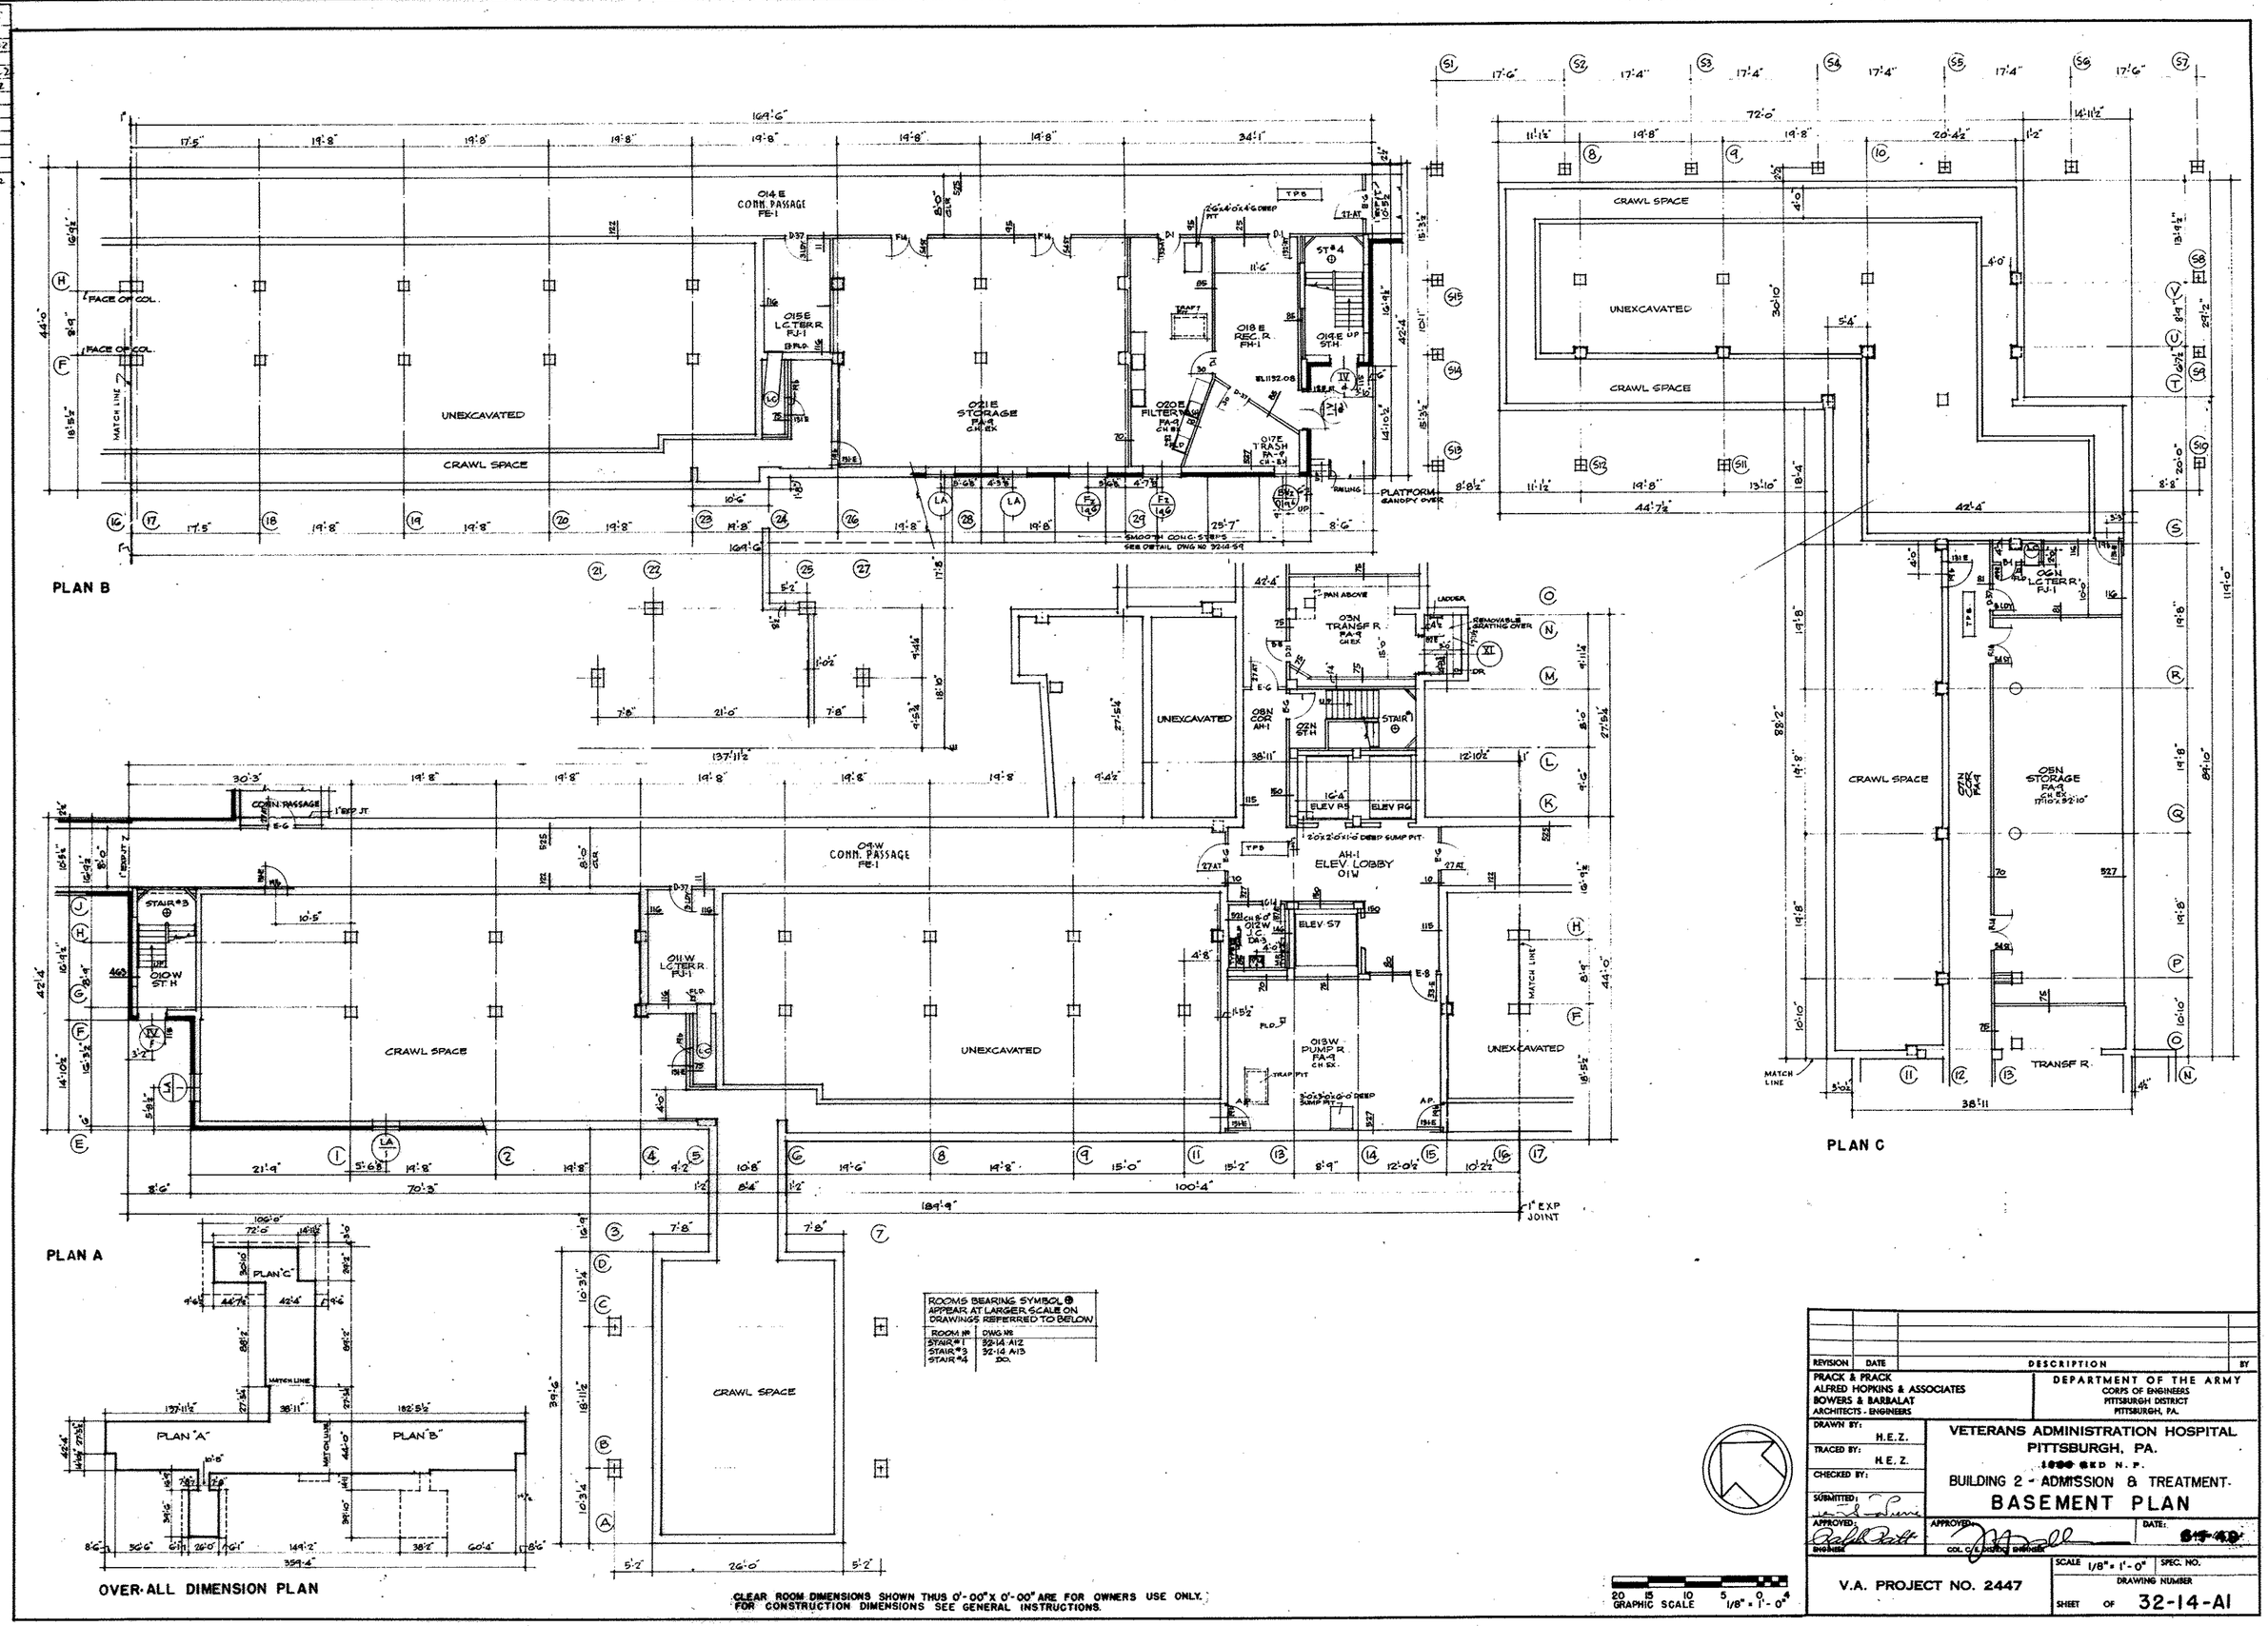
PLAN B
PLAN A
PLAN C
OVER-ALL DIMENSION PLAN
UNEXCAVATED
CRAWL SPACE
014 E CONN. PASSAGE FE-1
015 E L.C.TERR FJ-1
021 E STORAGE FA-9 CH. EX
020 E FILTER FA-9 CH. EX
018 E REC. R. FH-1
019 E UP ST. H
017 E TRASH FA-9 CH. EX
PLATFORM CANOPY OVER
SMOOTH CONC. STEPS SEE DETAIL DWG NO 32-14-S9
FACE OF COL.
MATCH LINE
09 W CONN. PASSAGE FE-1
011 W L.C.TERR. FJ-1
010 W ST. H
STAIR #3
03 N TRANSF. R. FA-9 CH. EX
02 N ST. H
STAIR #1
AH-1 ELEV. LOBBY 01 W
ELEV. S7
013 W PUMP R. FA-9 CH. EX
06 N L.C.TERR. FJ-1
05 N STORAGE FA-9 CH. EX
TRANSF. R.
1" EXP JOINT
PLAN "A"
PLAN "B"
PLAN "C"
ROOMS BEARING SYMBOL ⊕ APPEAR AT LARGER SCALE ON DRAWINGS REFERRED TO BELOW
ROOM No | DWG No
STAIR #1 | 32-14-A12
STAIR #3 | 32-14-A13
STAIR #4 | DO.
CLEAR ROOM DIMENSIONS SHOWN THUS 0'-00" X 0'-00" ARE FOR OWNERS USE ONLY. FOR CONSTRUCTION DIMENSIONS SEE GENERAL INSTRUCTIONS.
GRAPHIC SCALE 1/8" = 1'-0"
REVISION | DATE | DESCRIPTION | BY
PRACK & PRACK
ALFRED HOPKINS & ASSOCIATES
BOWERS & BARBALAT
ARCHITECTS - ENGINEERS
DEPARTMENT OF THE ARMY
CORPS OF ENGINEERS
PITTSBURGH DISTRICT
PITTSBURGH, PA.
DRAWN BY: H.E.Z.
TRACED BY: H.E.Z.
CHECKED BY:
SUBMITTED:
APPROVED:
ENGINEER
APPROVED:
COL. C.E. DISTRICT ENGINEER
VETERANS ADMINISTRATION HOSPITAL
PITTSBURGH, PA.
BUILDING 2 - ADMISSION & TREATMENT
BASEMENT PLAN
DATE:
V.A. PROJECT NO. 2447
SCALE 1/8" = 1'-0"
SPEC. NO.
DRAWING NUMBER
SHEET OF 32-14-A1