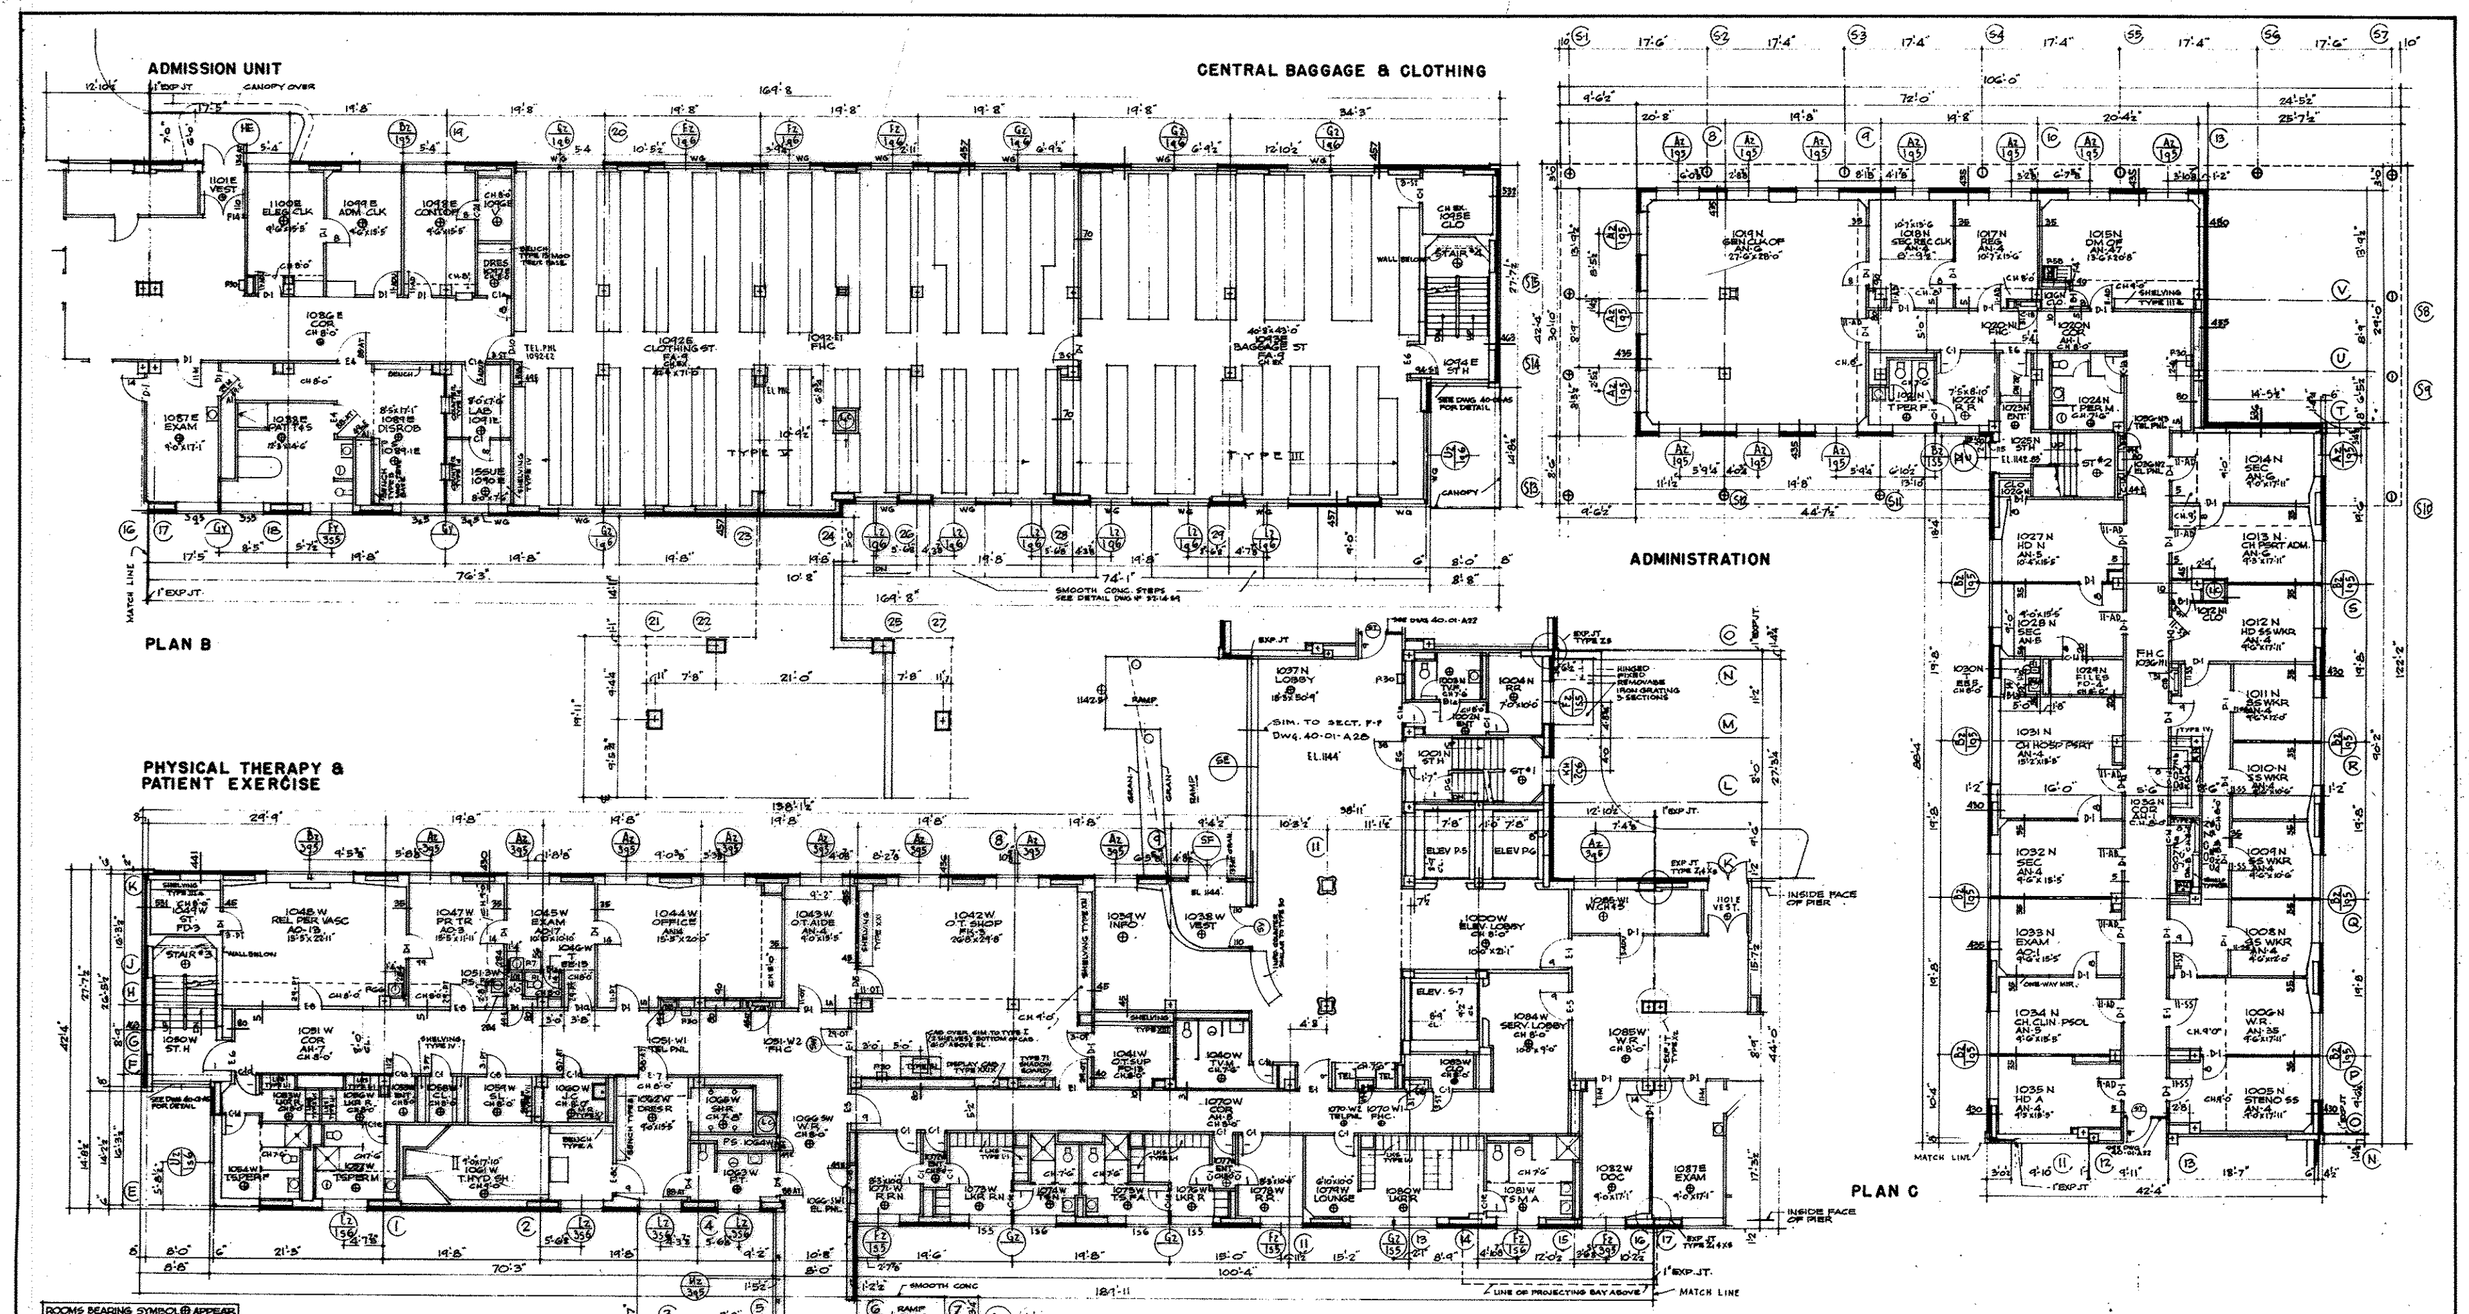


| ROOMS BEARING SYMBOL ⊕ APPEAR AT LARGER SCALE ON DRAWINGS REFERRED TO BELOW | | | |
|---|---|---|---|
| ROOM No | DWG. No | ROOM No | DWG. No |
| 1000 W | 32-14-A14 | 1071 W | 32-14-A15 |
| 1001 N | 32-14-A12 | 1072 W | " |
| 1002 N | 32-14-A14 | 1073 W | " |
| 1003 N | " | 1074 W | " |
| 1004 N | " | 1075 W | " |
| 1021 N | 32-14-A16 | 1076 W | " |
| 1022 N | " | 1077 W | " |
| 1023 N | " | 1078 W | " |
| 1024 N | " | 1079 W | 32-14-A14 |
| 1031 N | 32-14-A14 | 1080 W | " |
| 1038 W | " | 1081 W | " |
| 1040 W | " | 1082 W | " |
| 1041 W | " | 1083 W | " |
| 1052 W | 32-14-A15 | 1084 W | " |
| 1053 W | " | 1085 W | " |
| 1054 W | " | 1086 E | " |
| 1055 W | " | 1087 E | " |
| 1056 W | " | 1088 E | " |
| 1057 W | " | 1089 E | " |
| 1058 W | " | 1089 E1 | " |
| 1059 W | " | 1090 E | " |
| 1060 W | " | 1091 E | " |
| 1061 W | " | 1096 E | " |
| 1062 W | " | 1097 E | " |
| 1062 W | " | 1098 E | " |
| 1063 W | " | 1099 E | " |
| 1064 W | " | 1100 E | " |
| 1065 W | " | 1101 E | " |
| 1070 W | 32-14-A14 | ST #1 | 32-14-A12 |
| 1070 W1 | " | ST #2 | " |
| 1070 W2 | " | ST #3 | 32-14-A15 |
| | | ST #4 | " |

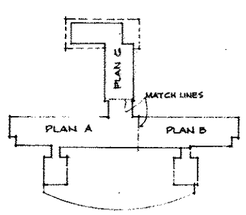


KEY PLAN

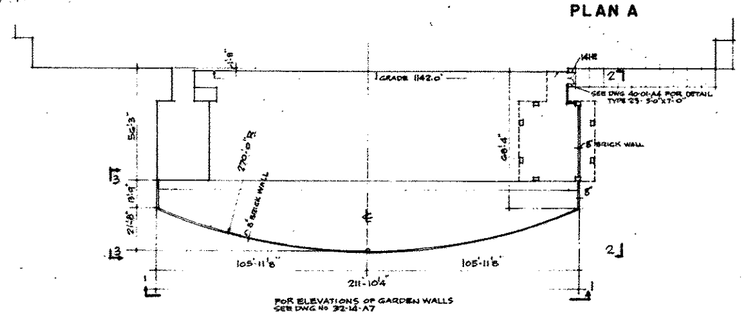


PLAN OF GARDEN ENCLOSURE
SCALE 1/32"=1'-0"

CLEAR ROOM DIMENSIONS SHOWN THUS 0'-00" X 0'-00" ARE FOR OWNERS USE ONLY. FOR CONSTRUCTION DIMENSIONS SEE GENERAL INSTRUCTIONS.

GRAPHIC SCALE 20 15 10 5 0 4 — 1/8" = 1'-0"

| REVISION | DATE | DESCRIPTION | BY |
|---|---|---|---|

PRACK & PRACK
ALFRED HOPKINS & ASSOCIATES
BOWERS & BARBALAT
ARCHITECTS - ENGINEERS

DEPARTMENT OF THE ARMY
CORPS OF ENGINEERS
PITTSBURGH DISTRICT
PITTSBURGH, PA.

DRAWN BY: H.E.Z.
TRACED BY: H.E.Z.
CHECKED BY:
SUBMITTED:
APPROVED: ENGINEER
APPROVED: COL. C. & DISTRICT ENGINEER
DATE:

# VETERANS ADMINISTRATION HOSPITAL
## PITTSBURGH, PA.
1000 BED N. P.

BUILDING 2 - ADMISSION & TREATMENT
## FIRST FLOOR PLAN

V.A. PROJECT NO. 2447

SCALE 1/8" = 1'-0" SPEC. NO.
DRAWING NUMBER
SHEET OF 32-14-A2