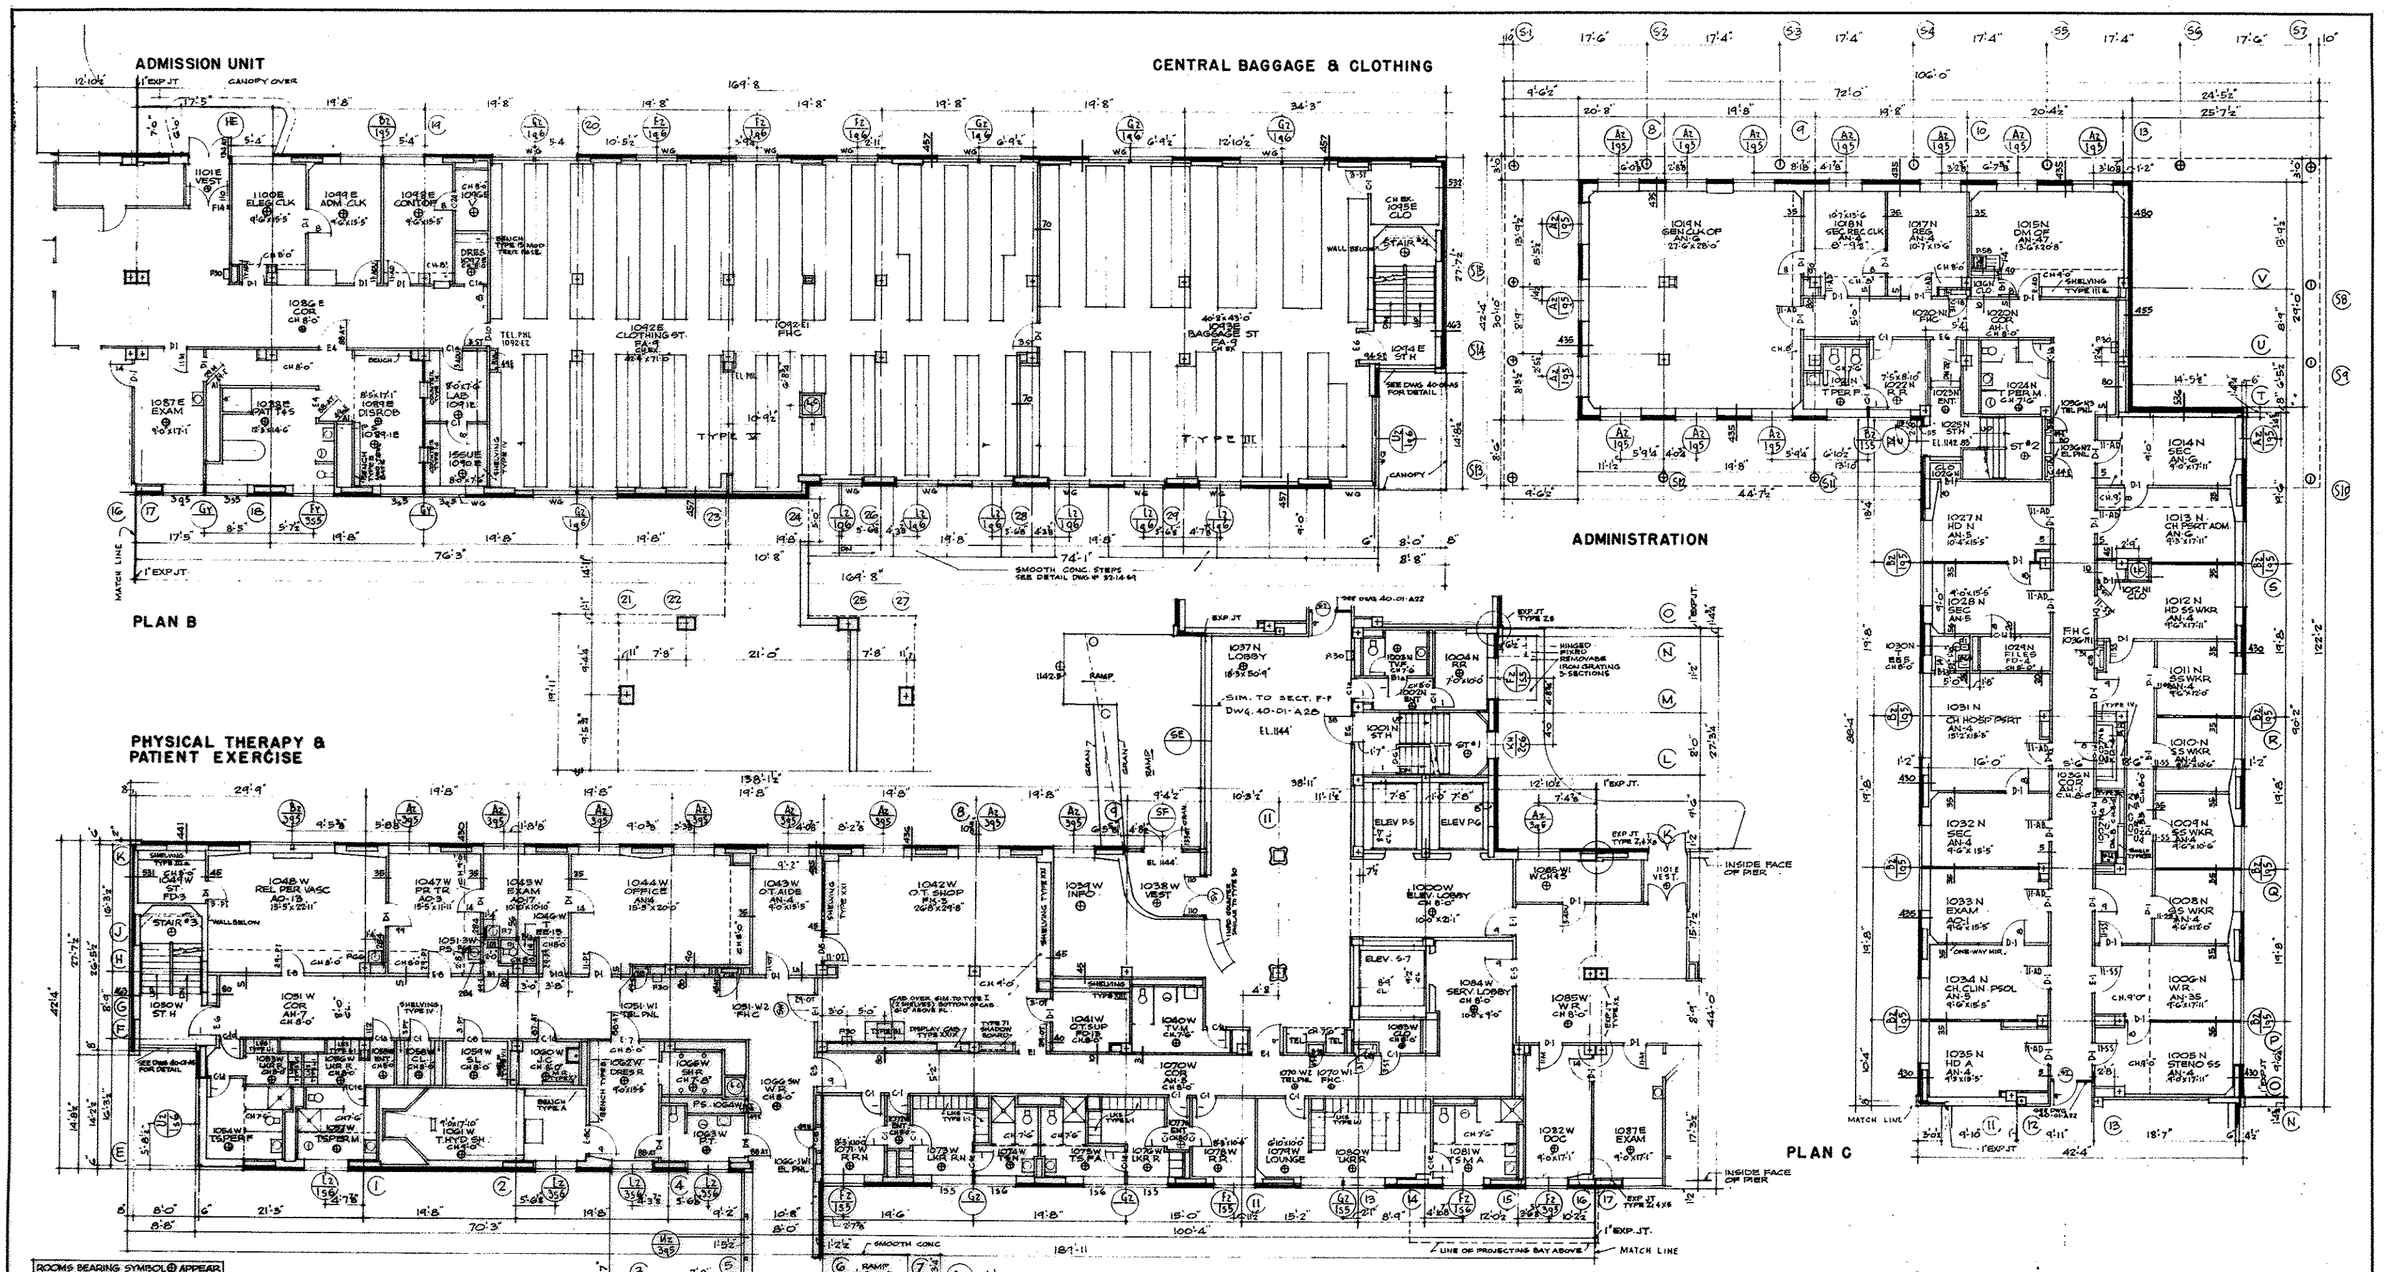

ROOMS BEARING SYMBOL ⊕ APPEAR AT LARGER SCALE ON DRAWINGS REFERRED TO BELOW			
ROOM NO	DWG. NO	ROOM NO	DWG. NO
1000 W	32-14-A16	1071 W	32-14-A15
1001 N	32-14-A12	1072 W	-
1002 N	32-14-A14	1073 W	-
1003 N	-	1074 W	-
1004 N	-	1075 W	-
1021 N	32-14-A16	1076 W	-
1022 N	-	1077 W	-
1023 N	-	1078 W	-
1024 N	-	1079 W	32-14-A14
1037 N	32-14-A14	1080 W	-
1038 W	-	1081 W	-
1040 W	-	1082 W	-
1041 W	-	1083 W	-
1052 W	32-14-A15	1084 W	-
1053 W	-	1085 W	-
1054 W	-	1086 E	-
1055 W	-	1087 E	-
1056 W	-	1088 E	-
1057 W	-	1089 E	-
1058 W	-	1089 E1	-
1059 W	-	1090 E	-
1060 W	-	1091 E	-
1061 W	-	1096 E	-
1062 W	-	1097 E	-
1063 W	-	1098 E	-
1064 W	-	1099 E	-
1065 W	-	1100 E	-
		1101 E	-
1070 W	32-14-A14	ST #1	32-14-A12
1070 W1	-	ST #2	-
1070 W2	-	ST #3	32-14-A13
		ST #4	-

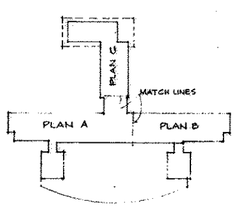

KEY PLAN

PLAN OF GARDEN ENCLOSURE
SCALE 1/32"=1'-0"

CLEAR ROOM DIMENSIONS SHOWN THUS 0'-00" X 0'-00" ARE FOR OWNERS USE ONLY. FOR CONSTRUCTION DIMENSIONS SEE GENERAL INSTRUCTIONS.

GRAPHIC SCALE 20 15 10 5 0 1/8" = 1'-0"

REVISION	DATE	DESCRIPTION	BY

PRACK & PRACK
ALFRED HOPKINS & ASSOCIATES
BOWERS & BARBALAT
ARCHITECTS - ENGINEERS

DEPARTMENT OF THE ARMY
CORPS OF ENGINEERS
PITTSBURGH DISTRICT
PITTSBURGH, PA.

DRAWN BY: H.E.Z.
TRACED BY: H.E.Z.
CHECKED BY:
SUBMITTED:
APPROVED: ENGINEER
APPROVED: COL. C. & DISTRICT ENGINEER
DATE: 8-15-49

VETERANS ADMINISTRATION HOSPITAL
PITTSBURGH, PA.
1000 BED N.P.
BUILDING 2 - ADMISSION & TREATMENT
FIRST FLOOR PLAN

V.A. PROJECT NO. 2447

SCALE 1/8" = 1'-0" SPEC. NO.
DRAWING NUMBER
SHEET OF 32-14-A2