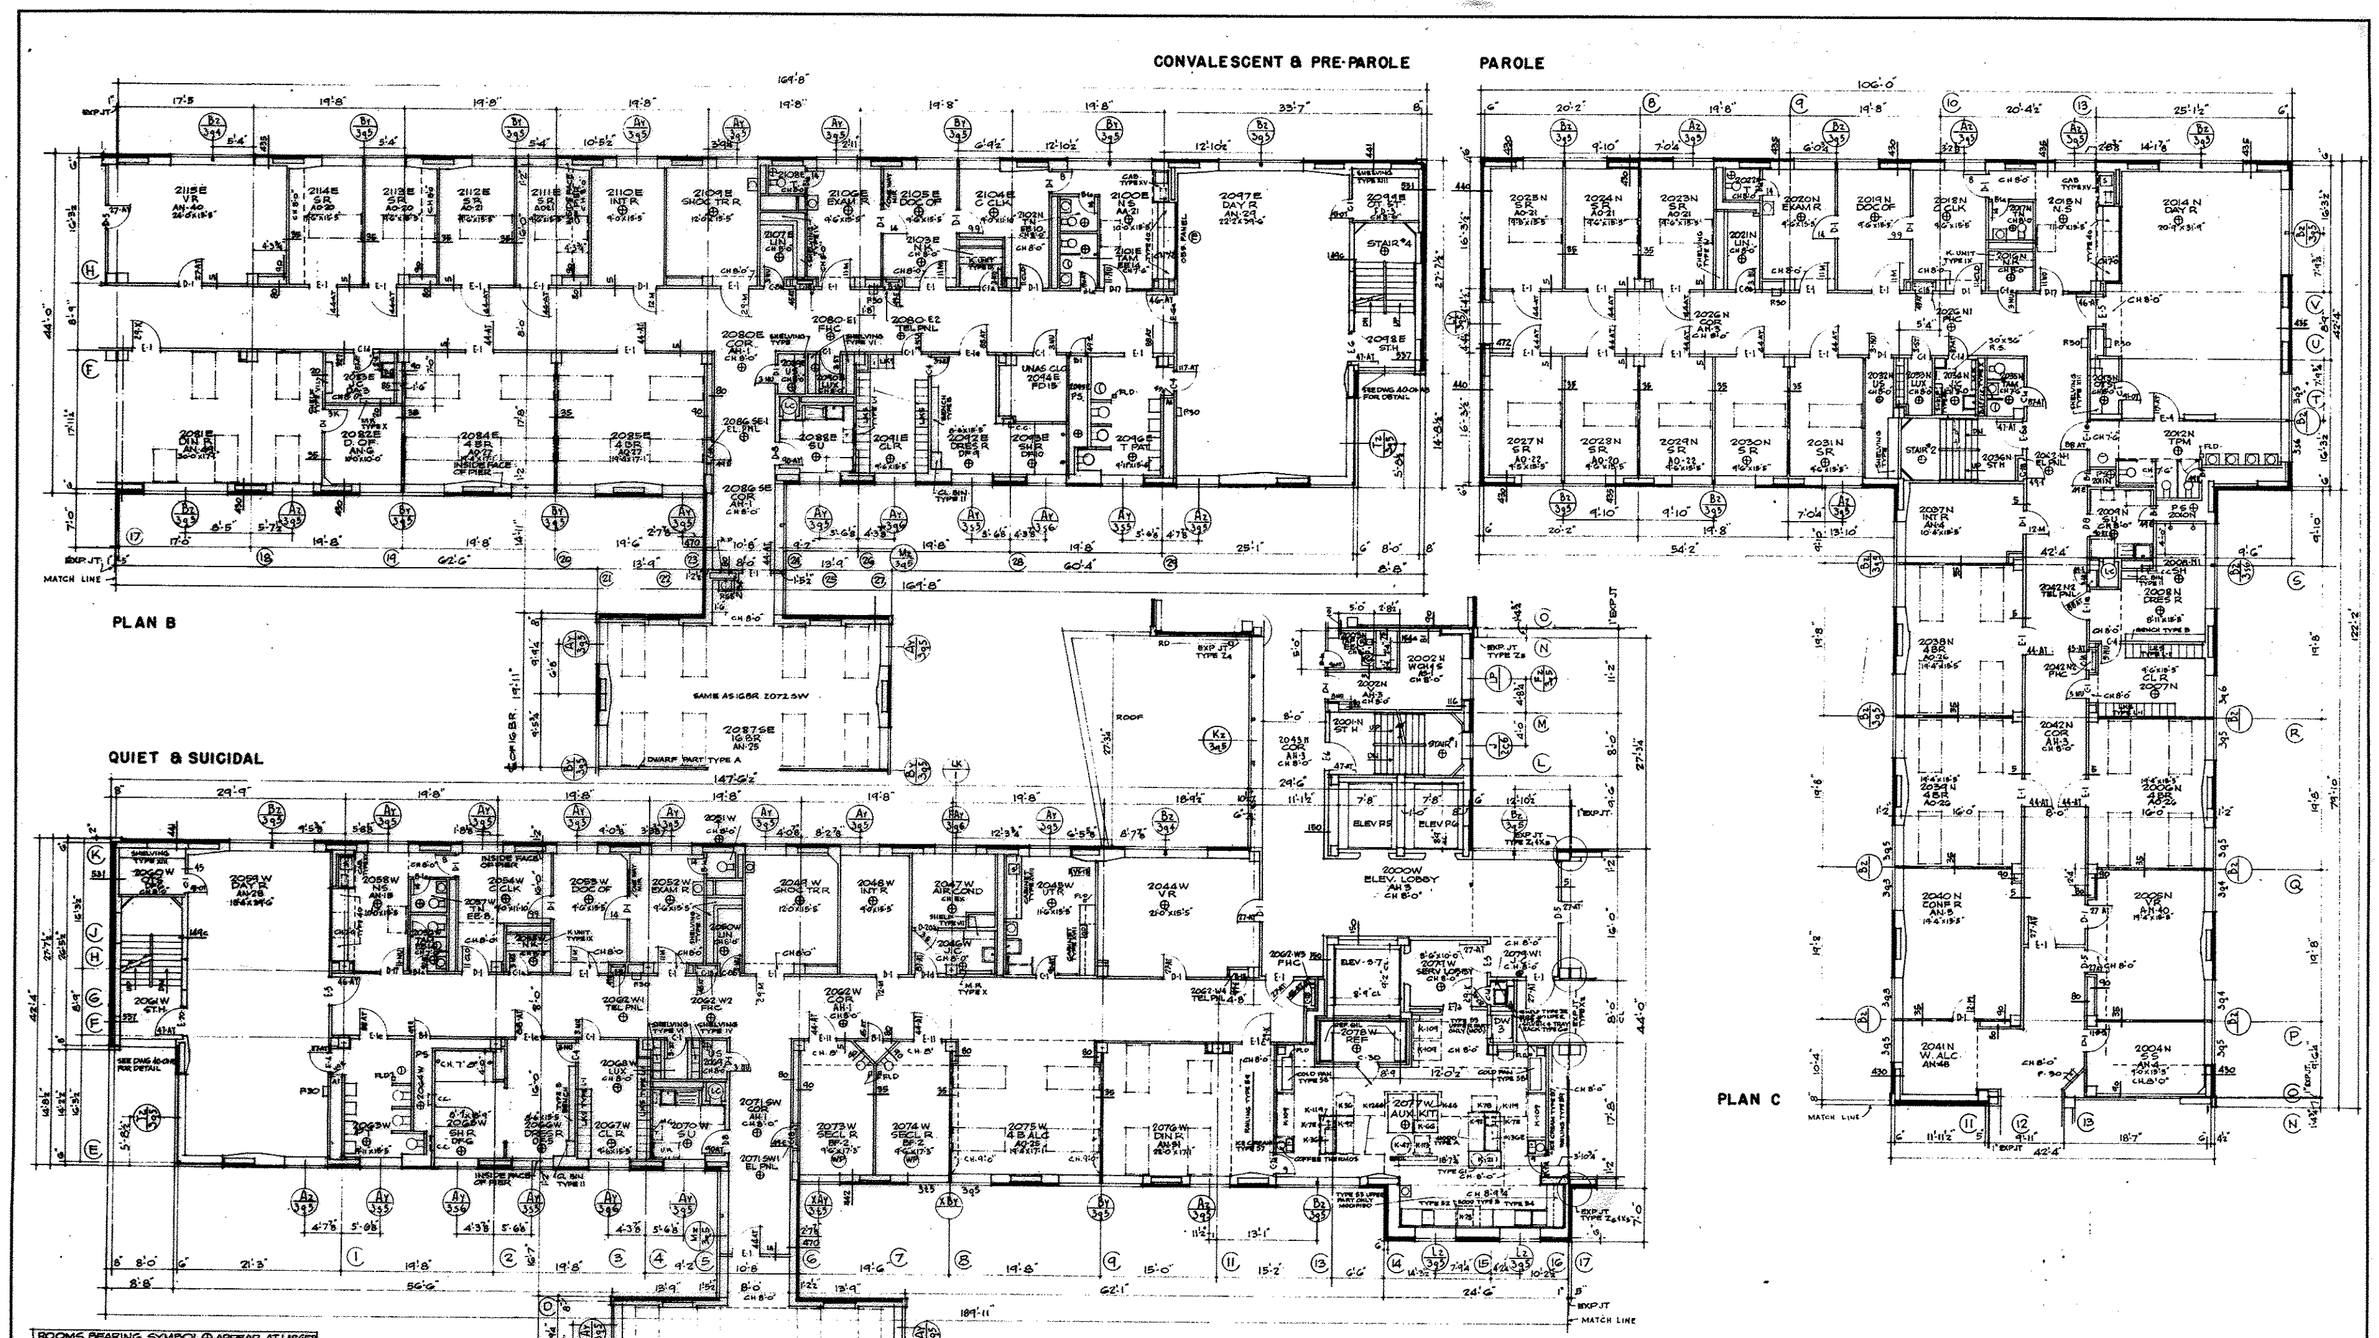

ROOMS BEARING SYMBOL ⊕ APPEAR AT LARGER SCALE ON DRAWING REFERRED TO BELOW					
ROOM No	DWG. No	ROOM No	DWG. No	ROOM No	DWG. No
2007 N	32-14-A16	2078 W	32-14-A18		
2008 N	"	2079 W	"	2086 E *	32-14-A17
2008 N	"	2081 E	"		
2008 N	"	2044 W	32-14-A17	2088 E *	"
2009 N	"	2045 W	"	2090 E *	"
2010 N	"	2046 W	"	2091 E *	"
2011 N	"	2047 W	"	2092 E *	"
2012 N	"	2048 W	"	2093 E * (SH 2ALY)	"
2013 N	"	2049 W	"		
2014 N	"	2050 W	"	2095 E *	"
2015 N	"	2051 W	"	2096 E *	"
2016 N	"	2052 W	"	2100 E *	"
2017 N	"	2053 W	"	2101 E *	"
2018 N	"	2054 W	"	2102 E *	"
2019 N	"	2055 W	"	2103 E *	"
2020 N	"	2056 W	"	2104 E *	"
2021 N	"	2057 W	"	2105 E *	"
2022 N	"	2058 W	"	2106 E *	"
2026 N	"	2063 W	"	2107 E *	"
2030 N	"	2064 W	"	2108 E *	"
2031 N	"	2065 W	"	2109 E *	"
2032 N	"	2066 W	"	2110 E *	"
2033 N	"	2067 W	"	ST #1	32-14-A12
2034 N	"	2068 W	"	ST #2	"
2035 N	"	2069 W	"	ST #3	32-14-A13
2036 N	"	2070 W	"	ST #4	"
2076 W	32-14-A18	2071 W	"		
2077 W	"				

* DRAWN FOR OPPOSITE HAND ON DRAWING LISTED ABOVE

CLEAR ROOM DIMENSIONS SHOWN THUS 0'-00" X 0'-00" ARE FOR OWNERS USE ONLY. FOR CONSTRUCTION DIMENSIONS SEE GENERAL INSTRUCTIONS.

20 15 10 5 0
GRAPHIC SCALE 1/8" = 1'-0"

REVISION	DATE	DESCRIPTION	BY

PRACK & PRACK
ALFRED HOPKINS & ASSOCIATES
BOWERS & BARBALAT
ARCHITECTS - ENGINEERS

DEPARTMENT OF THE ARMY
CORPS OF ENGINEERS
PITTSBURGH DISTRICT
PITTSBURGH, PA.

DRAWN BY: H.E.Z.
TRACED BY: H.E.Z.
CHECKED BY:
SUBMITTED:
APPROVED: ENGINEER
APPROVED: COL. C. E. DISTRICT ENGINEER
DATE: 6-1-49

VETERANS ADMINISTRATION HOSPITAL
PITTSBURGH, PA.
1000 BED N.P.
BUILDING 2 - ADMISSION & TREATMENT
SECOND FLOOR PLAN

V.A. PROJECT NO. 2447

SCALE 1/8" = 1'-0" SPEC. NO.
DRAWING NUMBER
SHEET OF 32-14-A3