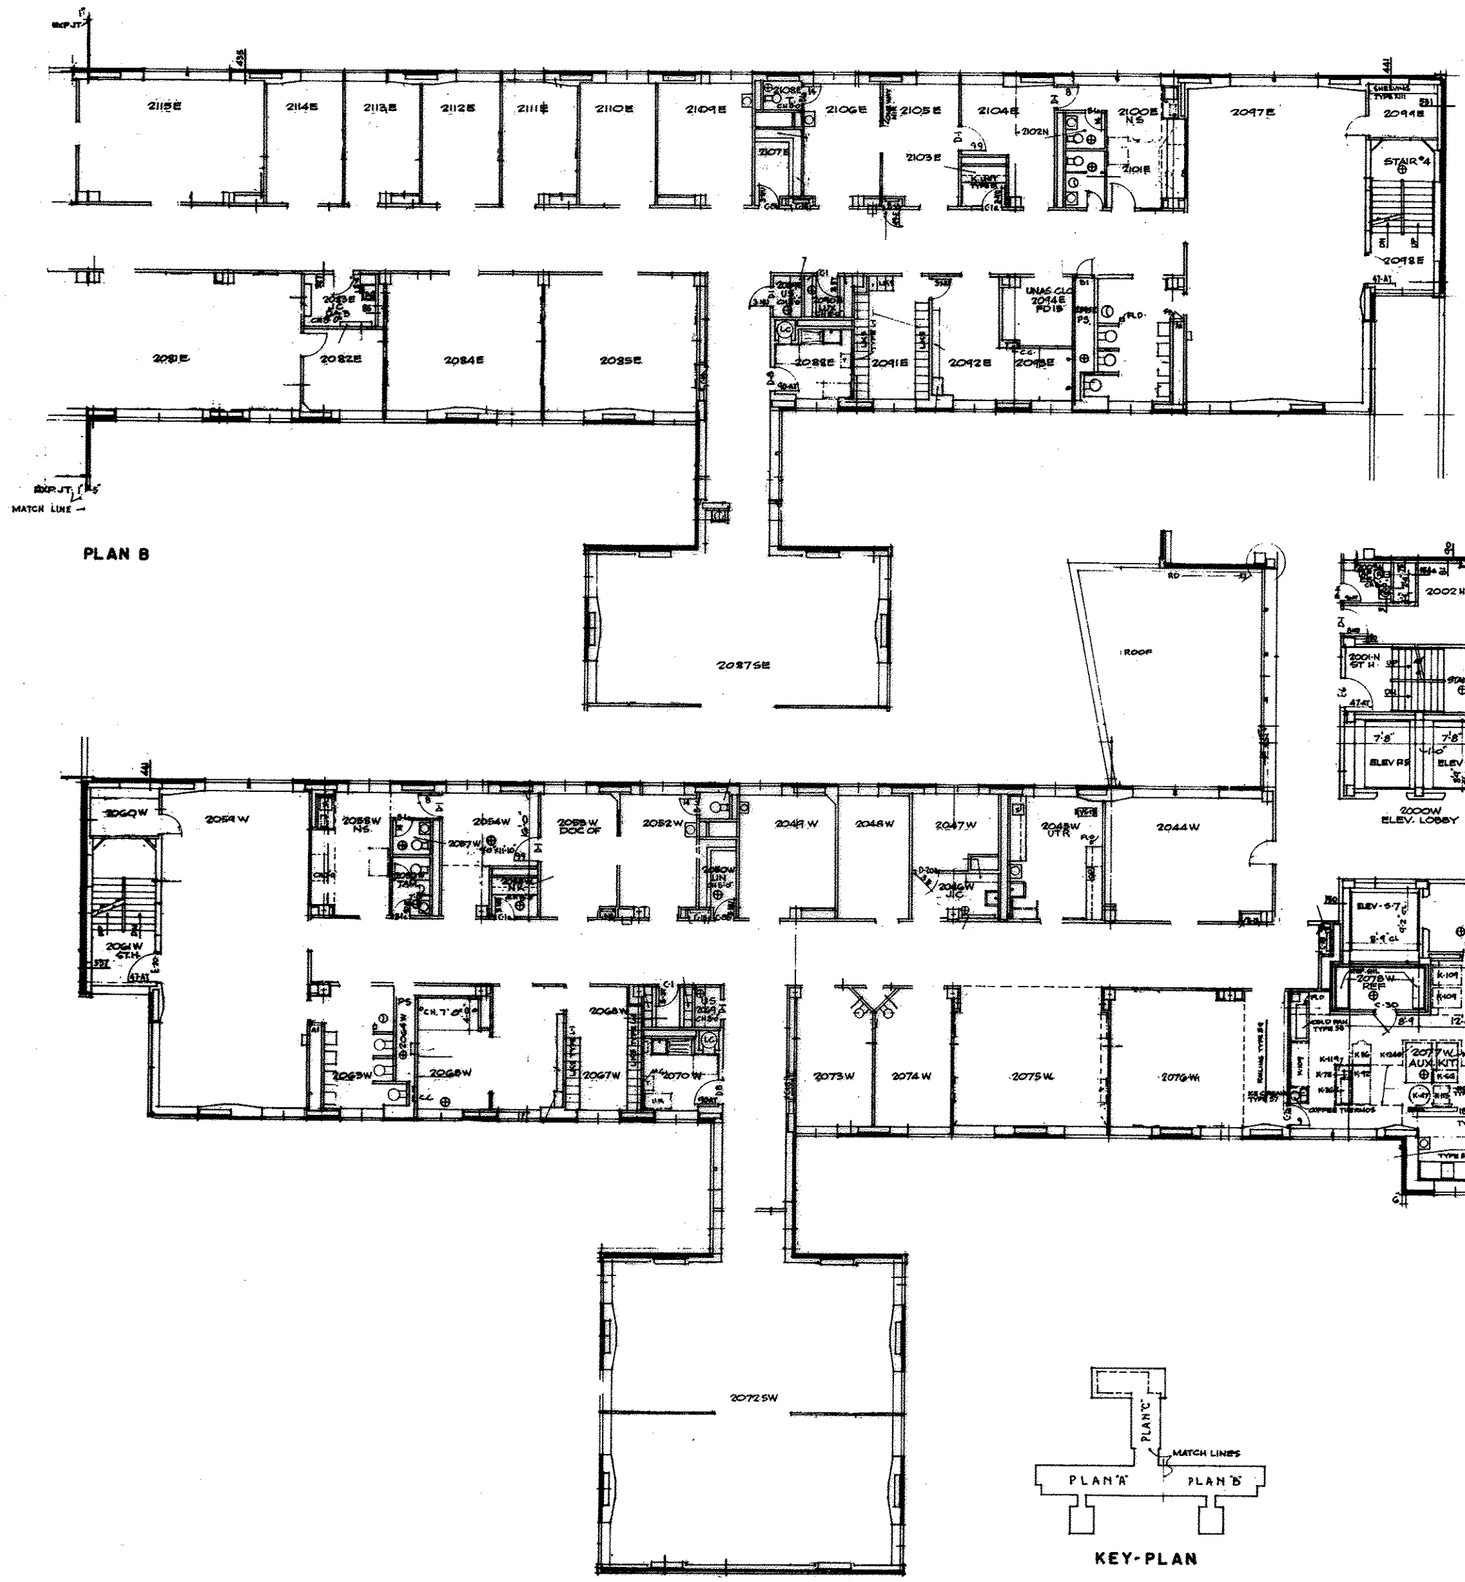

REVISION	DATE	DESCRIPTION	BY

DRAWN BY:
TRACED BY:
CHECKED BY:
SUBMITTED:
APPROVED:
ENGINEER:

VETERANS ADMINISTRATION HOSPITAL
PITTSBURGH, PA.
1000 BED N.P.
BUILDING 2 - ADMISSION & TREATMENT
SECOND FLOOR PLAN

APPROVED: DATE:

SCALE 1/8" = 1'-0" SPEC. NO.
DRAWING NUMBER
SHEET OF 32-14-A3