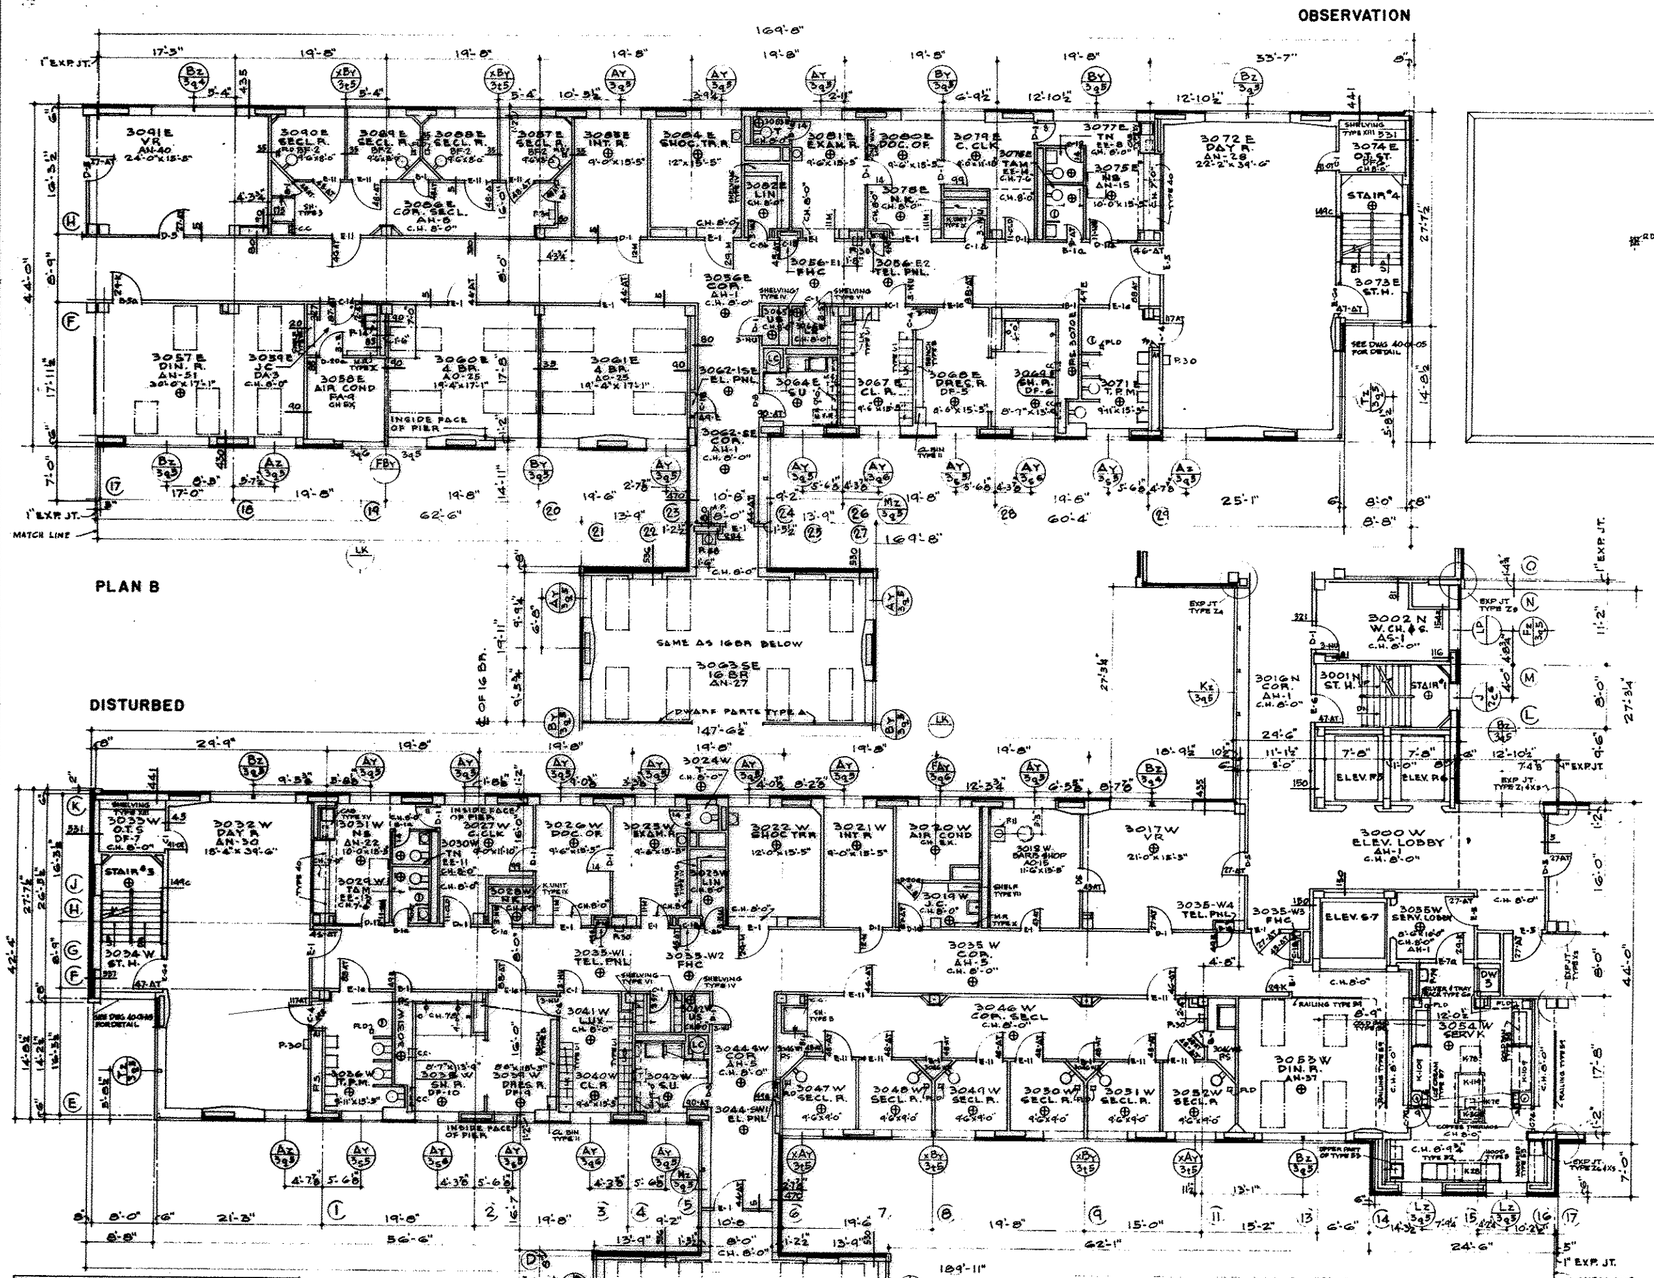

ROOMS BEARING SYMBOL ⊕ APPEAR AT LARGER SCALE ON DRAWING REFERRED TO BELOW					
ROOM No.	DWG. No.	ROOM No.	DWG. No.	ROOM No.	DWG. No.
3003 N	32-14-A18	3029 W	32-14-A17	3062E *	32-14-A17
3004 N	"	3030 W	"	3063E *	"
3005 N	"	3031 W	"	3066E *	"
3006 N	"	3036 W	"	3067E *	"
3008 N	"	3037 W	"	3068E *	"
3009 N	"	3038 W	"	3069E *	"
3010 N	"	3039 W	"	3070E *	"
3010-1N	"	3040 W	"	3071E *	"
3011 N	"	3041 W	"	3075E *	"
3012 N	"	3042 W	"	3076E *	"
3013 N	"	3043 W	"	3077 E *	"
3014 N	"	3044-SW	"	3078E *	"
3013 N	"	3046 W	"	3079E *	"
		3047 W	"	3080E *	"
		3048 W	"	3081E *	"
3017 W	32-14-A17	3049 W	"	3082E *	"
3019 W	"	3050 W	"	3083E *	"
3020 W	"	3051 W	"	3084E *	"
3021 W	"	3052 W	"	3085E *	"
3022 W	"	3053 W	32-14-A18		
3023 W	"	3054 W	"		
3024 W	"	3055 W	"	ST. #1	32-14-A12
3025 W	"			ST. #2	"
3026 W	"	3056E *	32-14-A17	ST. #3	32-14-A13
3027 W	"	3057E *	"	ST. #4	"
3028 W	"	3061E *	"		

*DRAWN FOR OPPOSITE HAND ON DRAWING LISTED ABOVE

CLEAR ROOM DIMENSIONS SHOWN THUS 0'-00" X 0'-00" ARE FOR OWNERS USE ONLY. FOR CONSTRUCTION DIMENSIONS SEE GENERAL INSTRUCTIONS.

REVISION	DATE	DESCRIPTION	BY

PRACK & PRACK
ALFRED HOPKINS & ASSOCIATES
BOWERS & BARBALAT
ARCHITECTS - ENGINEERS

DEPARTMENT OF THE ARMY
CORPS OF ENGINEERS
PITTSBURGH DISTRICT
PITTSBURGH, PA.

DRAWN BY: H.E.Z.
TRACED BY: M.P.
CHECKED BY:
SUBMITTED:
APPROVED: ENGINEER
APPROVED: COL. C. E. DISTRICT ENGINEER
DATE: 8-3-49

VETERANS ADMINISTRATION HOSPITAL
PITTSBURGH, PA.
~~1000 BED N.P.~~
BUILDING 2 ADMISSION & TREATMENT
~~THIRD~~ FLOOR PLAN

V.A. PROJECT NO. 2447

SCALE 1/8" = 1'-0" | SPEC. NO.
DRAWING NUMBER
SHEET OF 32-14-A4