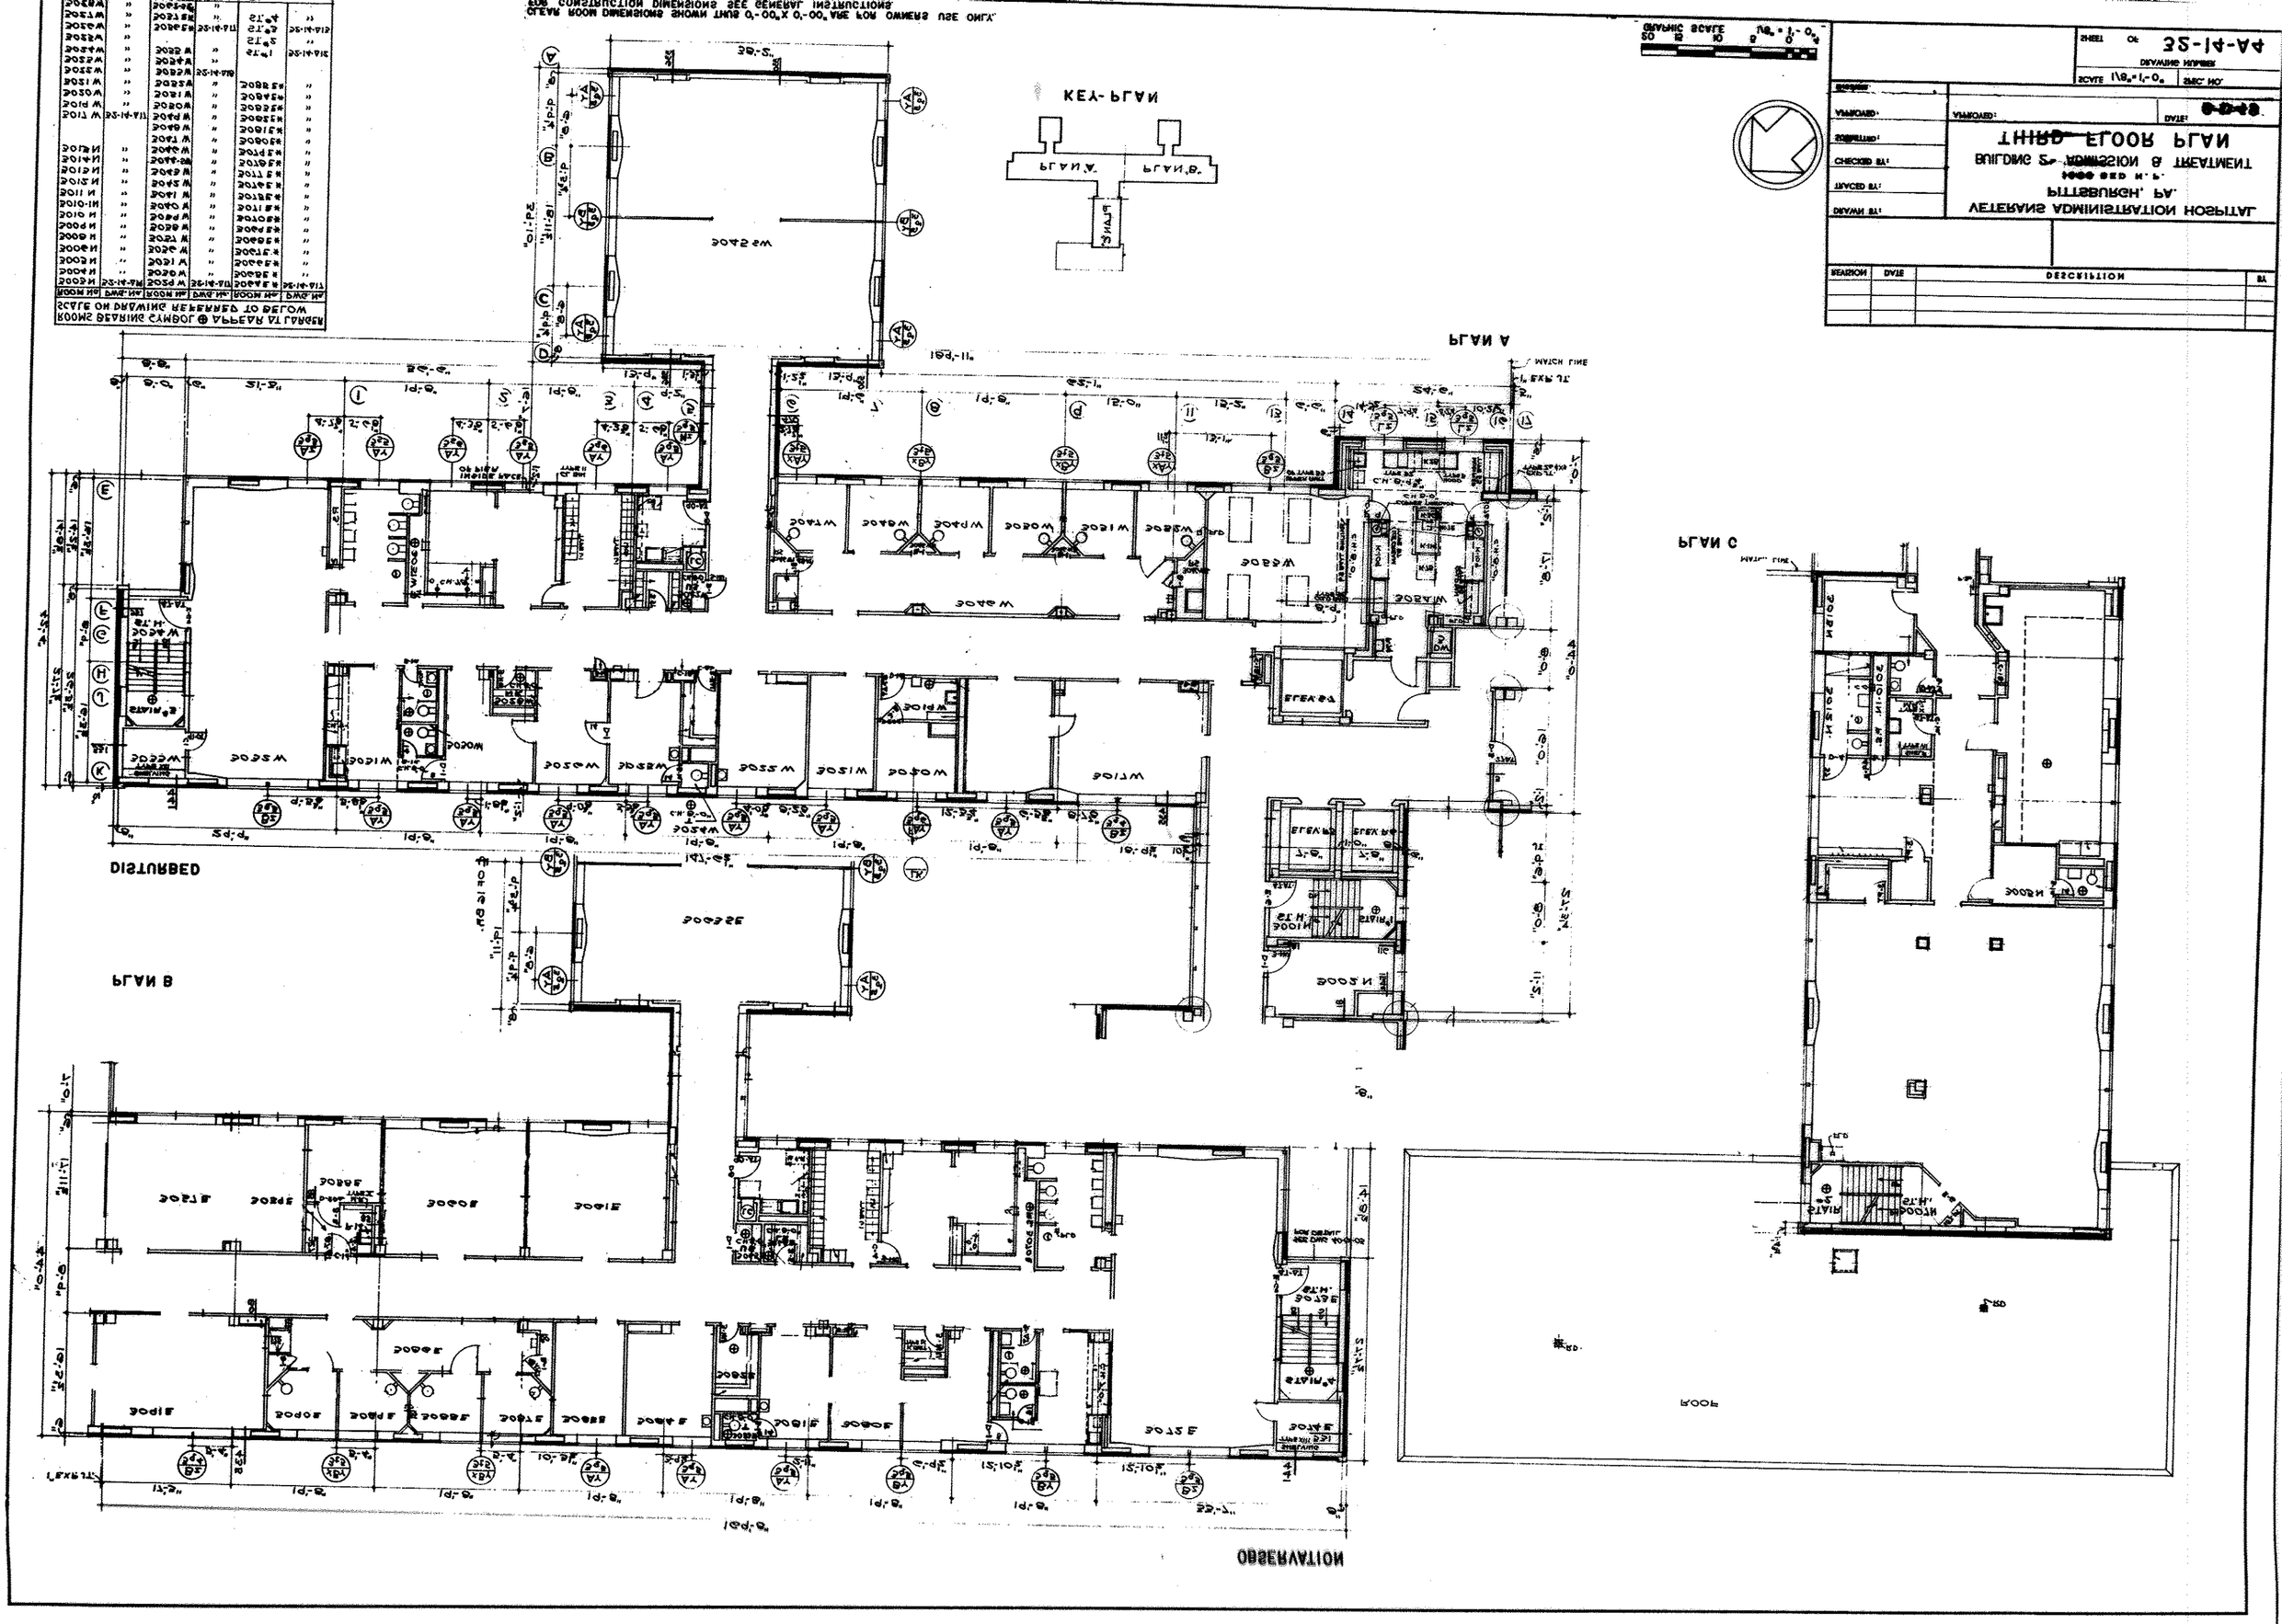

SHEET OF 2E-14-A
DRAWING NUMBER
SCALE 1/8" = 1'-0"
SHEET NO.
DATE:
APPROVED:
APPROVED:
SUBMITTED:
CHECKED BY:
TRACED BY:
DRAWN BY:

THIRD FLOOR PLAN
BUILDING 2 - ADMISSION & TREATMENT
1000 BED H.P.
PITTSBURGH, PA.
VETERANS ADMINISTRATION HOSPITAL

REVISION	DATE	DESCRIPTION	BY