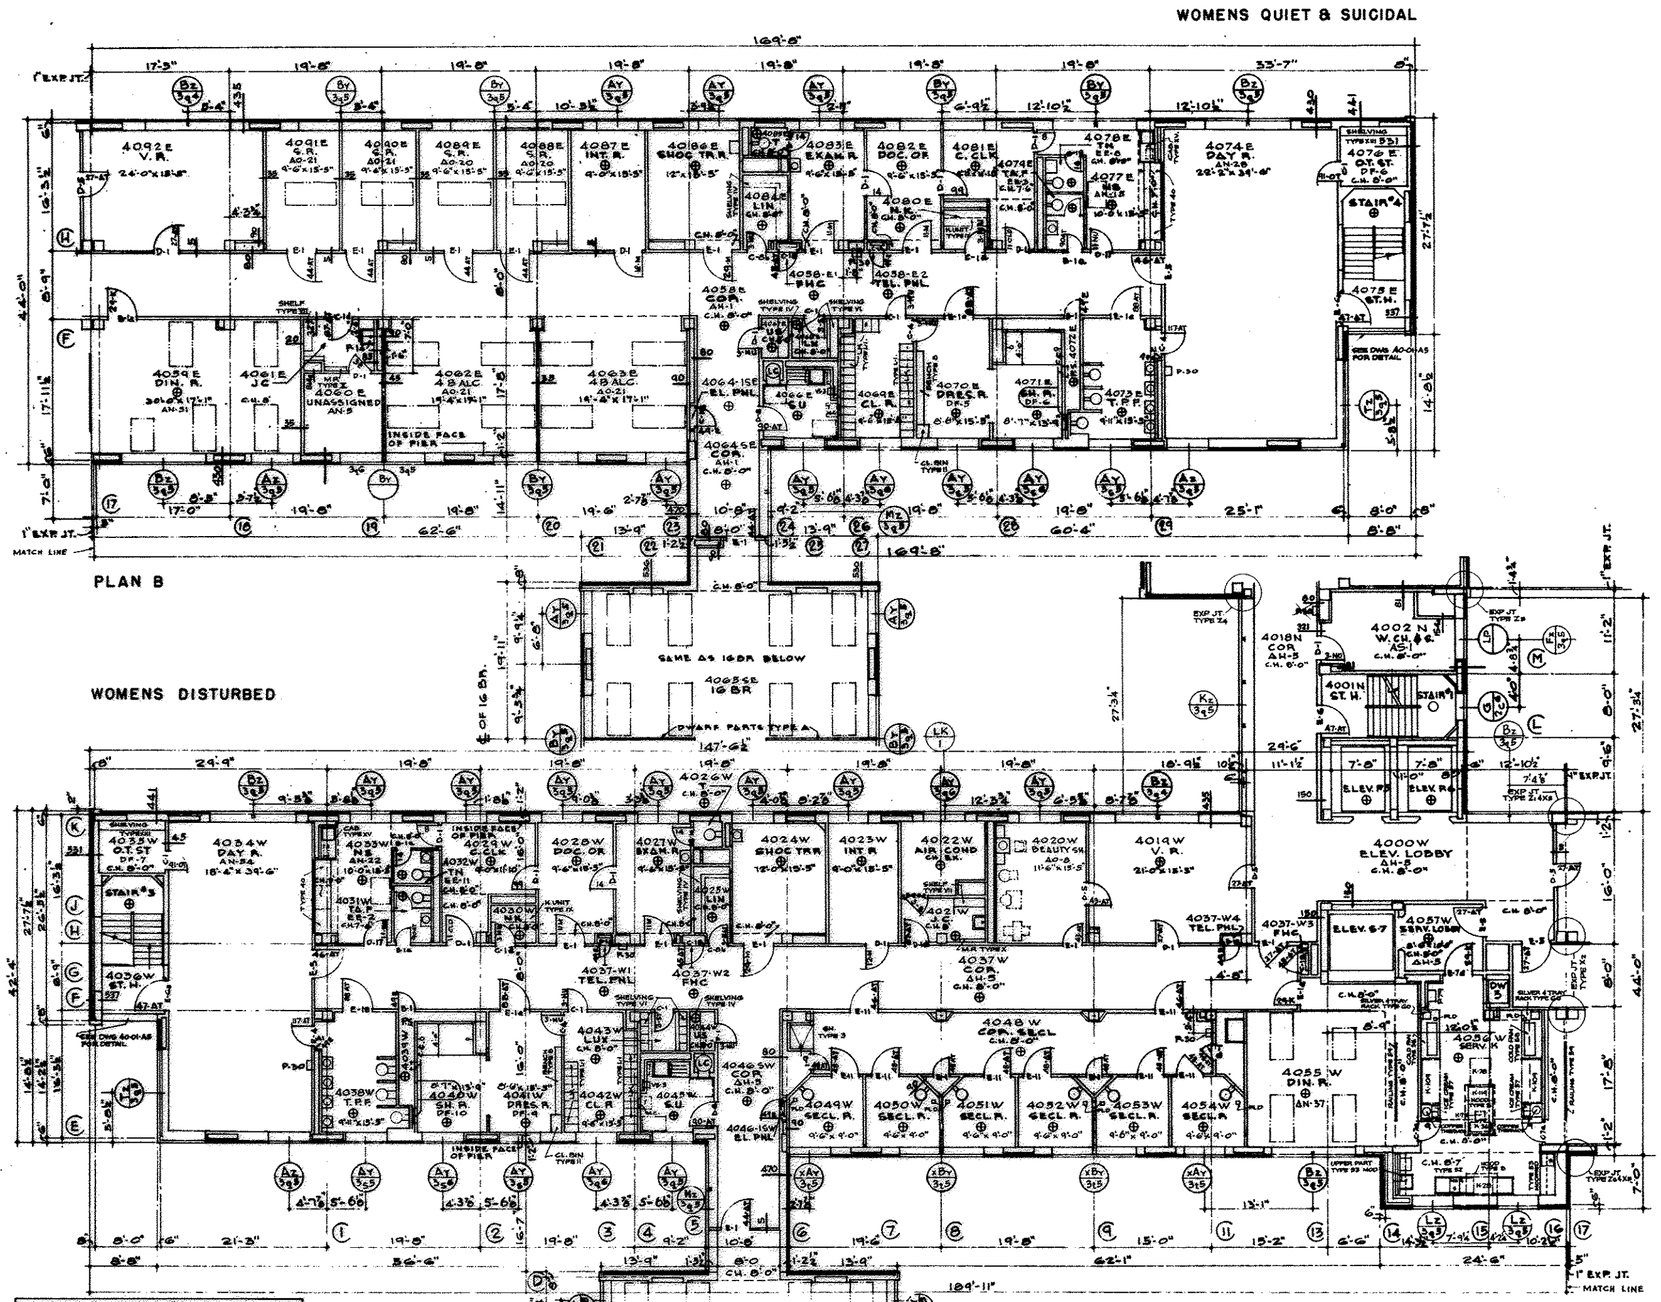

ROOMS BEARING SYMBOL ⊕ APPEAR AT LARGER SCALE ON DRAWING REFERRED TO BELOW					
ROOM No.	DWG. No.	ROOM No.	DWG. No.	ROOM No.	DWG. No.
4003N	32-14-A18	4031W	32-14-A17	4066E*	32-14-A17
4004N	"	4032W	"	4067E*	"
4005N	"	4033W	"	4068E*	"
4006N	"	4037W	"	4069E*	"
4007N	"	4038W	"	4070E*	"
4008N	"	4039W	"	4071E*	"
4009N	"	4040W	"	4072E*	"
4011N	"	4041W	"	4073E*	"
4012N	"	4042W	"	4077E*	"
4013N	"	4043W	"	4078E*	"
4014N	"	4044W	"	4079E*	"
4015N	"	4045W	"	4080E*	"
4016N	"	4046SW	"	4081E*	"
4017N	"	4049W	"	4082E*	"
		4050W	"	4083E*	"
4019W	32-14-A17	4051W	"	4084E*	"
4021W	"	4052W	"	4085E*	"
4022W	"	4053W	"	4086E*	"
4023W	"	4054W	"	4087E*	"
4024W	"	4055W	32-14-A18		
4025W	"	4056W	"		
4026W	"	4057W	"		
4027W	"	4048W	32-14-A17	ST.#1	32-14-A12
4028W	"	4058E*	"	ST.#2	"
4029W	"	4059E*	32-14-A18	ST.#3	32-14-A13
4030W	"	4064SE	32-14-A17	ST.#4	"

*DRAWN FOR OPPOSITE HAND ON DRAWING LISTED ABOVE

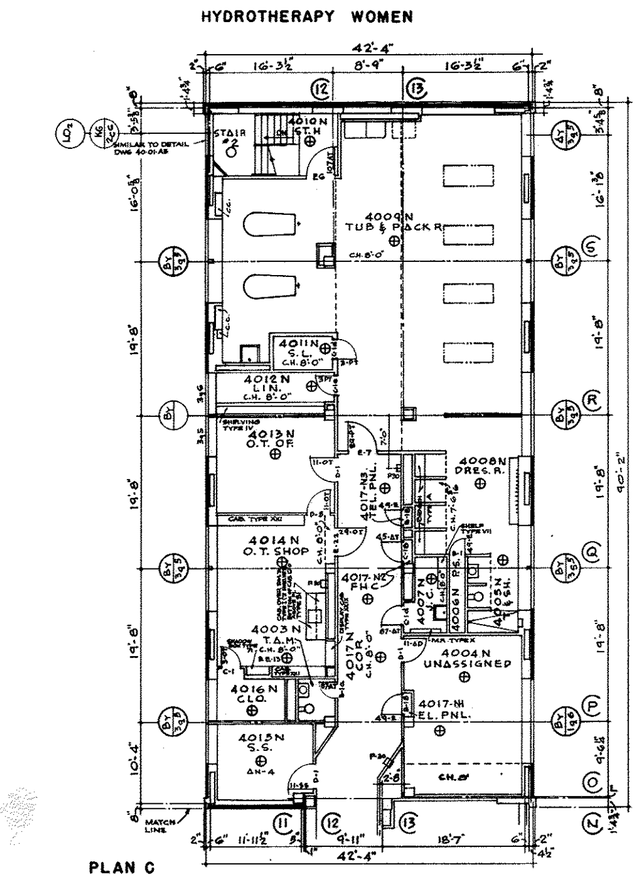

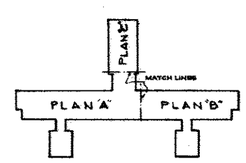

KEY PLAN

GRAPHIC SCALE 1/8" = 1'-0"

REVISION	DATE	DESCRIPTION	BY

PRACK & PRACK
ALFRED HOPKINS & ASSOCIATES
BOWERS & BARBALAT
ARCHITECTS - ENGINEERS

DEPARTMENT OF THE ARMY
CORPS OF ENGINEERS
PITTSBURGH DISTRICT
PITTSBURGH, PA.

DRAWN BY: B.K.
TRACED BY:
CHECKED BY: M.P.
SUBMITTED:
APPROVED:
ENGINEER

VETERANS ADMINISTRATION HOSPITAL
PITTSBURGH, PA.
1000 BED N.P.
BUILDING 2 - ADMISSION & TREATMENT
FOURTH FLOOR PLAN

APPROVED: COL. C. E. DISTRICT ENGINEER
DATE: 6-1-49

V.A. PROJECT NO. 2447

SCALE 1/8" = 1'-0" SPEC. NO.
DRAWING NUMBER
SHEET OF 32-14-A5