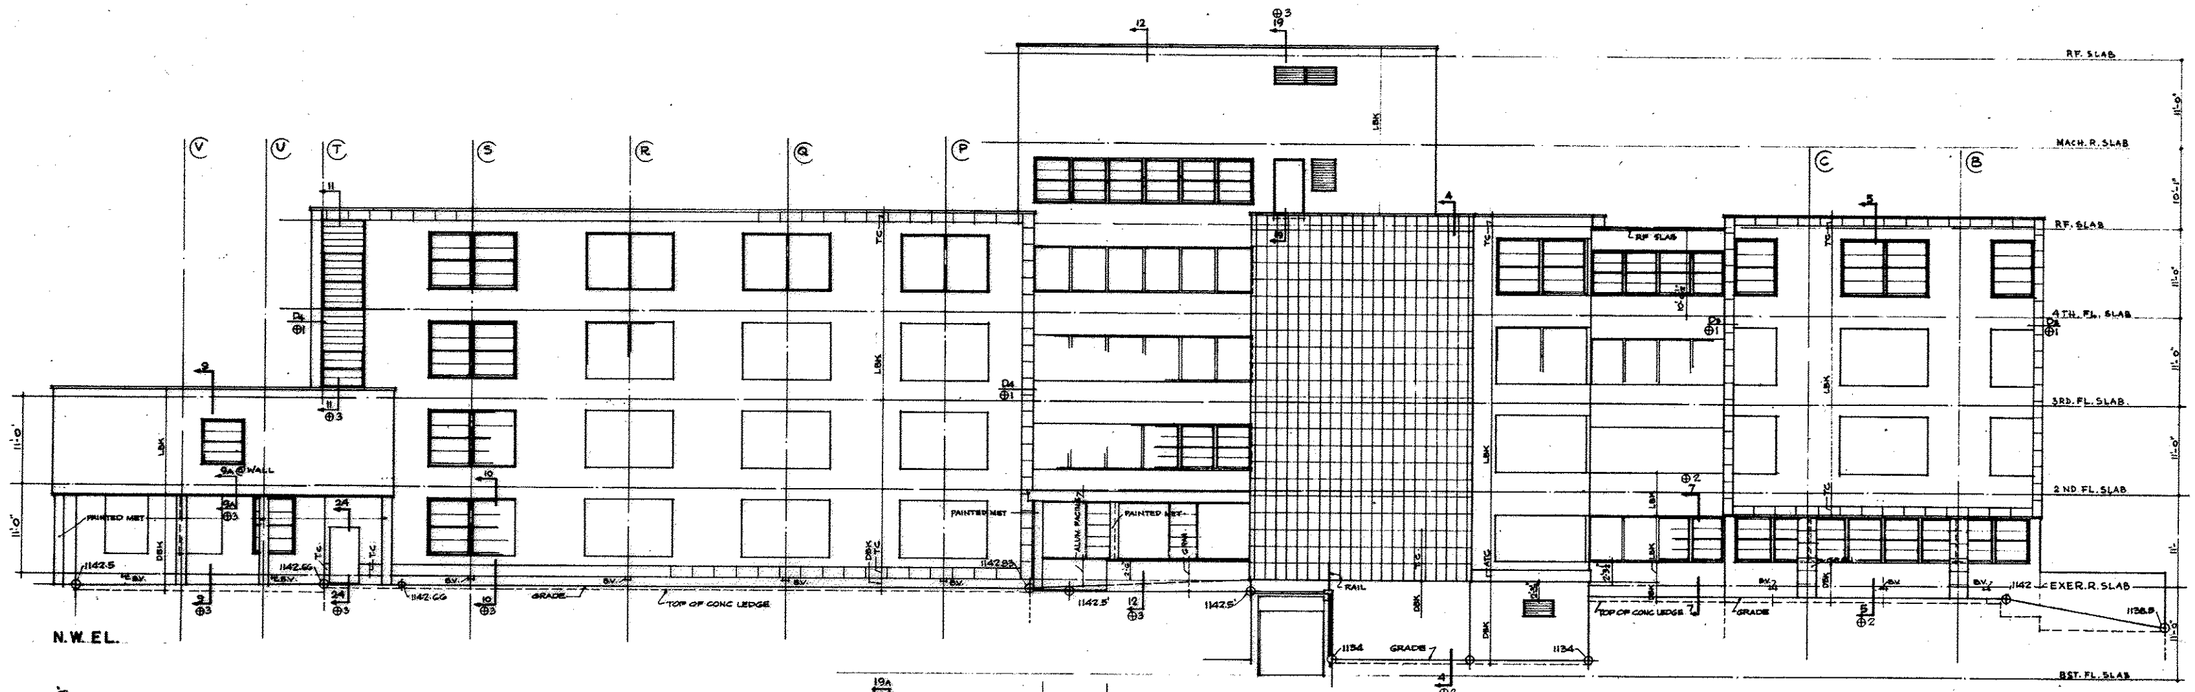

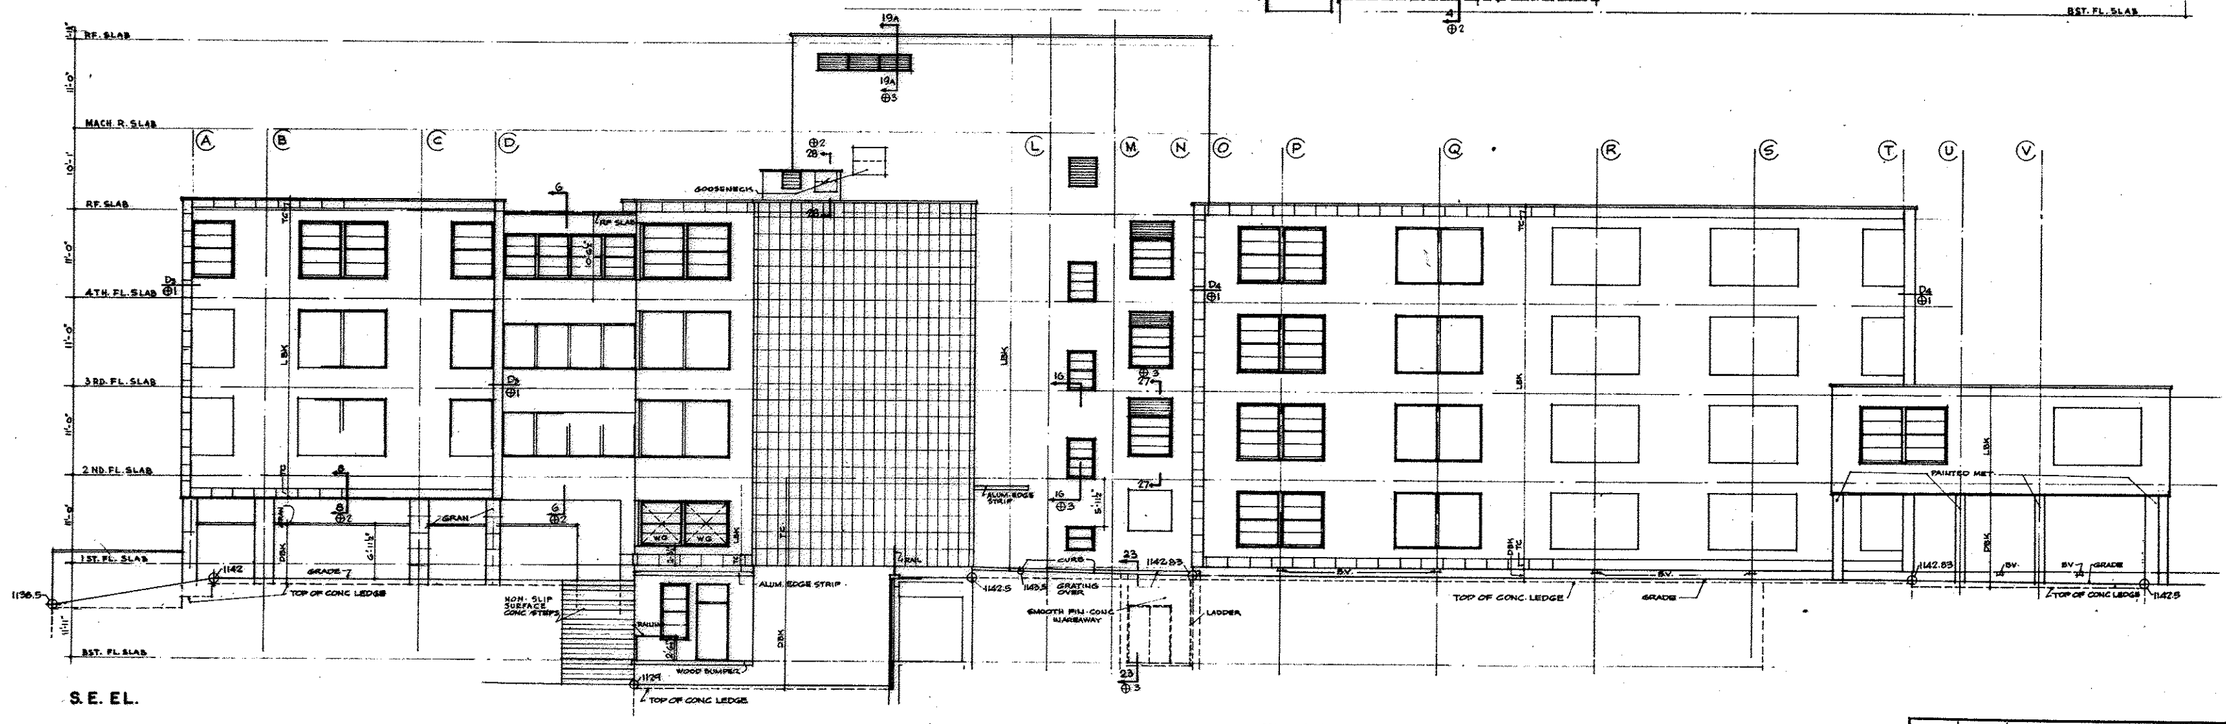

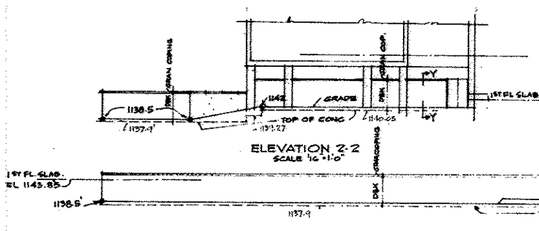

ELEVATION 2-2
SCALE 1/8" = 1'-0"

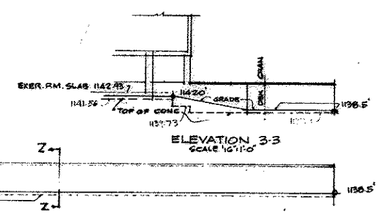

ELEVATION 3-3
SCALE 1/8" = 1'-0"

ELEVATION 1-1
SCALE 1/8" = 1'-0"

FOR ENC. GARDEN PLAN SEE DWG No 32-14-A2

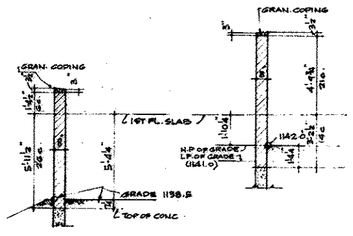

SECT. Z-Z
SCALE 1/8" = 1'-0"

SECT. Y-Y
SCALE 1/8" = 1'-0"

SECTION BEARING INDICATION ⊕-O APPEAR AT LARGER SCALE ON DRAWINGS REFERRED TO BELOW

⊕1 - 40-01-02
40-01-A10
40-01-A11

GRAPHIC SCALE 20 15 10 5 0 4 — 1/8" = 1'-0"

REVISION	DATE	DESCRIPTION	BY

PRACK & PRACK
ALFRED HOPKINS & ASSOCIATES
BOWERS & BARBALAT
ARCHITECTS - ENGINEERS

DEPARTMENT OF THE ARMY
CORPS OF ENGINEERS
PITTSBURGH DISTRICT
PITTSBURGH, PA.

DRAWN BY: B. K.
TRACED BY: B. K.
CHECKED BY:
SUBMITTED:
APPROVED:
ENGINEER

VETERANS ADMINISTRATION HOSPITAL
PITTSBURGH, PA.
1000 BED N. P.
BUILDING 2 - ADMISSION & TREATMENT
ELEVATIONS

APPROVED: COL. C. E. DISTRICT ENGINEER
DATE: 6-5-49

V.A. PROJECT NO. 2447

SCALE 1/8" = 1'-0" | SPEC. NO.
DRAWING NUMBER
SHEET OF 32-14-A7