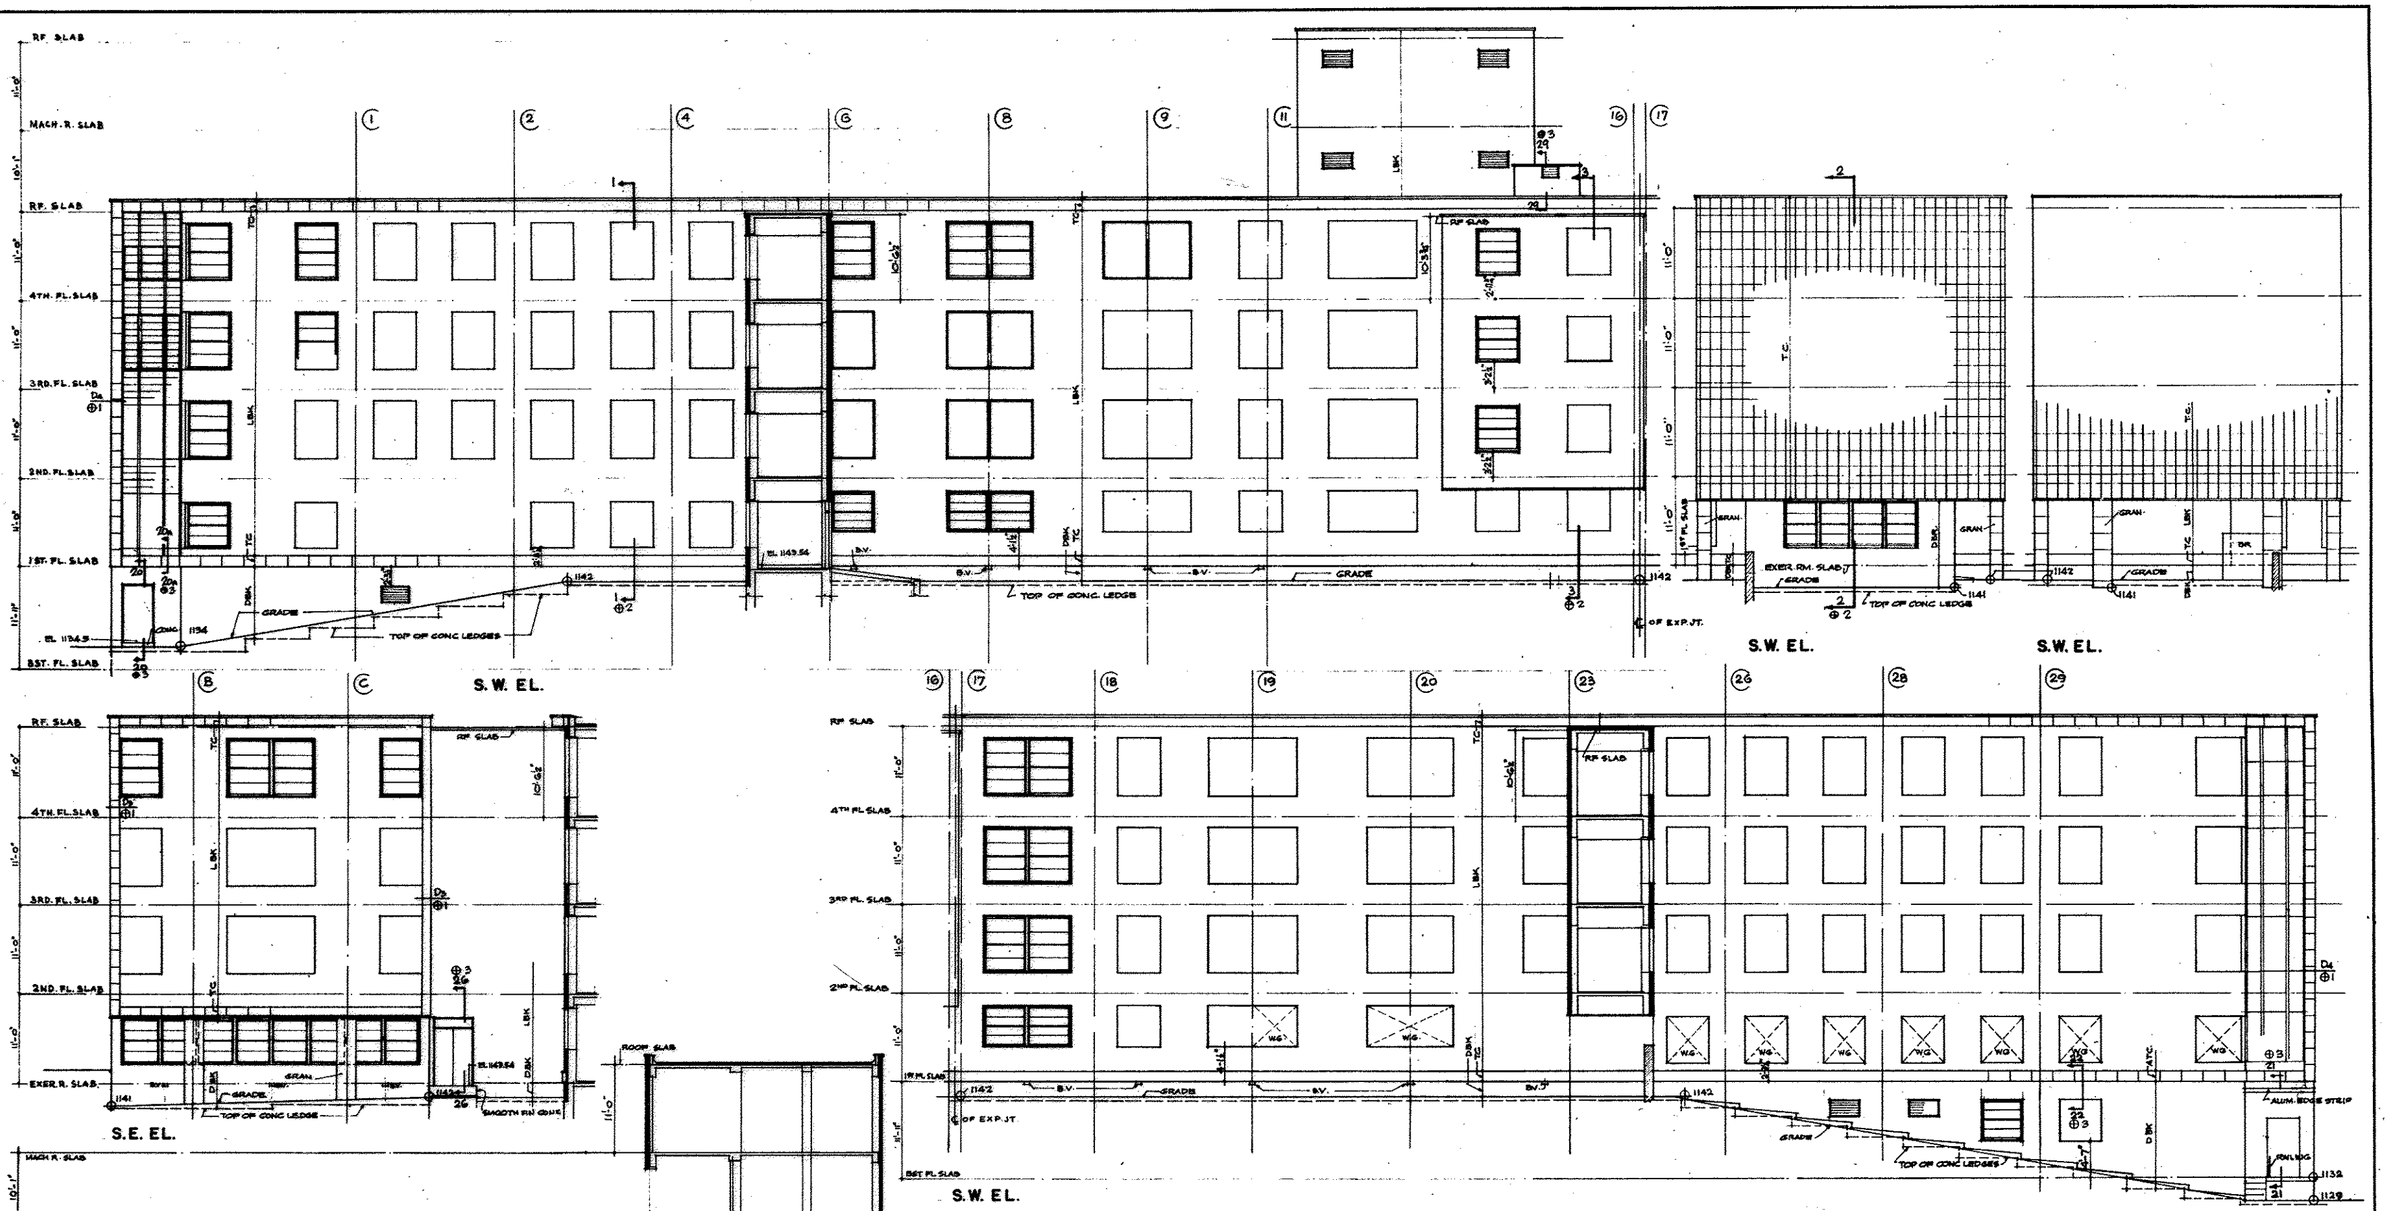

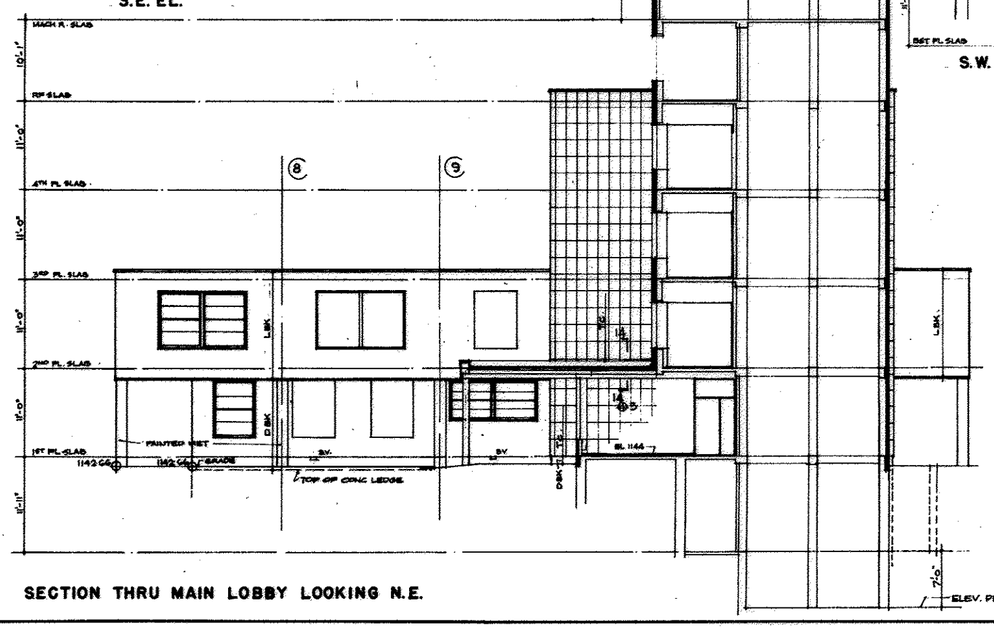

SECTION THRU MAIN LOBBY LOOKING N.E.

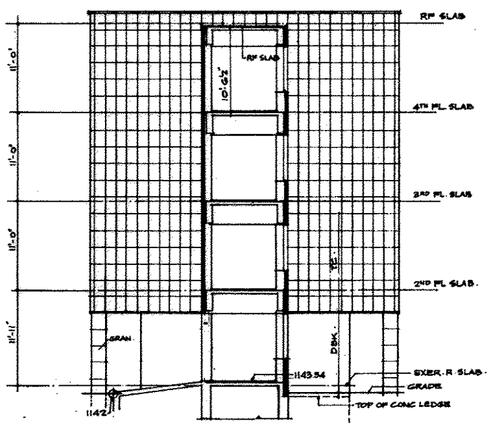

SECTION THRU COR. LOOKING TOWARD 16 B.R.

SECTION BEARING INDICATION ⊕ O APPEAR AT LARGER SCALE ON DRAWING REFERRED TO BELOW
⊕ 1 - 40-01-A2
⊕ 2 - 40-01-A10
⊕ 3 - 40-01-A11

GRAPHIC SCALE 20 15 10 5 0 4 — 1/8" = 1'-0"

REVISION	DATE	DESCRIPTION	BY

PRACK & PRACK
ALFRED HOPKINS & ASSOCIATES
BOWERS & BARBALAT
ARCHITECTS - ENGINEERS

DEPARTMENT OF THE ARMY
CORPS OF ENGINEERS
PITTSBURGH DISTRICT
PITTSBURGH, PA.

DRAWN BY: B. K.
TRACED BY: B. K.
CHECKED BY:
SUBMITTED:
APPROVED: ENGINEER
APPROVED: COL. C. S. DISTRICT ENGINEER
DATE: 6-1-49

VETERANS ADMINISTRATION HOSPITAL
PITTSBURGH, PA.
1000 BED N. P.
BUILDING 2 - ADMISSION & TREATMENT
ELEVATIONS & SECTIONS

V.A. PROJECT NO. 2447

SCALE 1/8" = 1'-0"
SPEC. NO.
DRAWING NUMBER
SHEET OF 32-14-A8