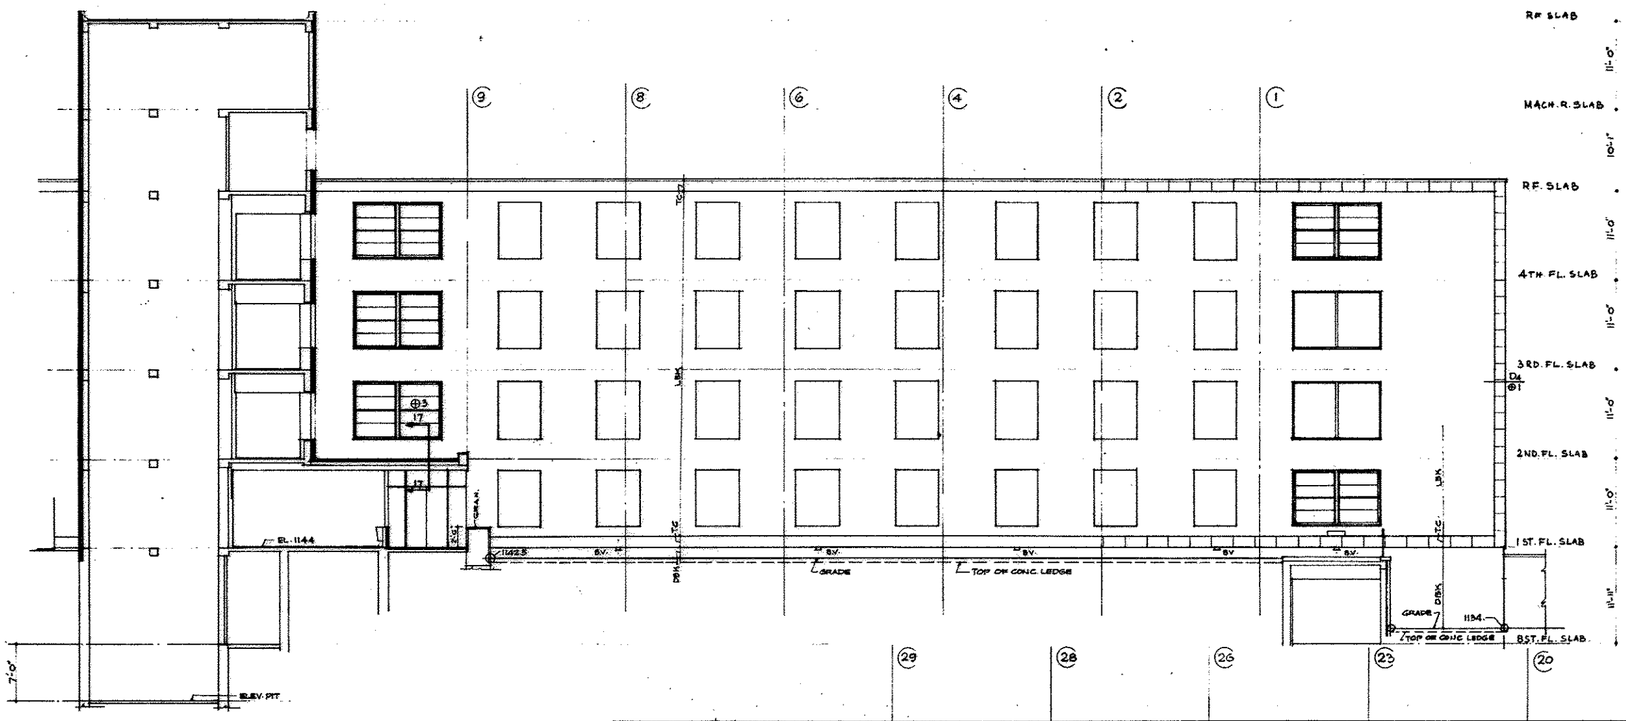


N. E. EL.

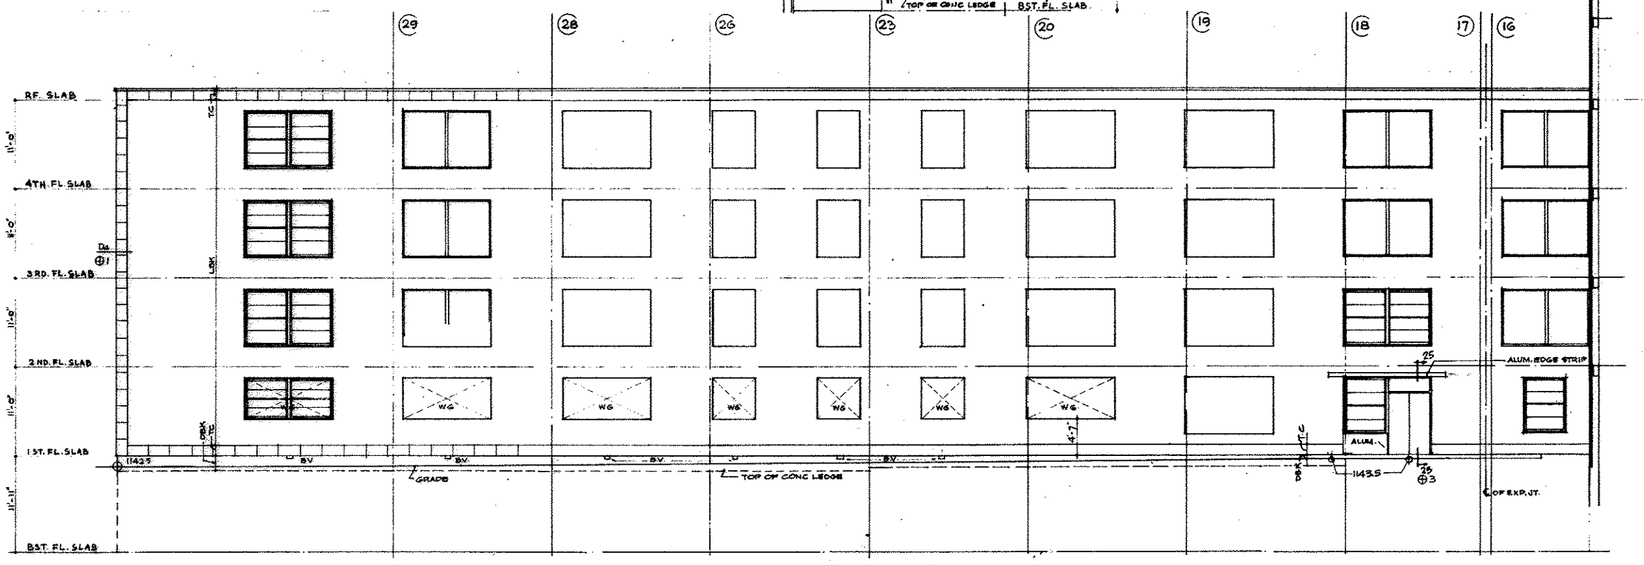


N. E. EL.

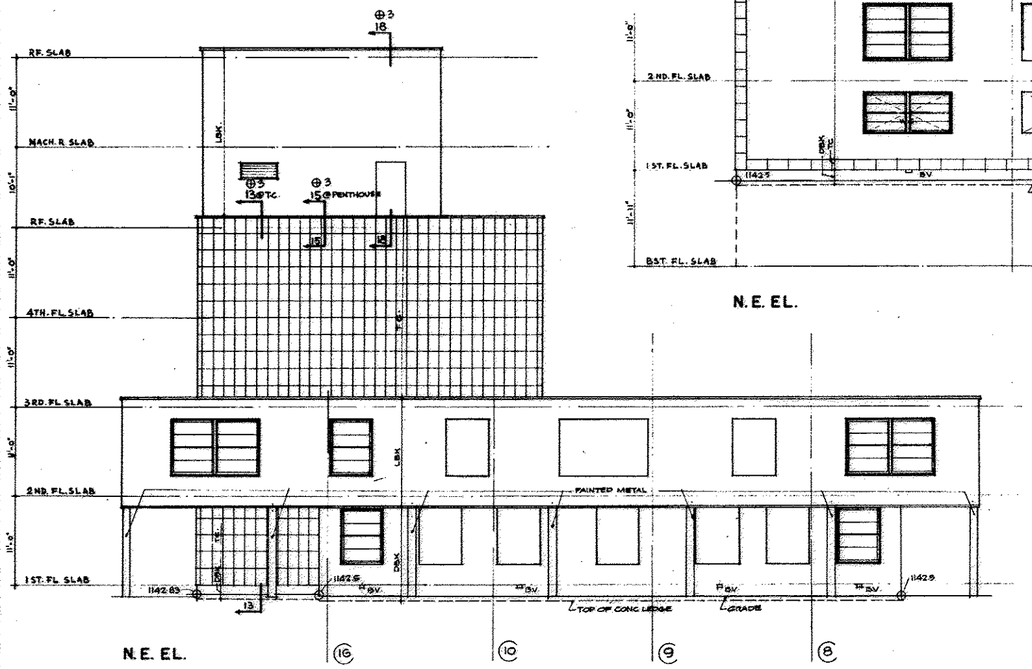


N. E. EL.

SECTION BEARING INDICATION ⊕-O APPEAR AT LARGER SCALE ON DRAWINGS REFERRED TO BELOW

⊕-1 • 40-01-A2
⊕-2 40-01-A10
⊕-3 40-01-A11

GRAPHIC SCALE 1/8" = 1'-0"

| REVISION | DATE | DESCRIPTION | BY |
|---|---|---|---|
| | | | |

PRACK & PRACK
ALFRED HOPKINS & ASSOCIATES
BOWERS & BARBALAT
ARCHITECTS - ENGINEERS

DEPARTMENT OF THE ARMY
CORPS OF ENGINEERS
PITTSBURGH DISTRICT
PITTSBURGH, PA.

DRAWN BY: B. K.
TRACED BY: B. K.
CHECKED BY:
SUBMITTED:
APPROVED: ENGINEER

VETERANS ADMINISTRATION HOSPITAL
PITTSBURGH, PA.
1000 BED N. P.
BUILDING 2 - ADMISSION & TREATMENT
ELEVATIONS & SECTIONS

APPROVED: COL. C. E. DISTRICT ENGINEER
DATE: 6-1-49

V.A. PROJECT NO. 2447

SCALE 1/8" = 1'-0"
SPEC. NO.
DRAWING NUMBER
SHEET OF 32-14-A9