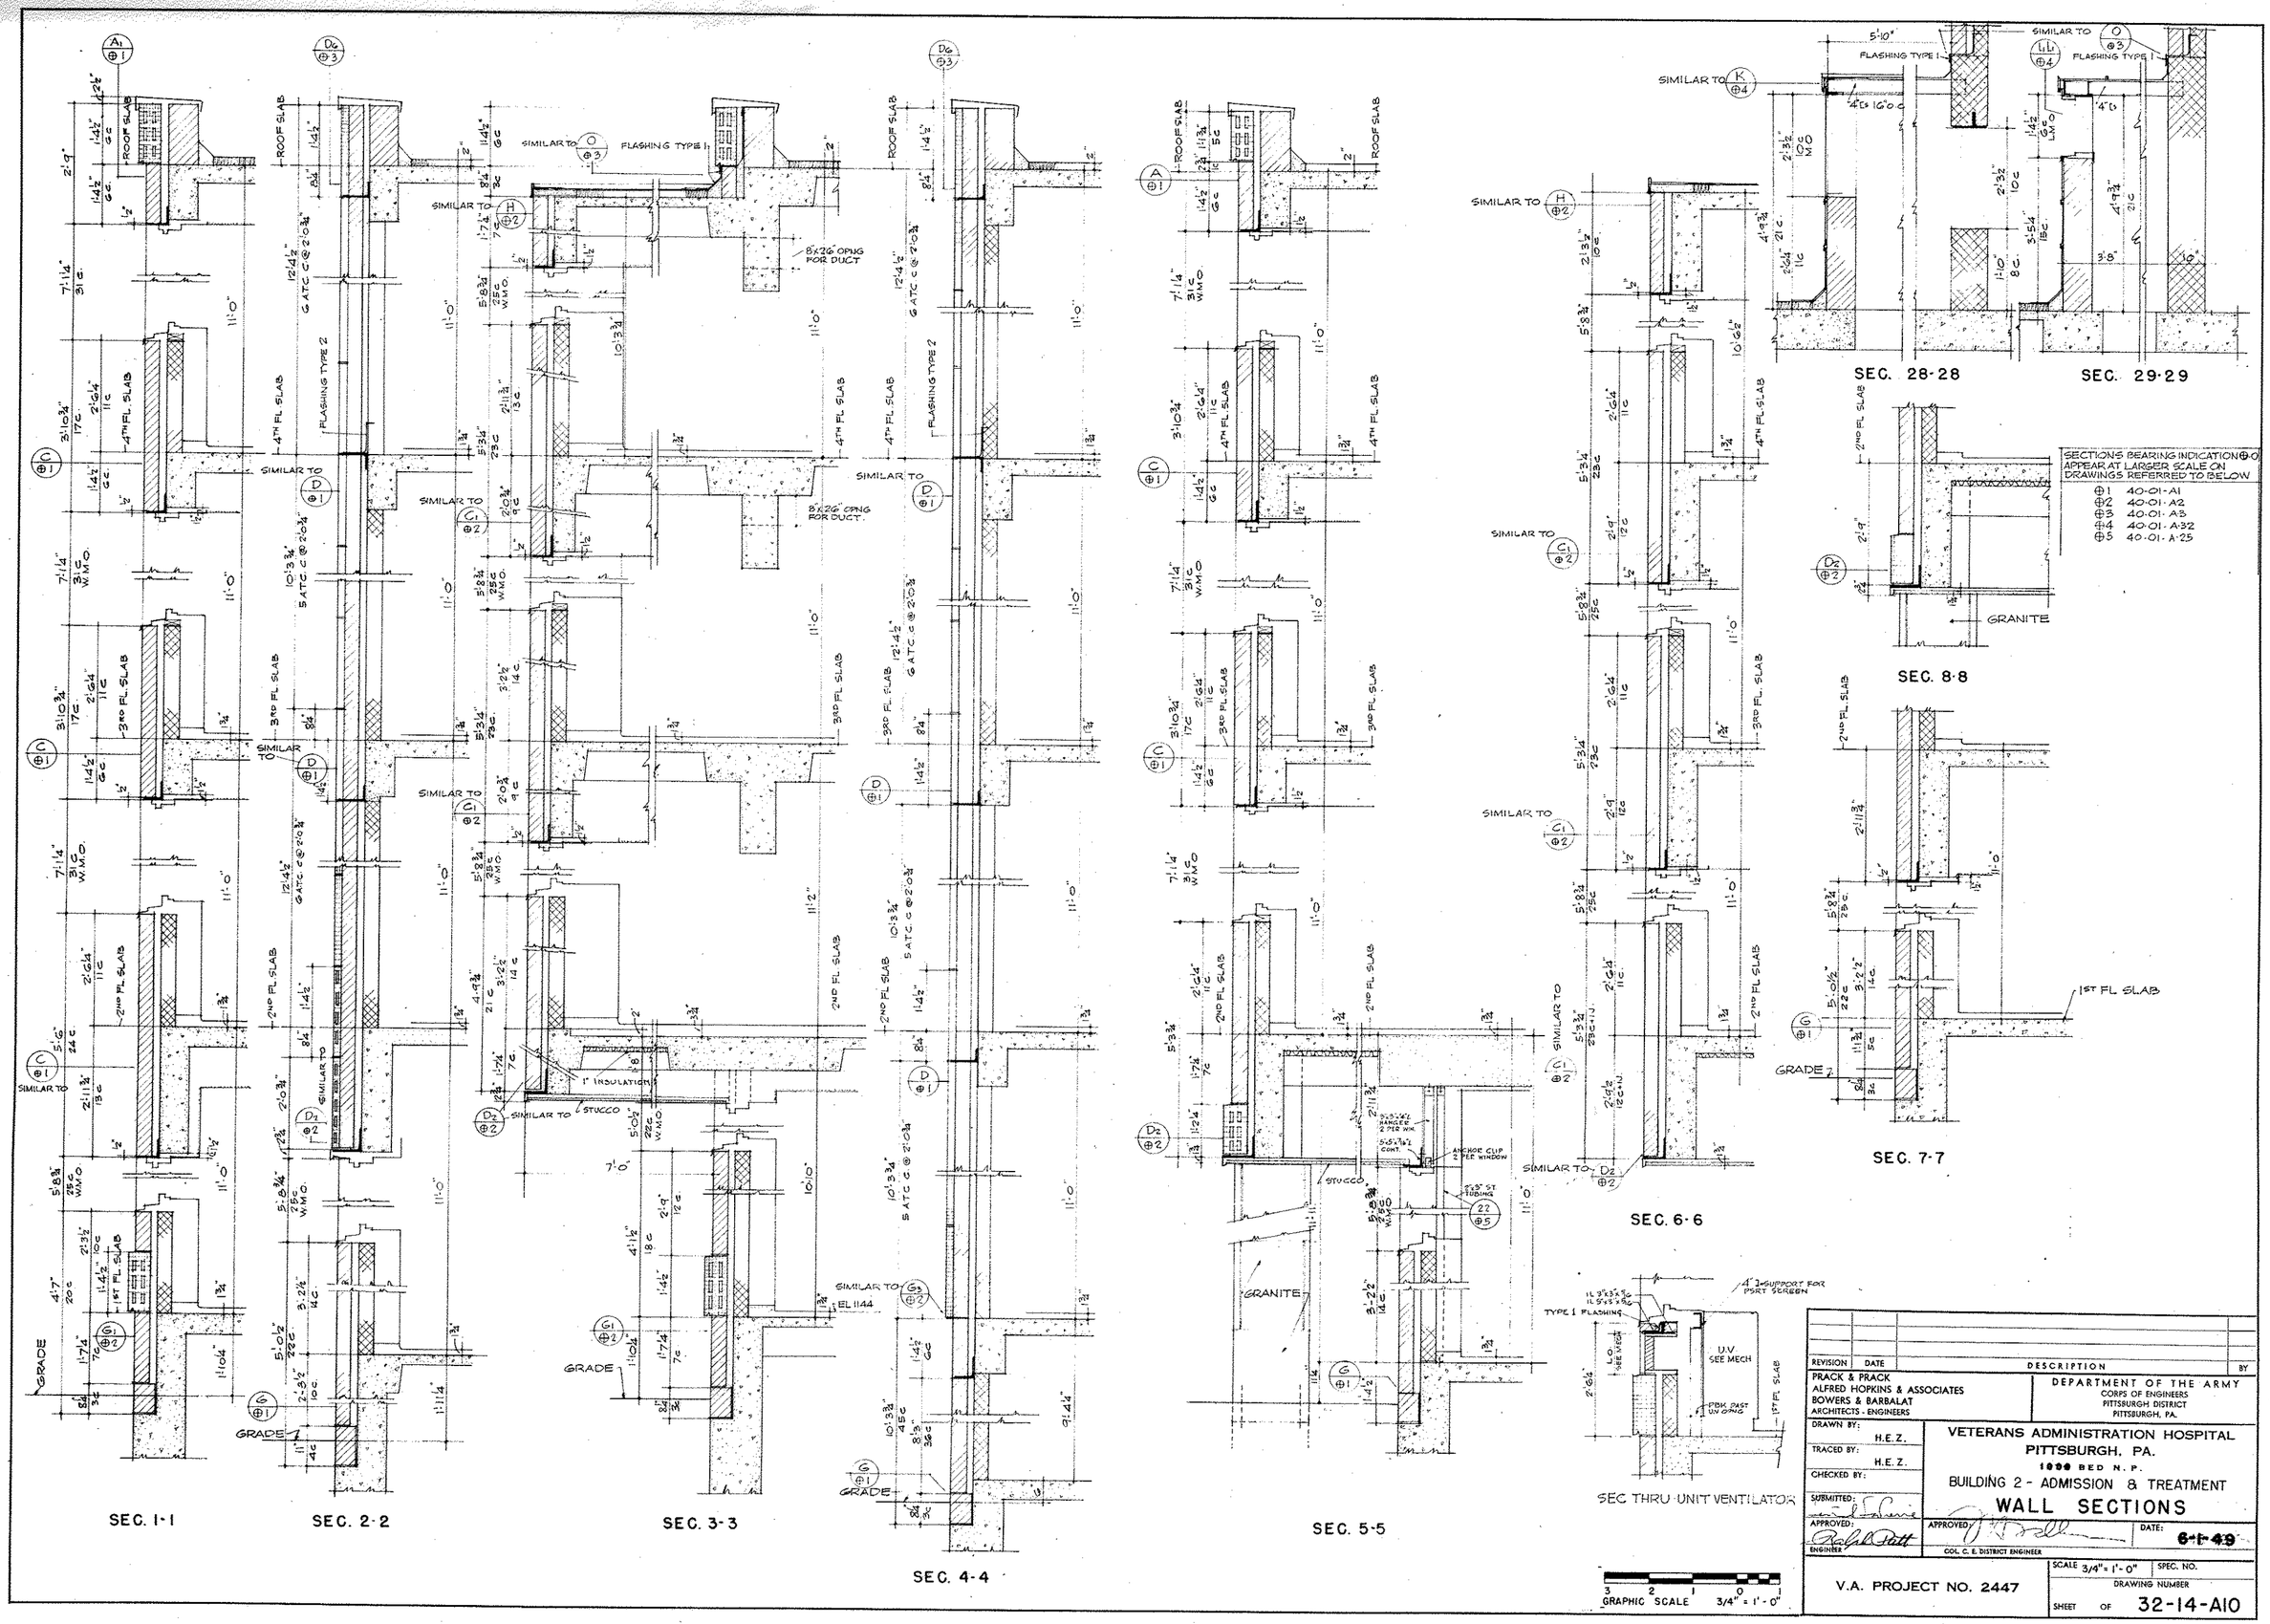
SEC. 1-1
SEC. 2-2
SEC. 3-3
SEC. 4-4
SEC. 5-5
SEC. 6-6
SEC. 7-7
SEC. 8-8
SEC. 28-28
SEC. 29-29
SEC THRU UNIT VENTILATOR
SECTIONS BEARING INDICATION ⊕0 APPEAR AT LARGER SCALE ON DRAWINGS REFERRED TO BELOW
⊕1 40-01-A1
⊕2 40-01-A2
⊕3 40-01-A3
⊕4 40-01-A32
⊕5 40-01-A25
ROOF SLAB
4TH FL SLAB
3RD FL SLAB
2ND FL SLAB
1ST FL SLAB
GRADE
GRANITE
STUCCO
FLASHING TYPE 1
FLASHING TYPE 2
SIMILAR TO
8"x26" OPNG FOR DUCT
1" INSULATION
EL 1144
GRAPHIC SCALE 3/4" = 1'-0"
REVISION DATE DESCRIPTION BY
PRACK & PRACK
ALFRED HOPKINS & ASSOCIATES
BOWERS & BARBALAT
ARCHITECTS - ENGINEERS
DEPARTMENT OF THE ARMY
CORPS OF ENGINEERS
PITTSBURGH DISTRICT
PITTSBURGH, PA.
DRAWN BY: H.E.Z.
TRACED BY: H.E.Z.
CHECKED BY:
SUBMITTED:
APPROVED: ENGINEER
APPROVED: COL. C. E. DISTRICT ENGINEER
DATE: 6-1-49
VETERANS ADMINISTRATION HOSPITAL
PITTSBURGH, PA.
1000 BED N.P.
BUILDING 2 - ADMISSION & TREATMENT
WALL SECTIONS
V.A. PROJECT NO. 2447
SCALE 3/4" = 1'-0"
SPEC. NO.
DRAWING NUMBER
SHEET OF 32-14-A10