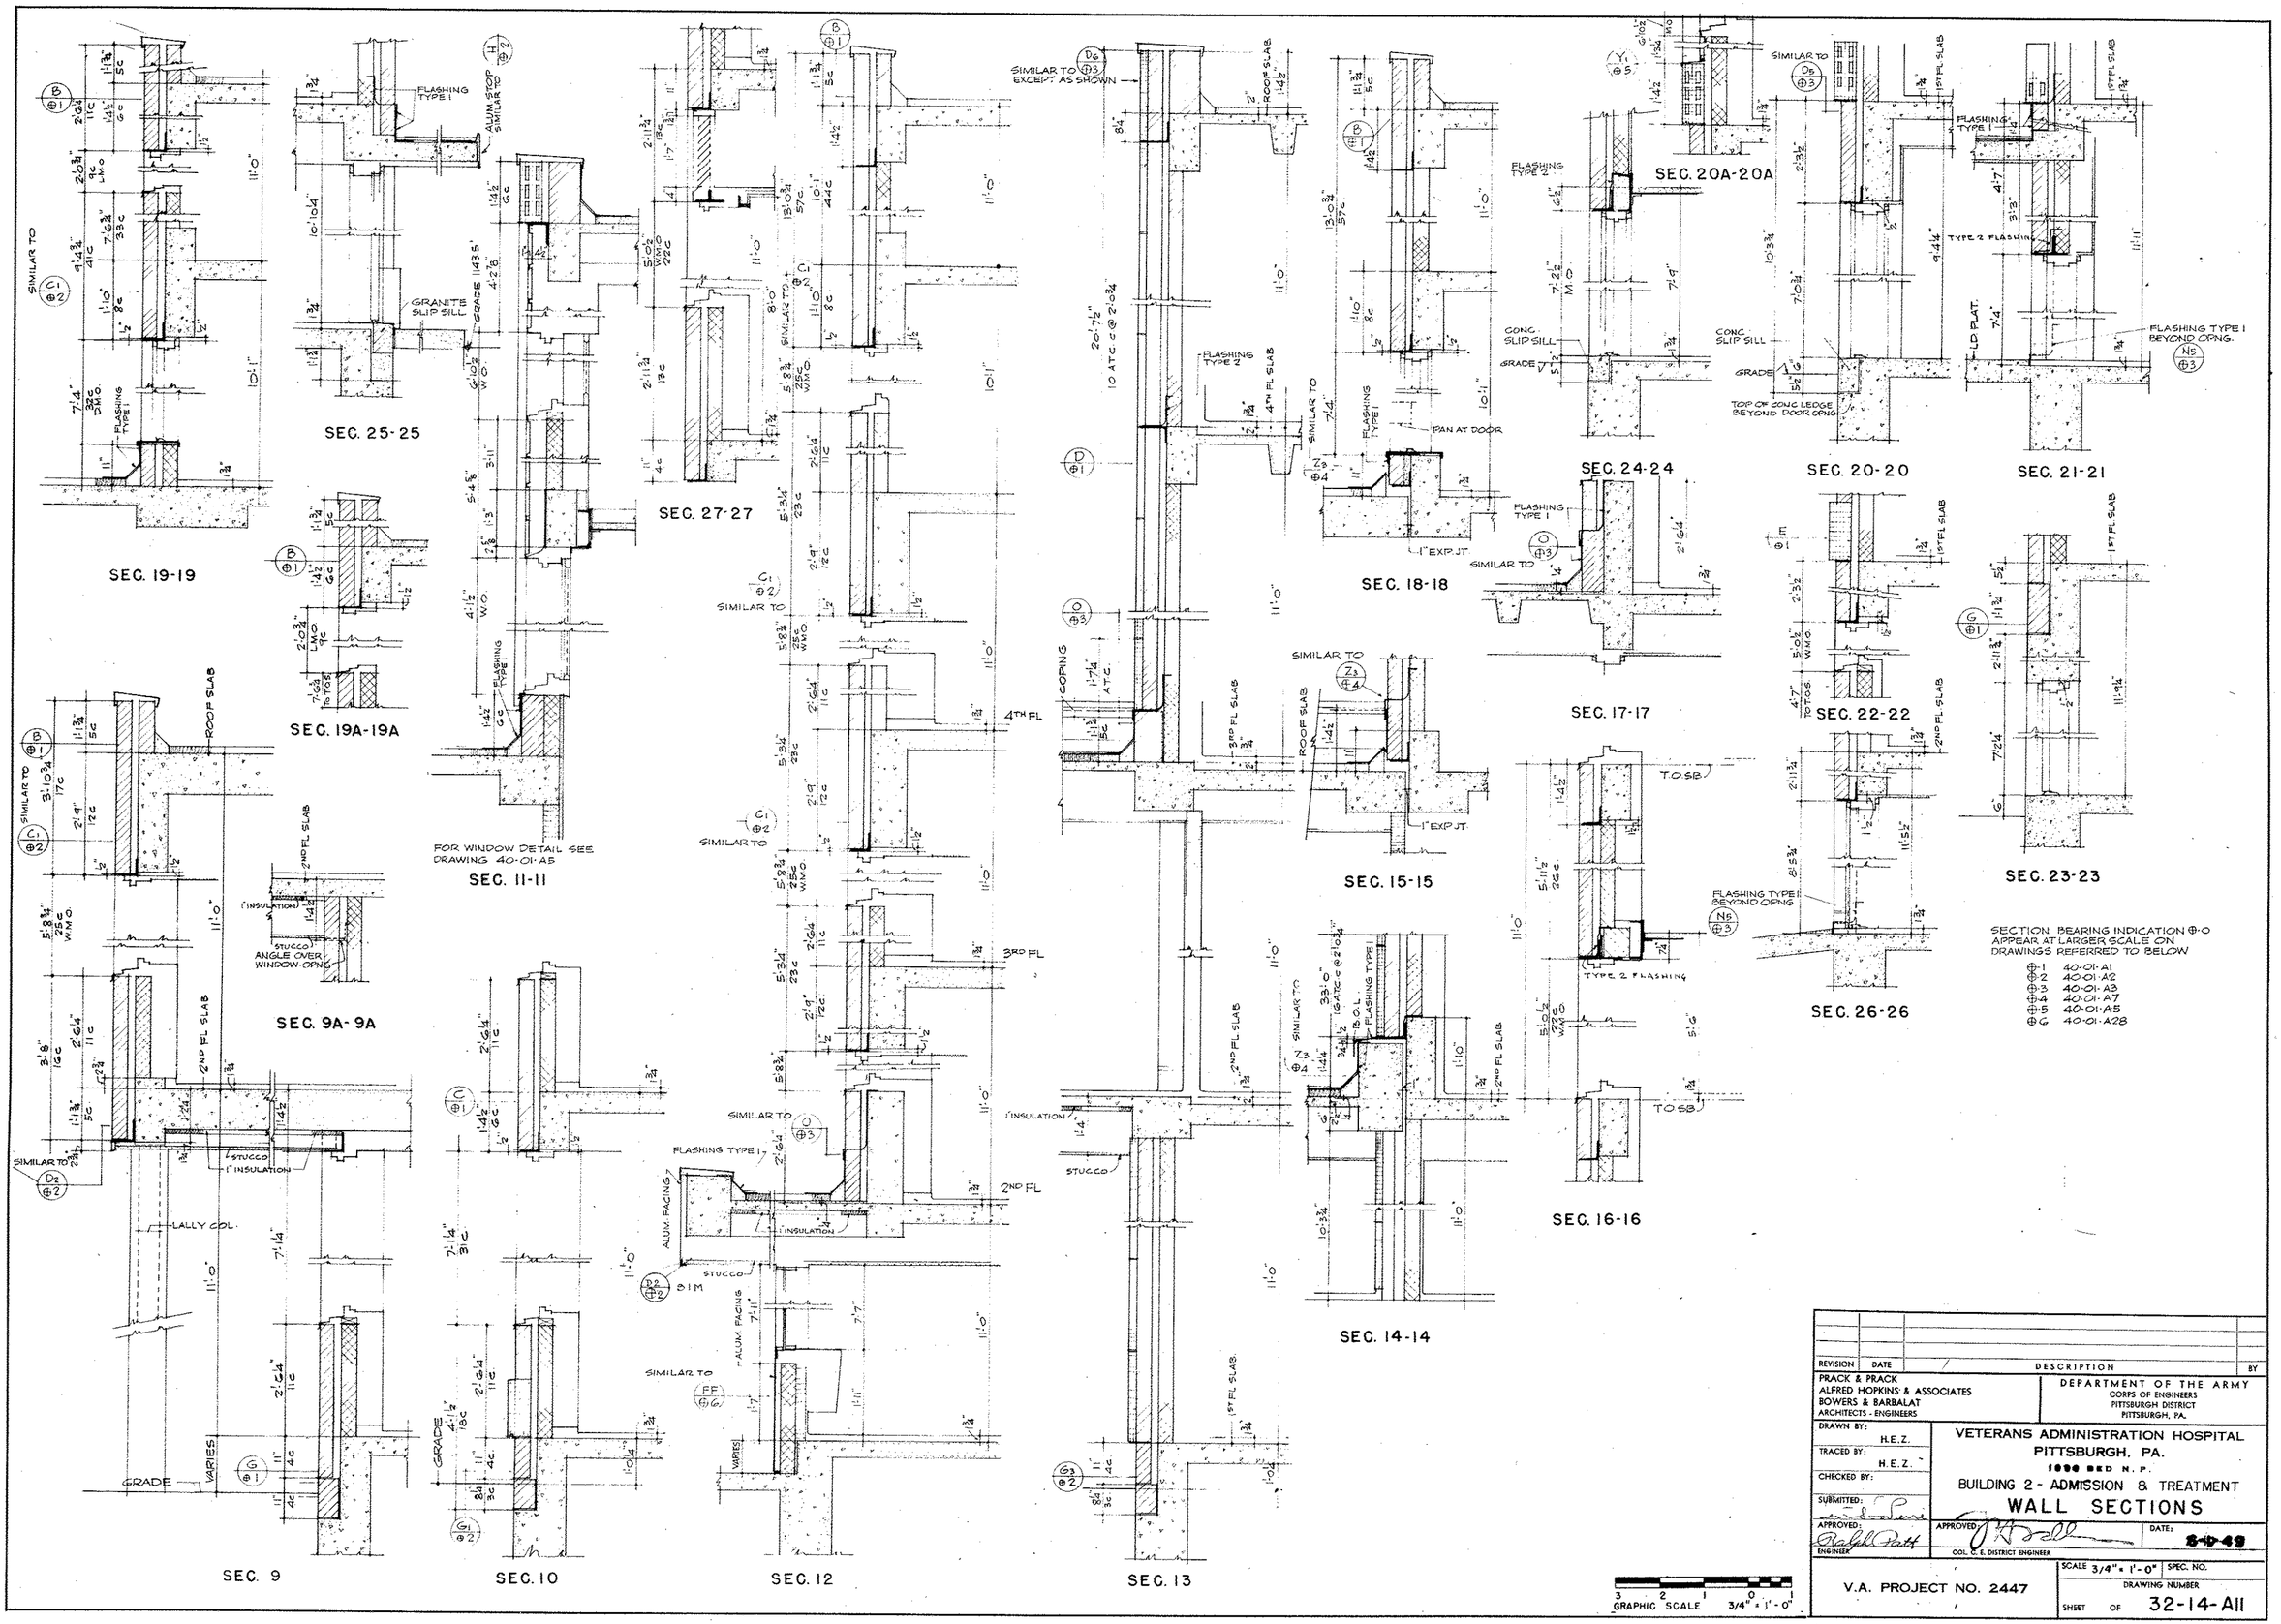

REVISION	DATE	DESCRIPTION	BY

PRACK & PRACK
ALFRED HOPKINS & ASSOCIATES
BOWERS & BARBALAT
ARCHITECTS - ENGINEERS

DEPARTMENT OF THE ARMY
CORPS OF ENGINEERS
PITTSBURGH DISTRICT
PITTSBURGH, PA.

DRAWN BY: H.E.Z.
TRACED BY: H.E.Z.
CHECKED BY:
SUBMITTED:
APPROVED: ENGINEER

VETERANS ADMINISTRATION HOSPITAL
PITTSBURGH, PA.
1000 BED N.P.
BUILDING 2 - ADMISSION & TREATMENT
WALL SECTIONS

APPROVED: COL. C.E. DISTRICT ENGINEER
DATE: 8-4-49

V.A. PROJECT NO. 2447

SCALE 3/4" = 1'-0" SPEC. NO.
DRAWING NUMBER
SHEET OF 32-14-A11