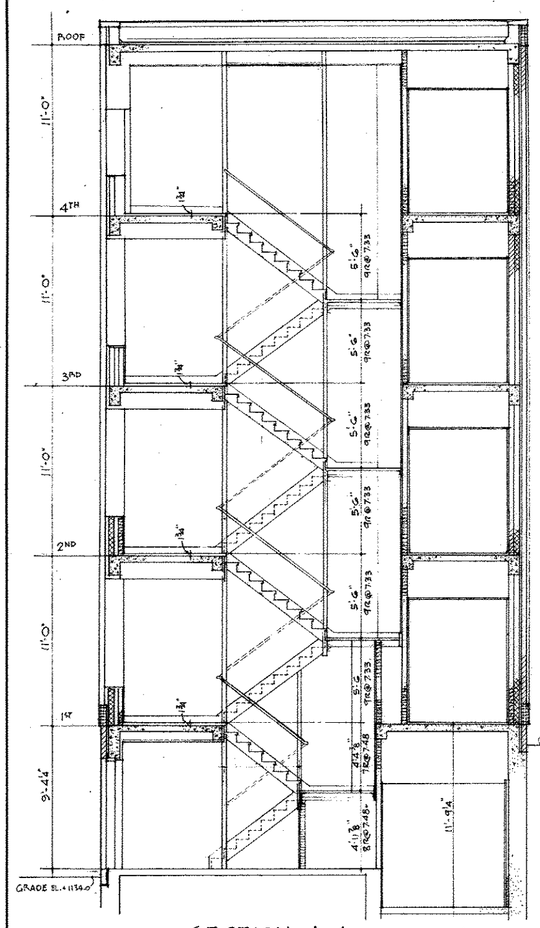

SECTION A-A

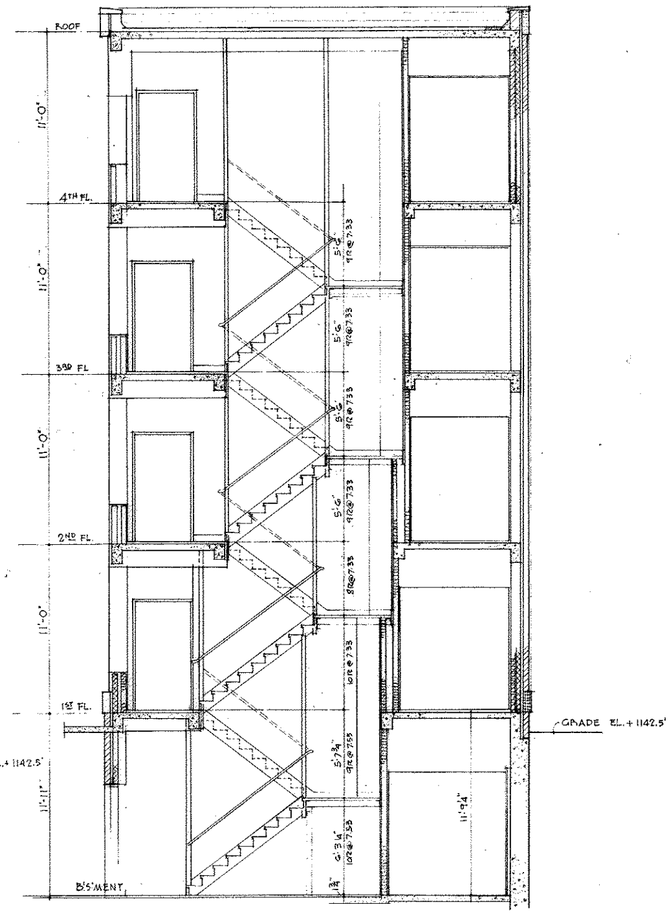

SECTION B-B

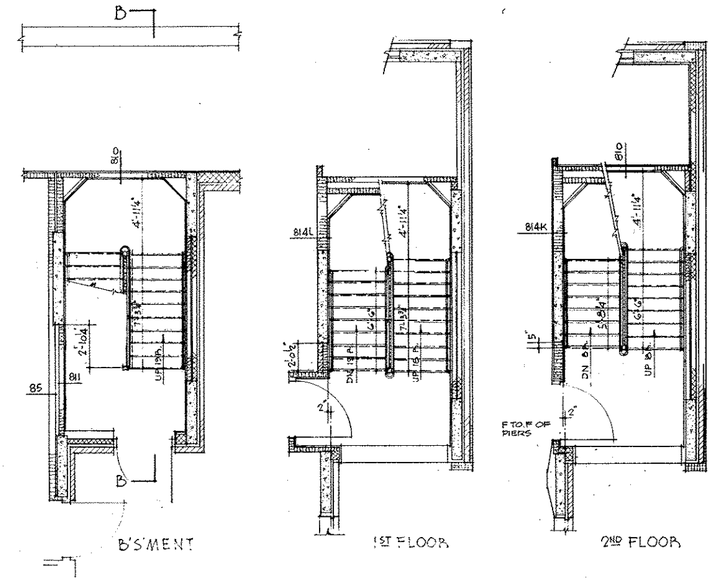

STAIR #4
TYPE 'B'

FOR 3RD & 4TH FL. PLANS SEE STAIR #3

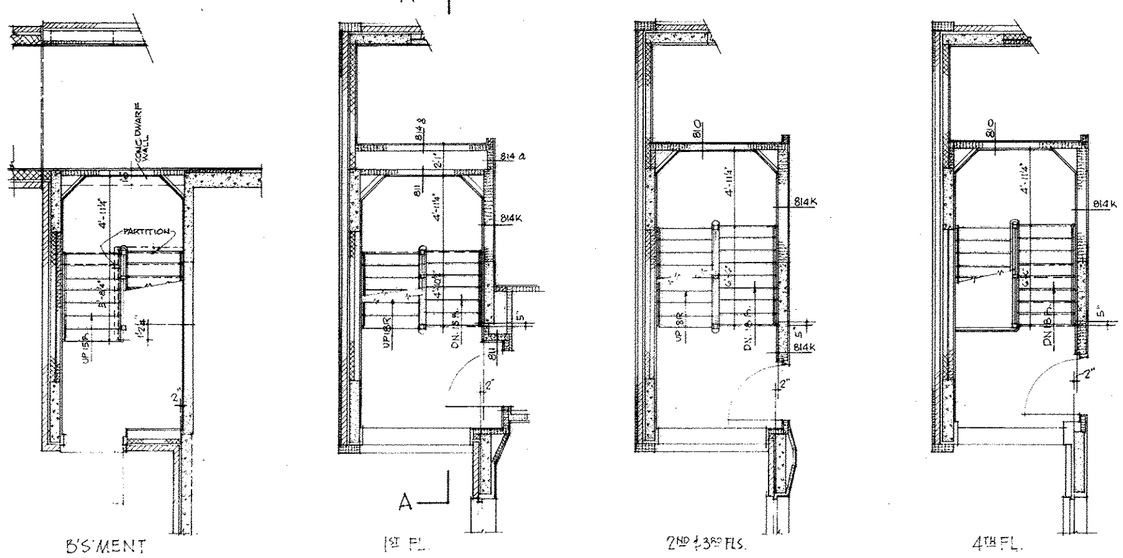

STAIR #3
TYPE 'B'

GRAPHIC SCALE 1/4" = 1'-0"

REVISION	DATE	DESCRIPTION	BY

PRACK & PRACK
ALFRED HOPKINS & ASSOCIATES
BOWERS & BARBALAT
ARCHITECTS - ENGINEERS

DEPARTMENT OF THE ARMY
CORPS OF ENGINEERS
PITTSBURGH DISTRICT
PITTSBURGH, PA.

DRAWN BY: W. G.
TRACED BY: W. G.
CHECKED BY:
SUBMITTED:
APPROVED: ENGINEER

VETERANS ADMINISTRATION HOSPITAL
PITTSBURGH, PA.
1990 BED N.P.
BUILDING 2 - ADMISSION & TREATMENT
STAIR 3 & 4

APPROVED: COL. E. DISTRICT ENGINEER
DATE: 8-D-69

V.A. PROJECT NO. 2447

SCALE 1/4" = 1'-0" | SPEC. NO.
DRAWING NUMBER
SHEET OF 32-14-A13