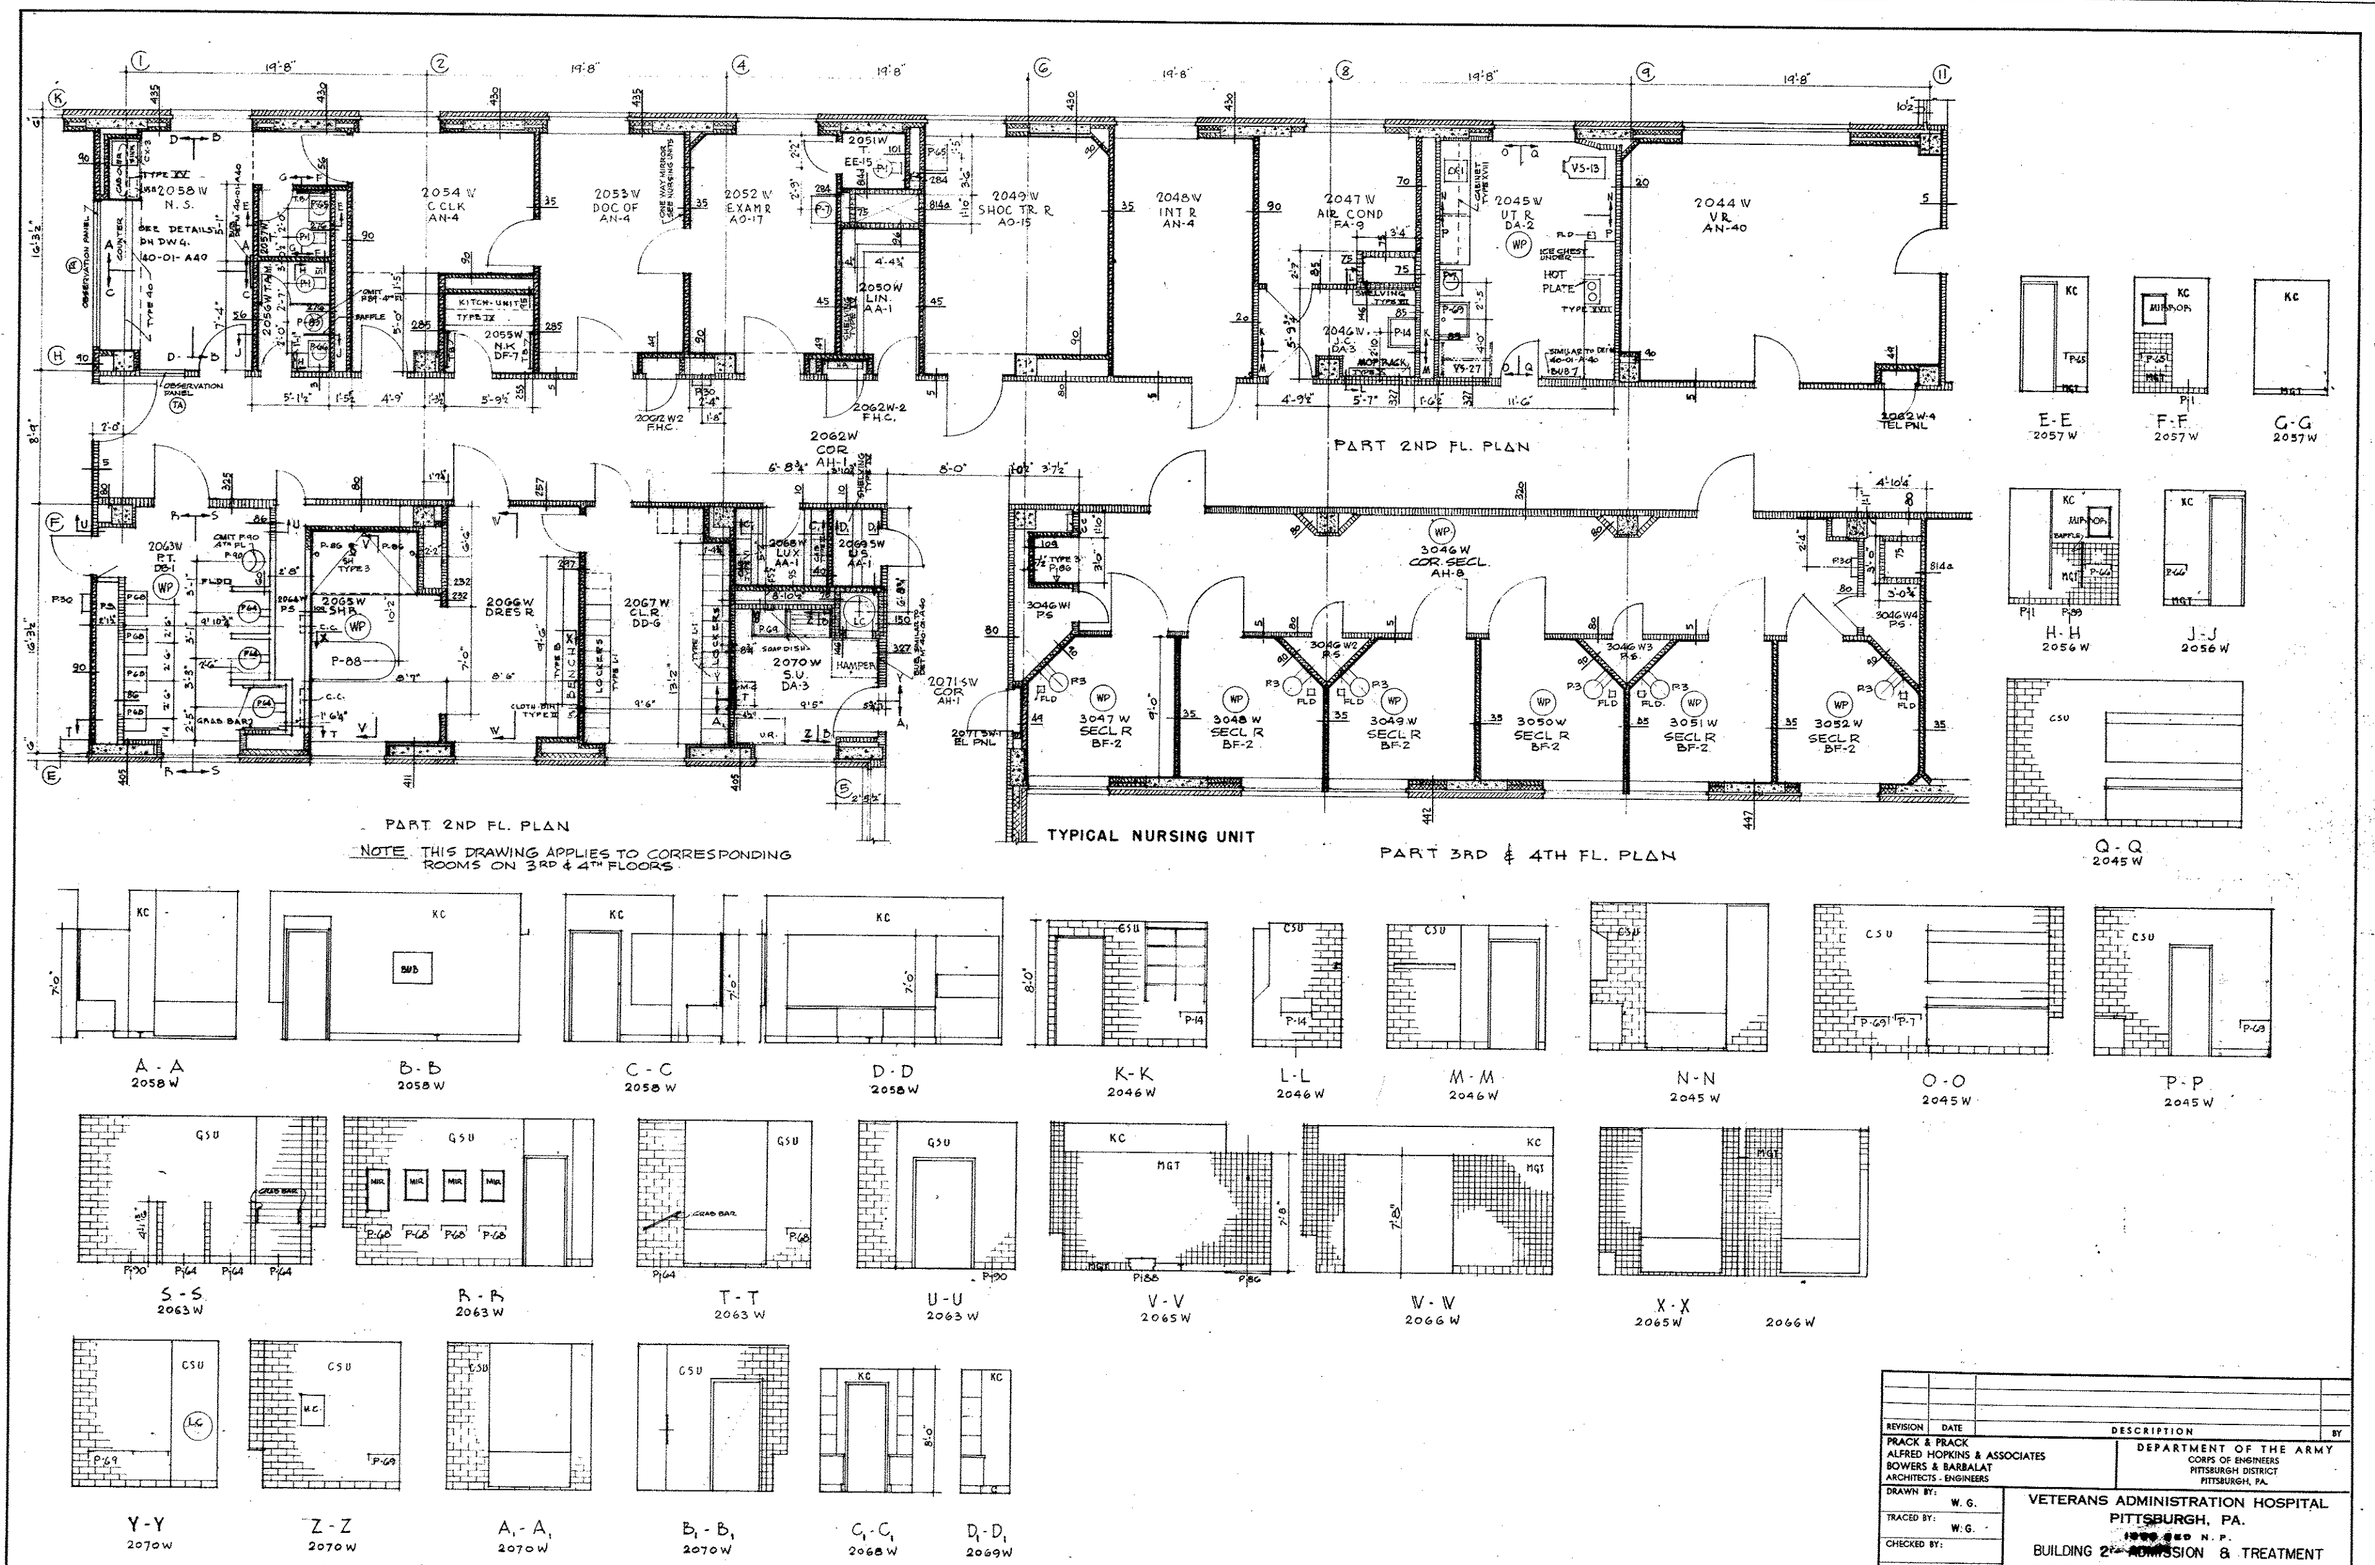

REVISION	DATE	DESCRIPTION	BY

PRACK & PRACK
ALFRED HOPKINS & ASSOCIATES
BOWERS & BARBALAT
ARCHITECTS - ENGINEERS

DEPARTMENT OF THE ARMY
CORPS OF ENGINEERS
PITTSBURGH DISTRICT
PITTSBURGH, PA.

DRAWN BY: W. G.
TRACED BY: W. G.
CHECKED BY:
SUBMITTED:
APPROVED: ENGINEER
APPROVED: COL. C.E. DISTRICT ENGINEER
DATE:

VETERANS ADMINISTRATION HOSPITAL
PITTSBURGH, PA.
[redacted] N.P.
BUILDING 2[redacted] ADMISSION & TREATMENT
ROOM DETAILS 2ND FLOOR

V.A. PROJECT NO. 2447

SCALE 1/4" = 1'-0"
SPEC. NO.
DRAWING NUMBER
SHEET OF 32-14-A17