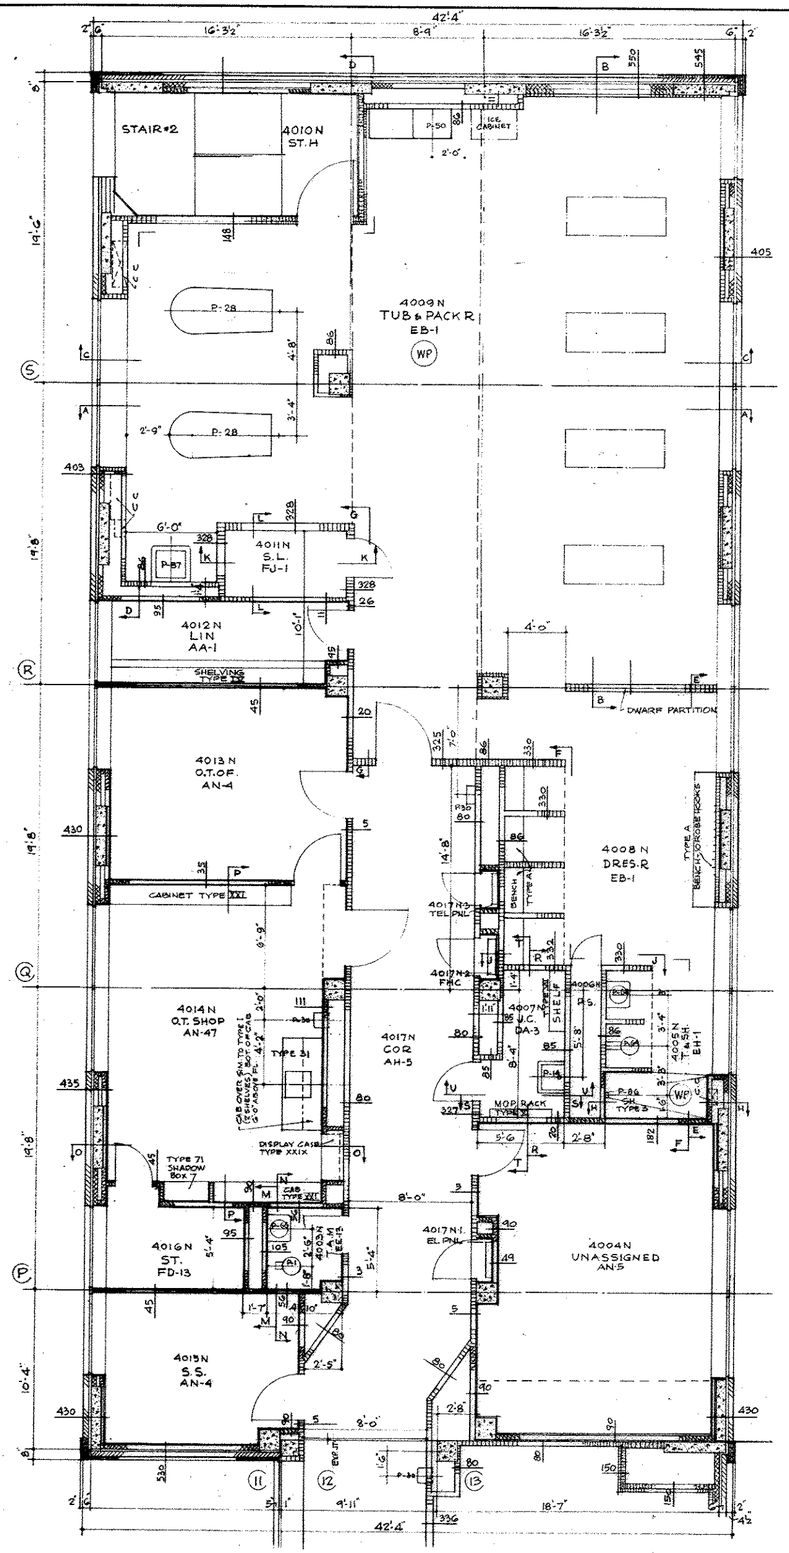

HYDROTHERAPY WOMEN

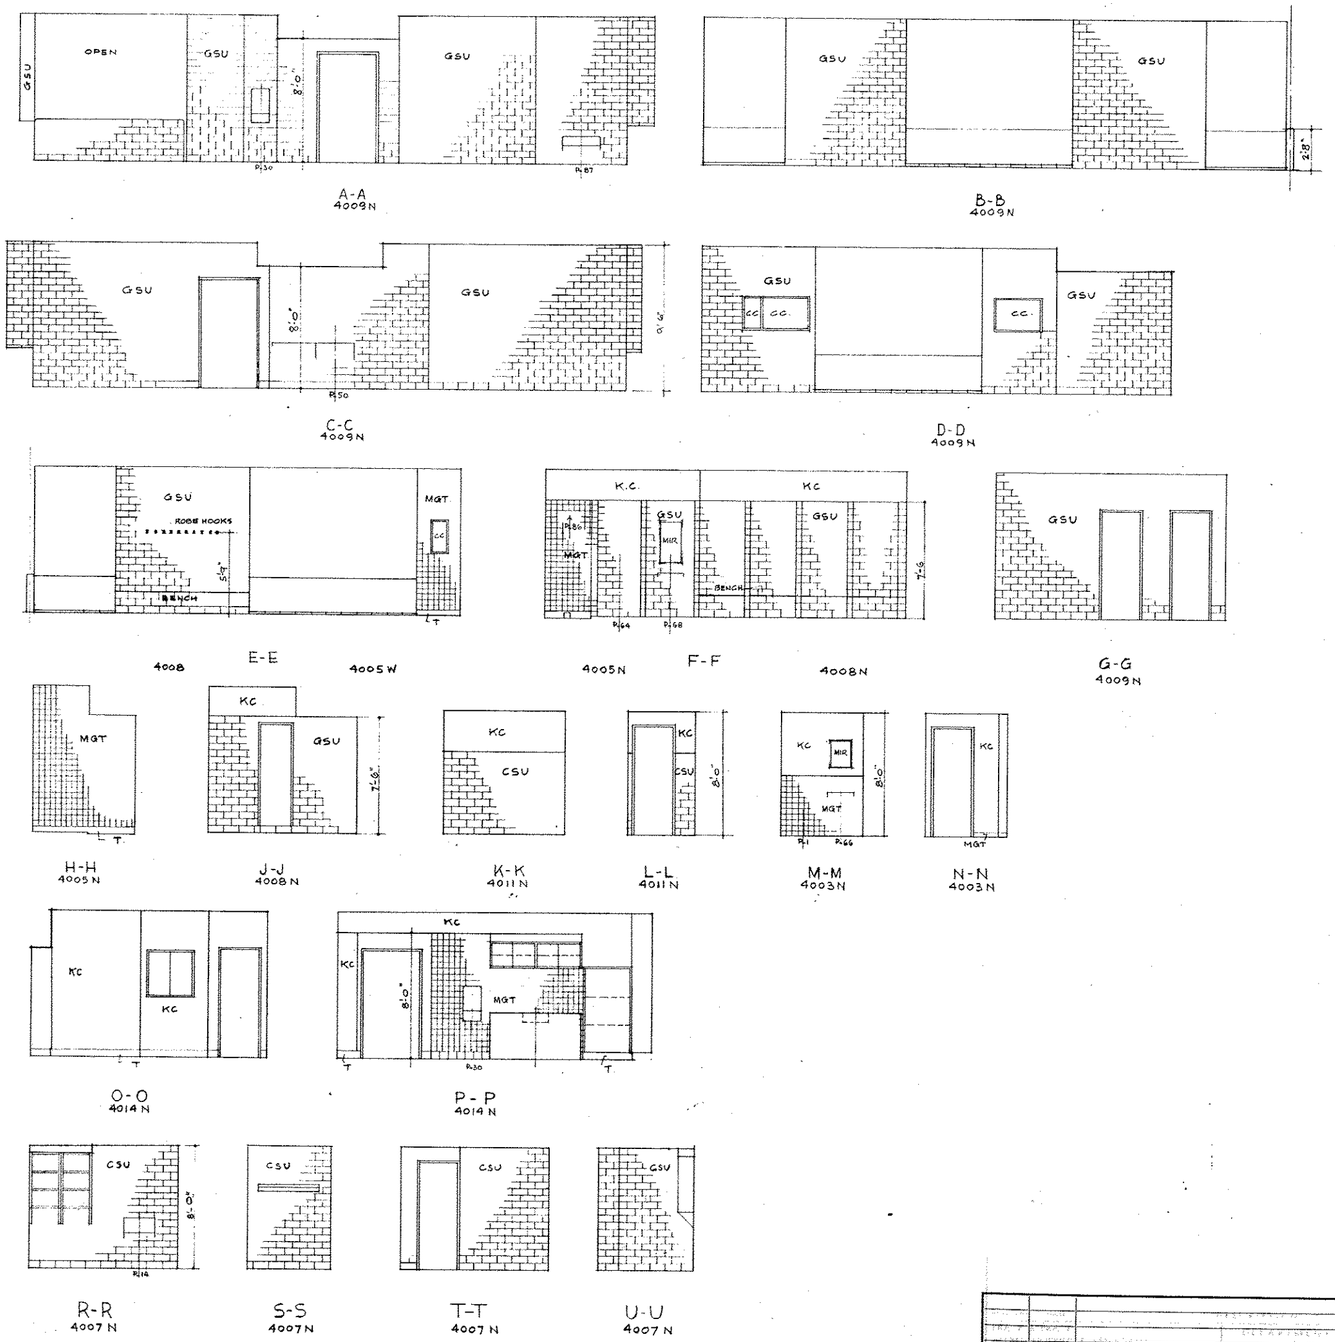

REVISION	DATE	DESCRIPTION	BY

PRACK & PRACK
ALFRED HOPKINS & ASSOCIATES
BOWERS & BARBALAT
ARCHITECTS - ENGINEERS

DEPARTMENT OF THE ARMY
CORPS OF ENGINEERS
PITTSBURGH DISTRICT
PITTSBURGH, PA.

DRAWN BY: B. K.
TRACED BY: B. K.
CHECKED BY:
SUBMITTED:
APPROVED: ENGINEER
APPROVED: COL. C. E. DISTRICT ENGINEER
DATE:

VETERANS ADMINISTRATION HOSPITAL
PITTSBURGH, PA.
BUILDING 2 - ADMISSION & TREATMENT
ROOM DETAILS 4TH FLOOR

V.A. PROJECT NO. 2447

SCALE 1/4" = 1'-0"
SPEC. NO.
DRAWING NUMBER
SHEET OF 32-14-A20

GRAPHIC SCALE 1/4" = 1'-0"