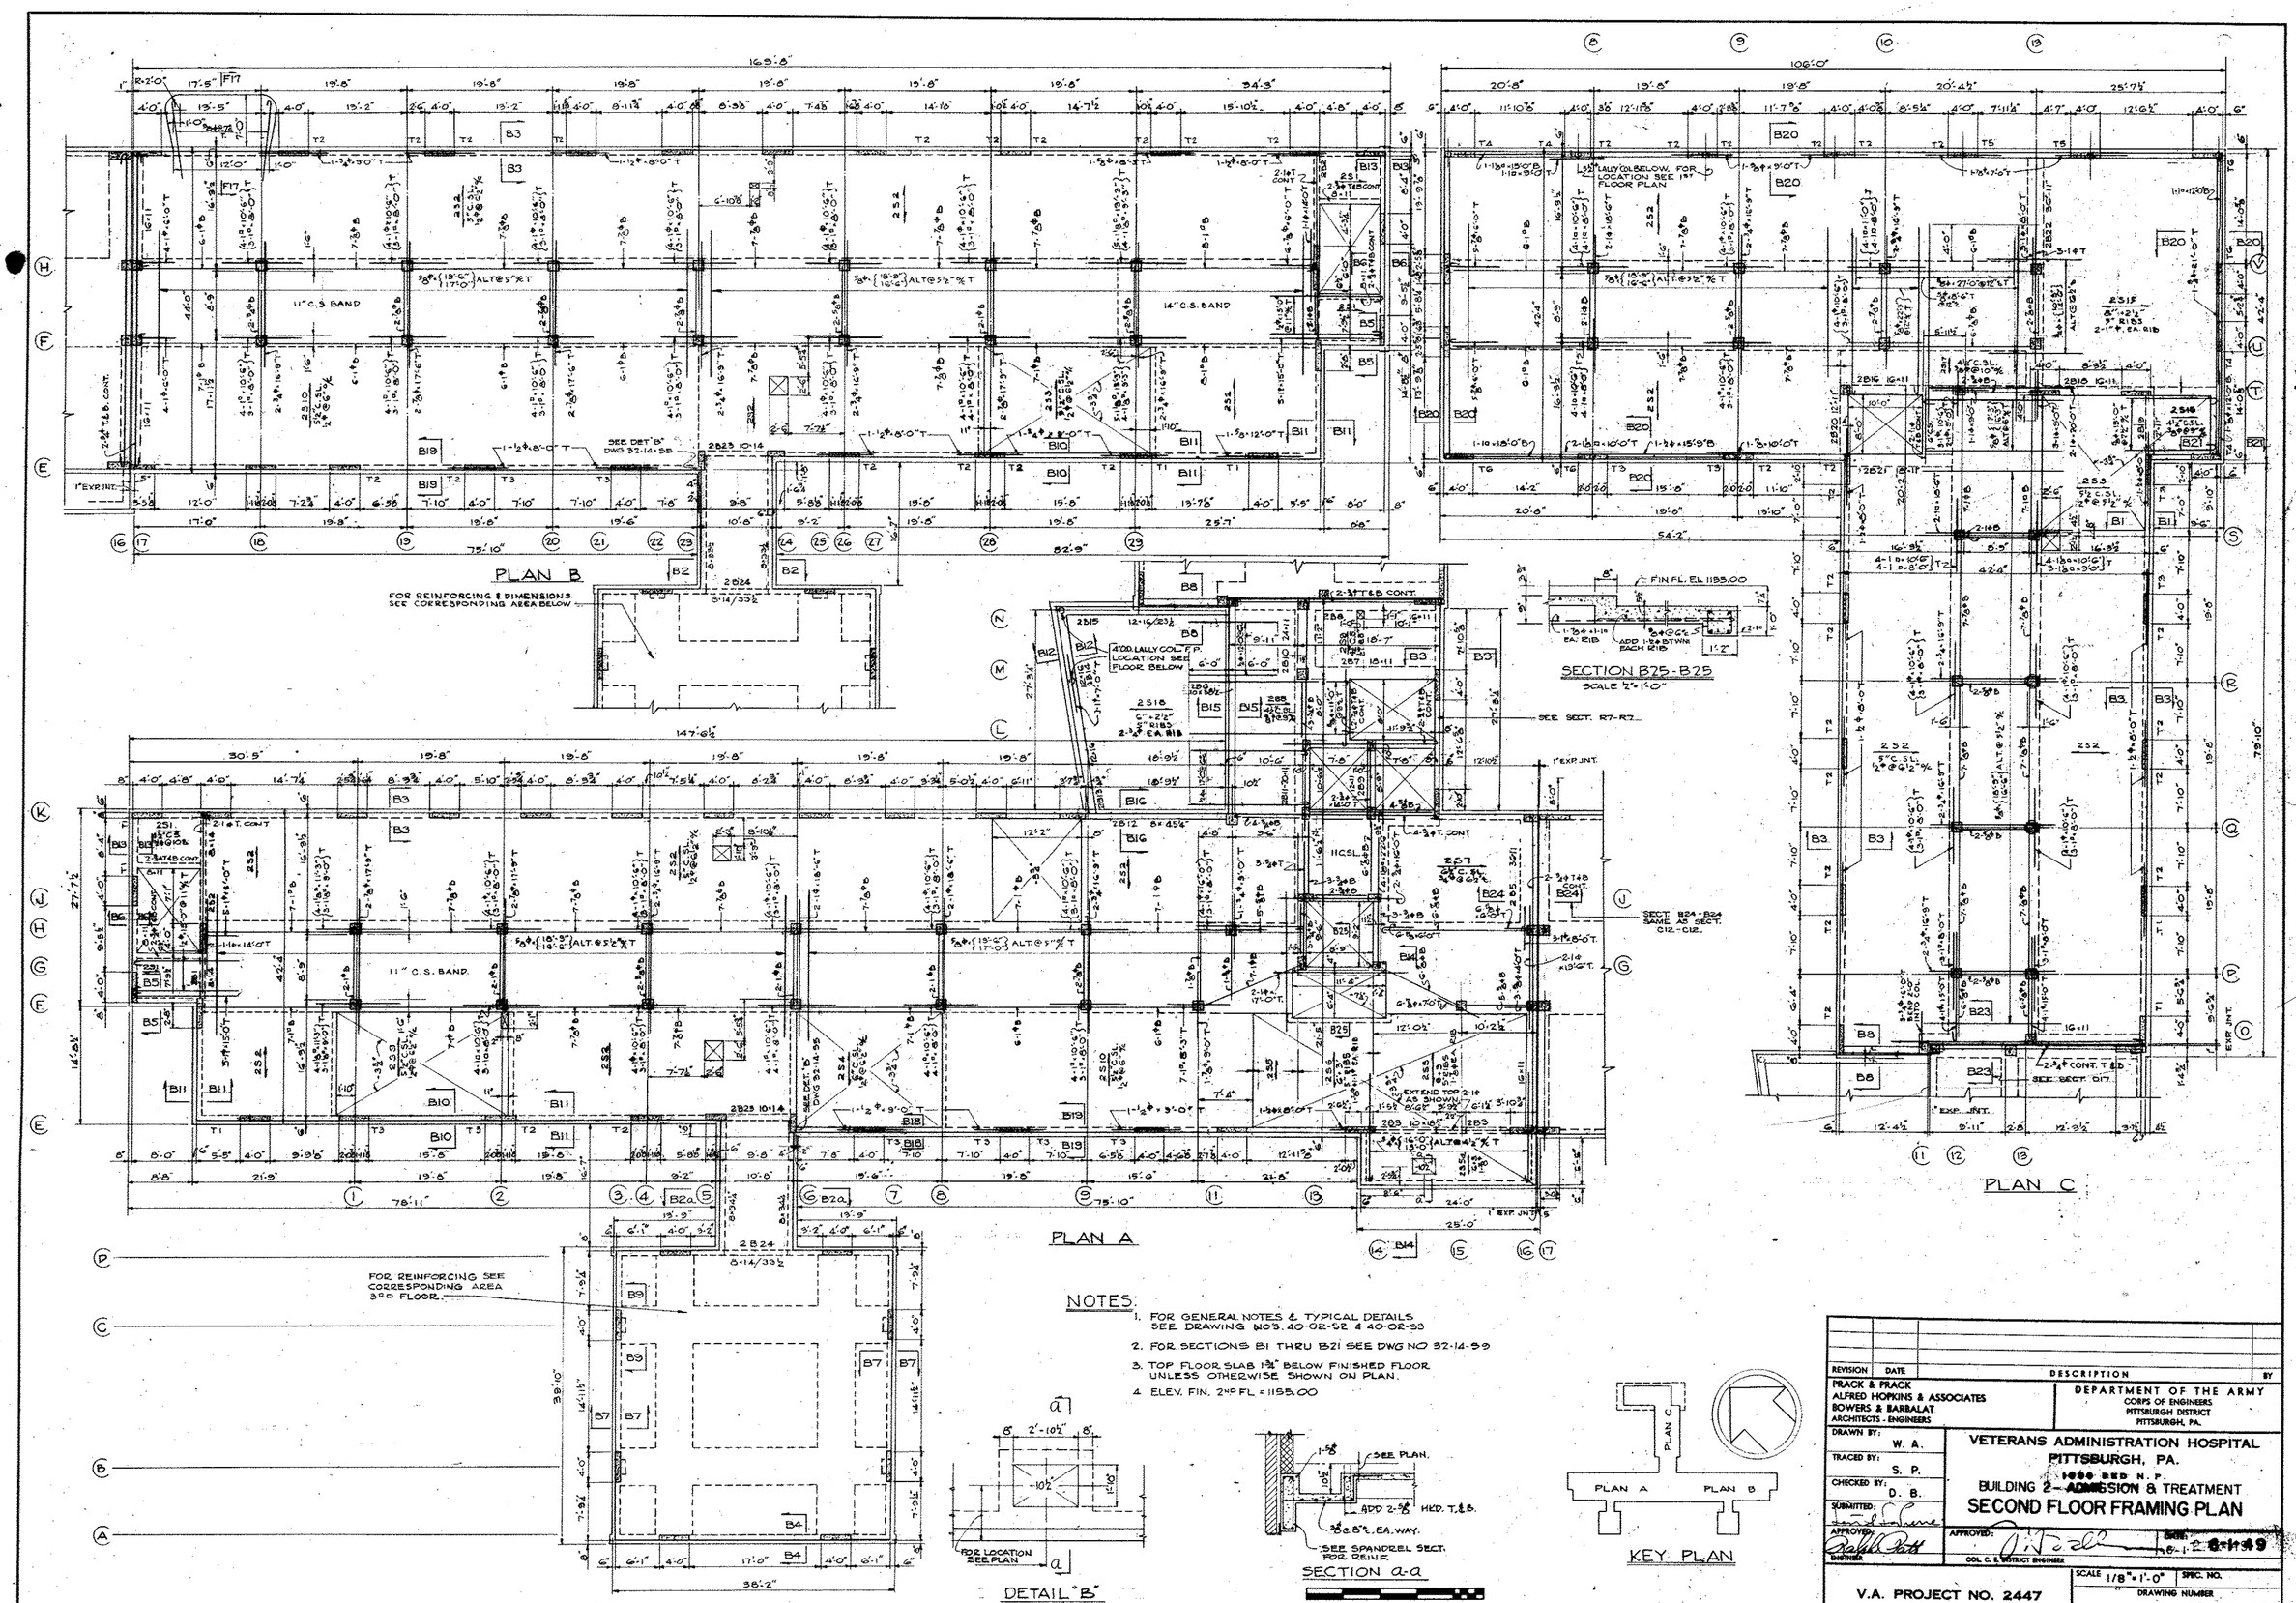

NOTES:

1. FOR GENERAL NOTES & TYPICAL DETAILS SEE DRAWING NO'S. 40-02-S2 & 40-02-S3
2. FOR SECTIONS B1 THRU B21 SEE DWG NO 32-14-S9
3. TOP FLOOR SLAB 1¾" BELOW FINISHED FLOOR UNLESS OTHERWISE SHOWN ON PLAN.
4. ELEV. FIN. 2ND FL = 1155.00

REVISION	DATE	DESCRIPTION	BY

PRACK & PRACK
ALFRED HOPKINS & ASSOCIATES
BOWERS & BARBALAT
ARCHITECTS - ENGINEERS

DEPARTMENT OF THE ARMY
CORPS OF ENGINEERS
PITTSBURGH DISTRICT
PITTSBURGH, PA.

DRAWN BY: W. A.
TRACED BY: S. P.
CHECKED BY: D. B.
SUBMITTED:
APPROVED: ENGINEER
APPROVED: COL. C. E. DISTRICT ENGINEER

VETERANS ADMINISTRATION HOSPITAL
PITTSBURGH, PA.
1000 BED N.P.
BUILDING 2 - ADMISSION & TREATMENT
SECOND FLOOR FRAMING PLAN

V.A. PROJECT NO. 2447

SCALE 1/8"=1'-0" SPEC. NO.
DRAWING NUMBER
SHEET OF 32-14-S3