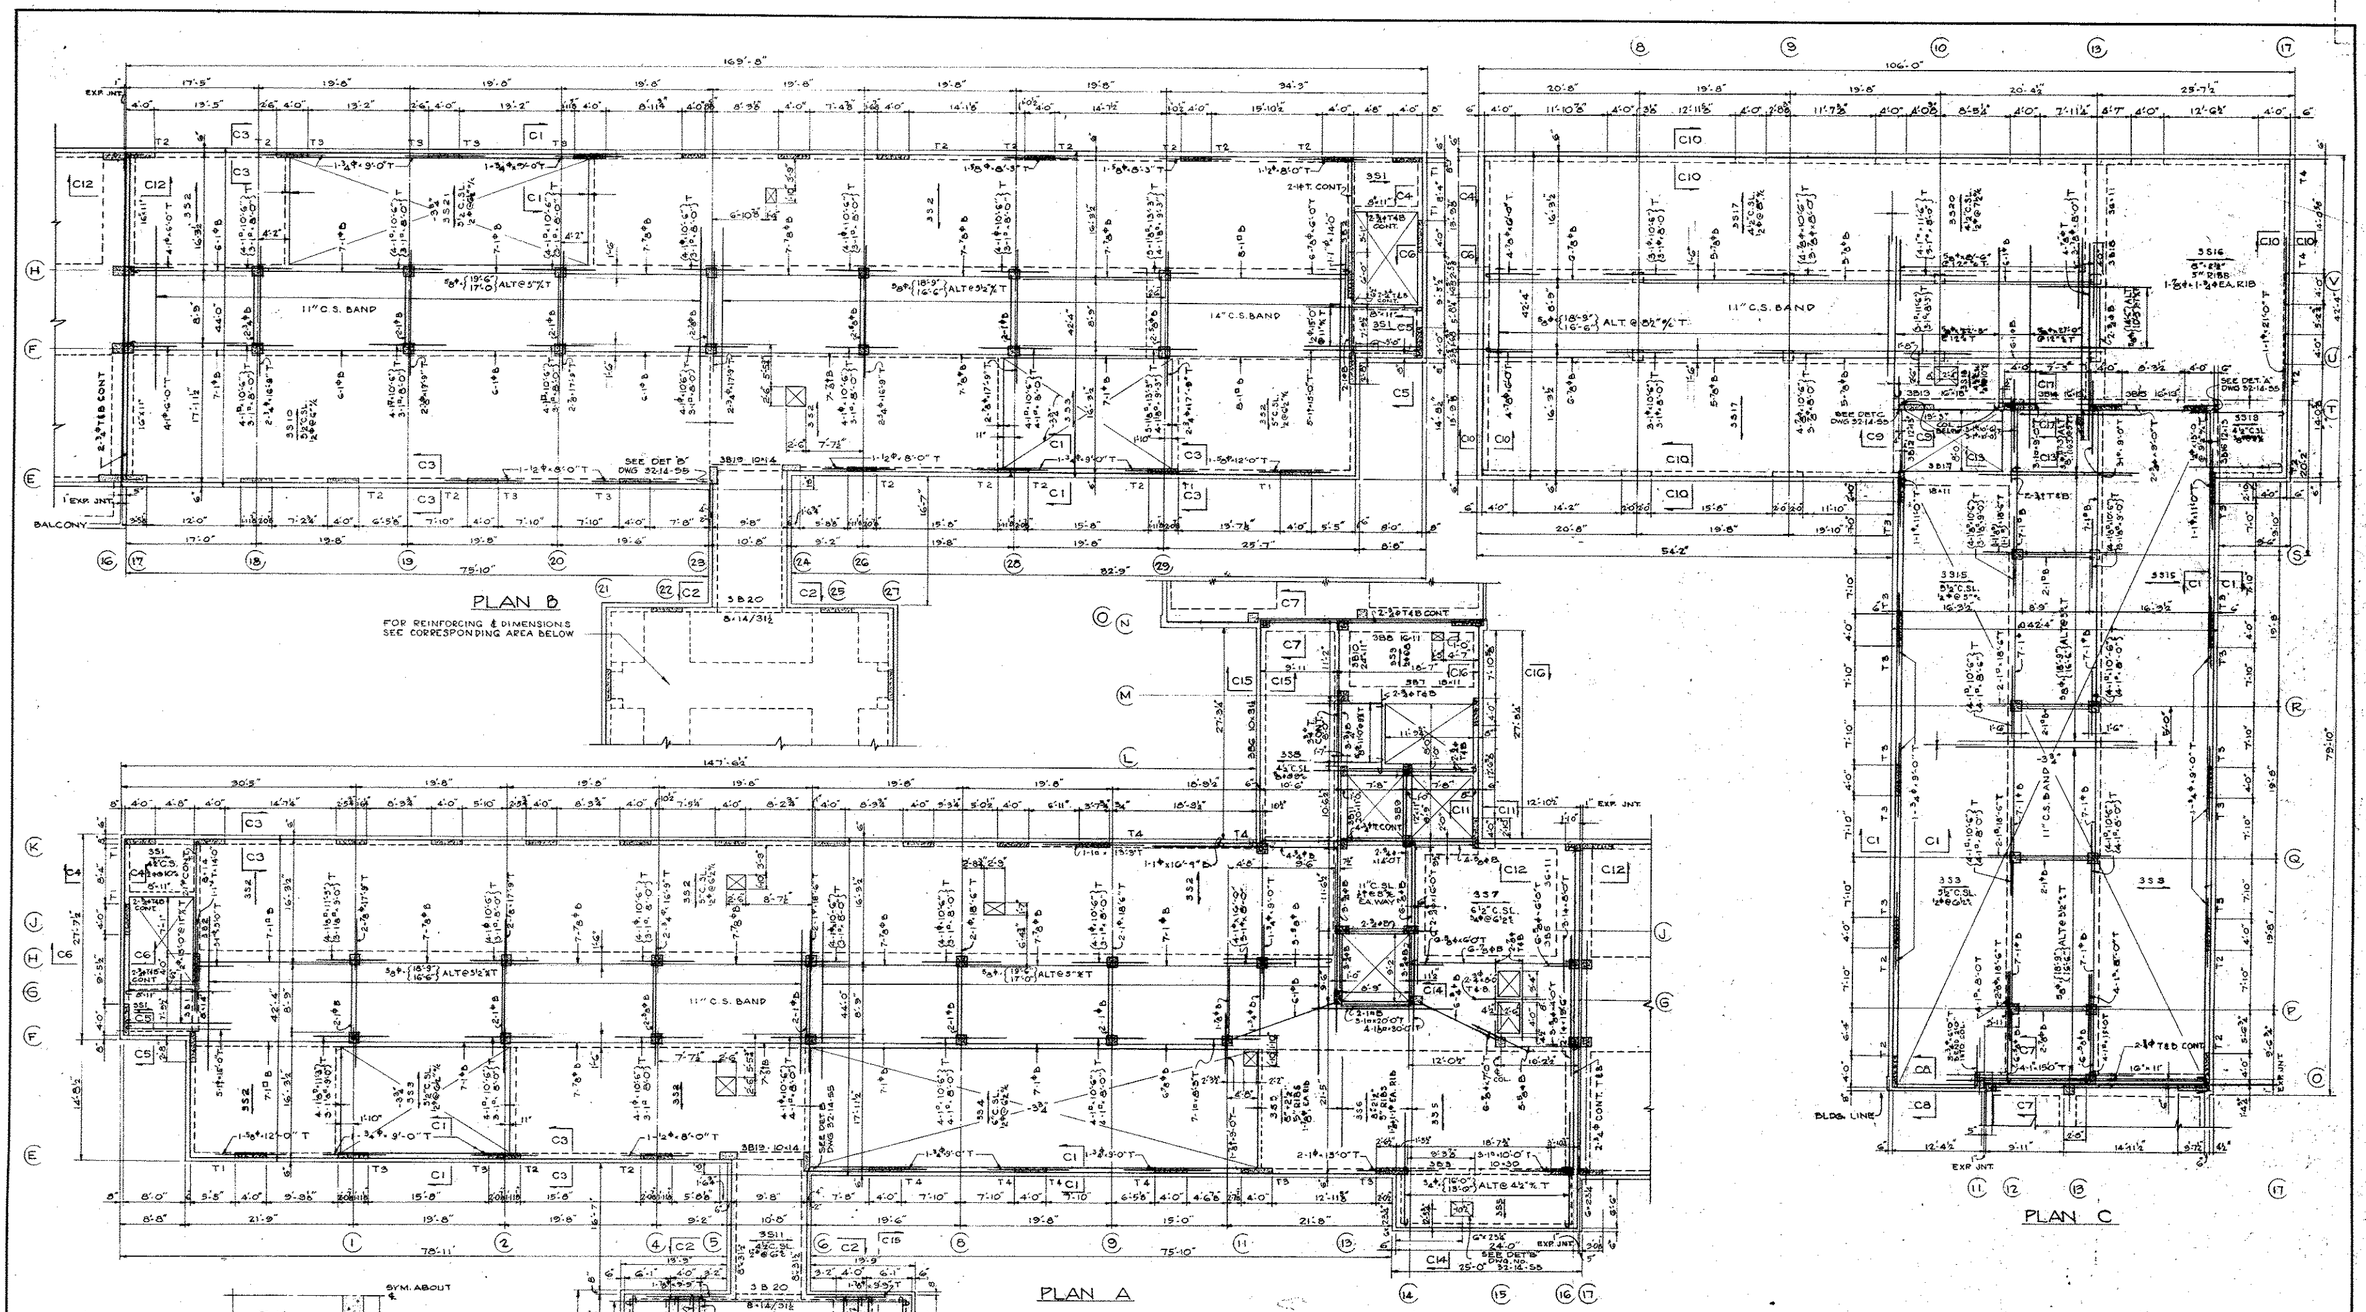

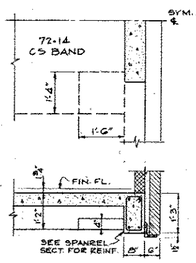

DETAIL 'A'

TYPICAL RECESS IN 72-14 CS BAND FOR CONVECTOR RISER

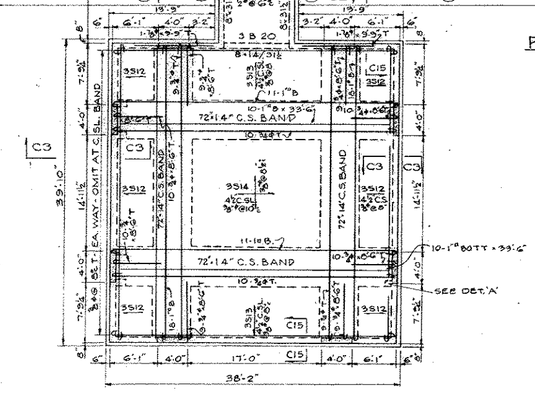

NOTES:

1. FOR GENERAL NOTES & TYPICAL DETAILS SEE DRAWING NOS. 40-02-32 & 40-02-33
2. FOR ALL SECTIONS SEE DRAWING NO. 32-14-57
3. TOP OF FLOOR SLAB 1¾" BELOW FINISHED FLOOR UNLESS OTHERWISE SHOWN ON PLAN.
4. ELEV. FIN. 3RD FL. = 1166.00

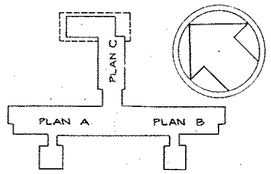

KEY PLAN

GRAPHIC SCALE 1/8" = 1'-0"

REVISION	DATE	DESCRIPTION	BY

PRACK & PRACK
ALFRED HOPKINS & ASSOCIATES
BOWERS & BARBALAT
ARCHITECTS - ENGINEERS

DEPARTMENT OF THE ARMY
CORPS OF ENGINEERS
PITTSBURGH DISTRICT
PITTSBURGH, PA.

DRAWN BY: W. A.
TRACED BY: S. P.
CHECKED BY: D. B.
SUBMITTED:
APPROVED: ENGINEER
APPROVED: COL. C. E. DISTRICT ENGINEER
DATE: 6-1-49

VETERANS ADMINISTRATION HOSPITAL
PITTSBURGH, PA.
BED N. P.
BUILDING 2 - ADMISSION & TREATMENT
THIRD FLOOR FRAMING PLAN

V.A. PROJECT NO. 2447

SCALE 1/8"=1'-0"
SPEC. NO.
DRAWING NUMBER
SHEET OF 32-14-S4