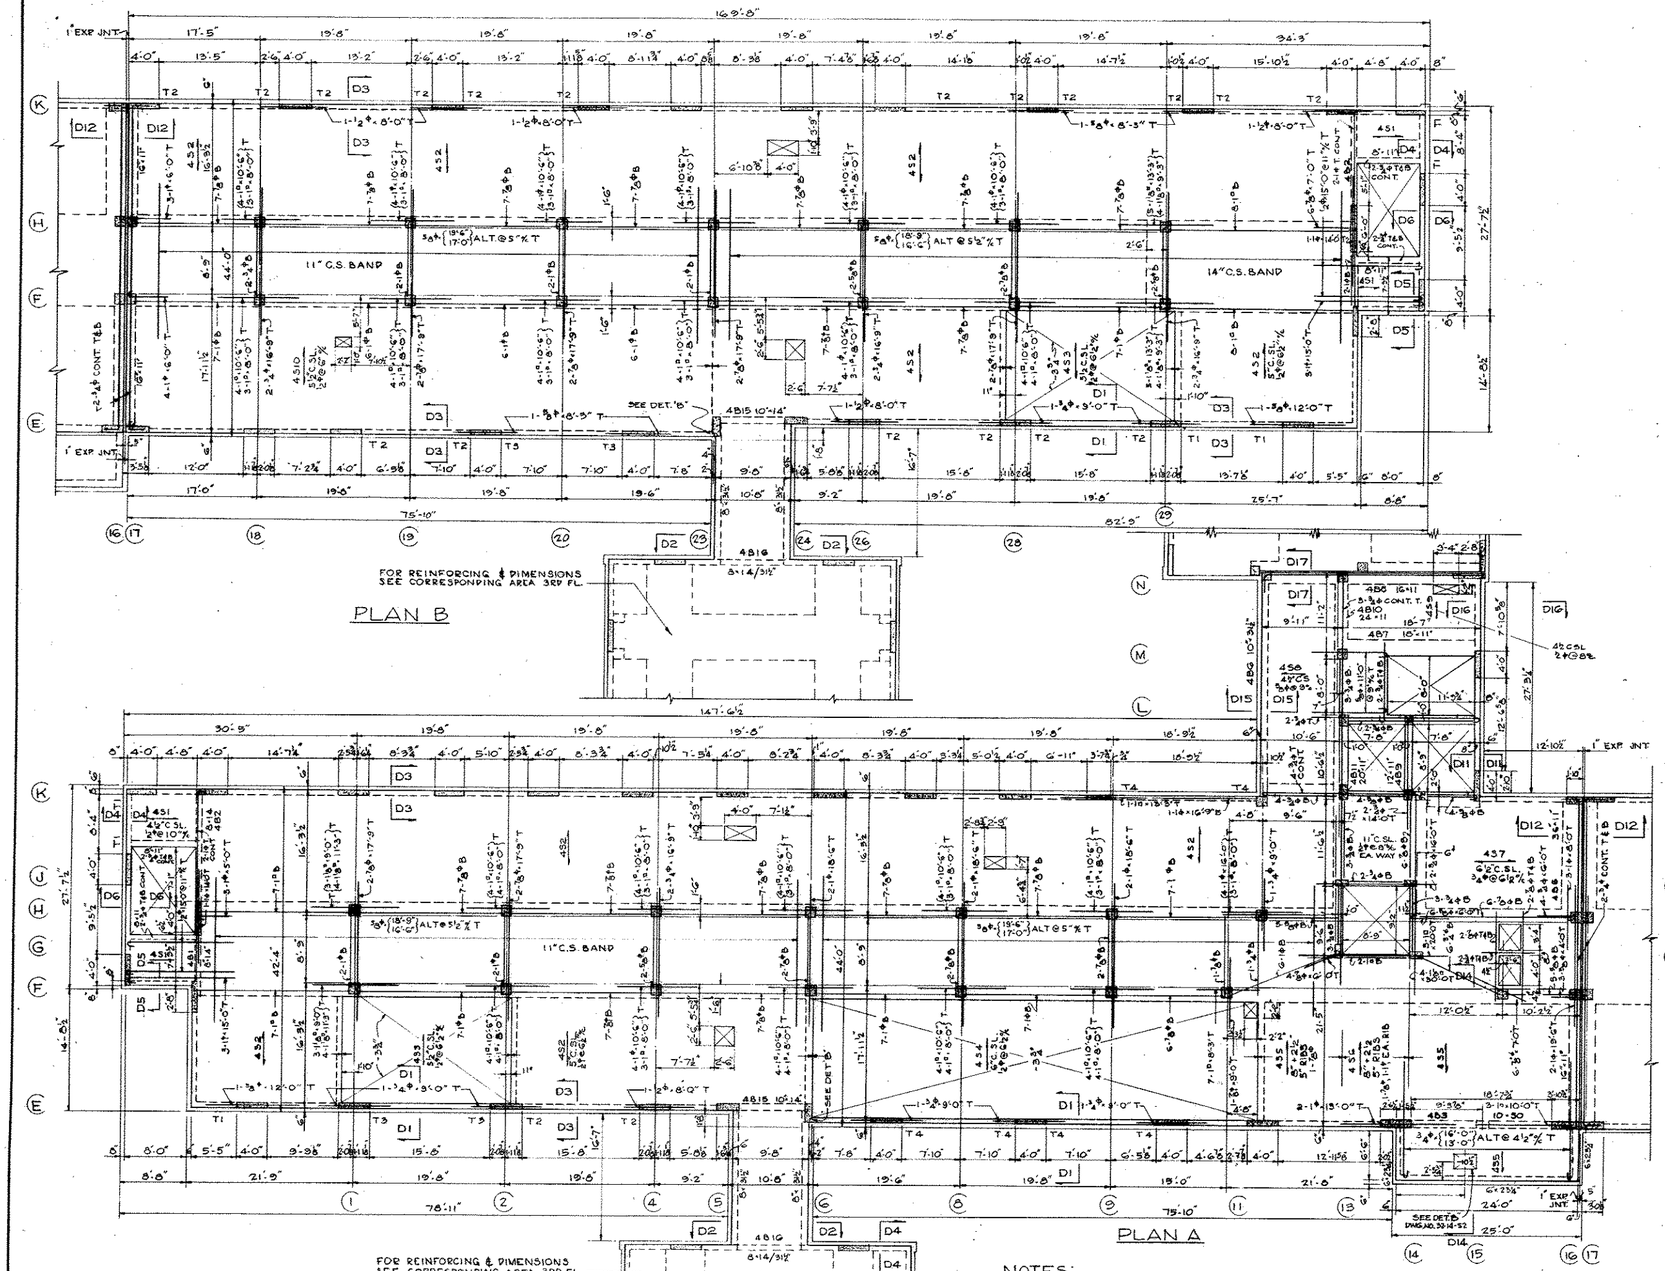

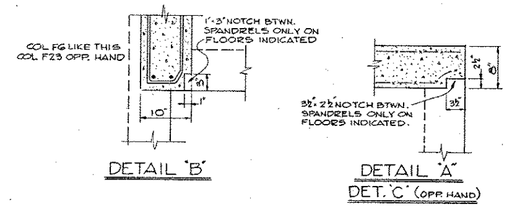

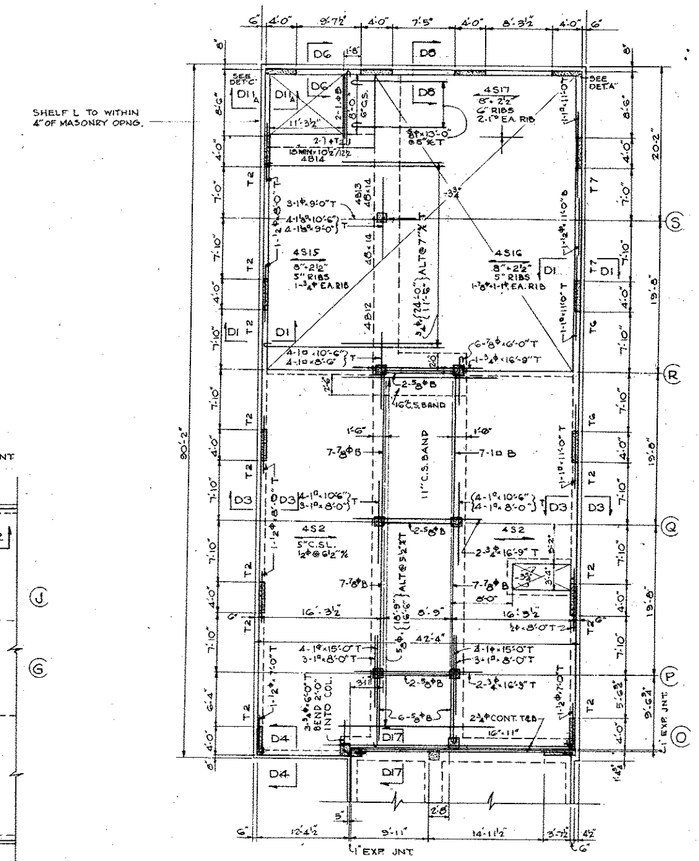

PLAN C

NOTES:

1. FOR GENERAL NOTES & TYPICAL DETAILS SEE DRAWING NO'S. 40-02-52 & 40-02-53
2. FOR ALL SECTIONS SEE DRAWING NO. 32-14-S7
3. TOP OF FLOOR SLAB 1½" BELOW FINISHED FLOOR UNLESS OTHERWISE SHOWN ON PLAN.
4. ELEV. FIN. 4TH FL = 1177.00

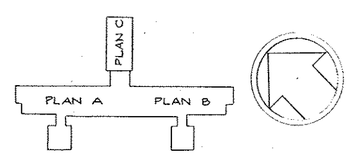

KEY PLAN

GRAPHIC SCALE 20 15 10 5 0 4 — 1/8" = 1'-0"

REVISION	DATE	DESCRIPTION	BY

PRACK & PRACK
ALFRED HOPKINS & ASSOCIATES
BOWERS & BARBALAT
ARCHITECTS - ENGINEERS

DEPARTMENT OF THE ARMY
CORPS OF ENGINEERS
PITTSBURGH DISTRICT
PITTSBURGH, PA.

DRAWN BY: W. A.
TRACED BY: S. K.
CHECKED BY: D. B.
SUBMITTED:
APPROVED: ENGINEER
APPROVED: COL. C. DISTRICT ENGINEER
DATE: 6-1-49

VETERANS ADMINISTRATION HOSPITAL
PITTSBURGH, PA.
1000 BED N.P.
BUILDING 2 - ADMISSION & TREATMENT
FOURTH FLOOR FRAMING PLAN

V.A. PROJECT NO. 2447

SCALE 1/8" = 1'-0" SPEC. NO.
DRAWING NUMBER
SHEET OF 32-14-S5