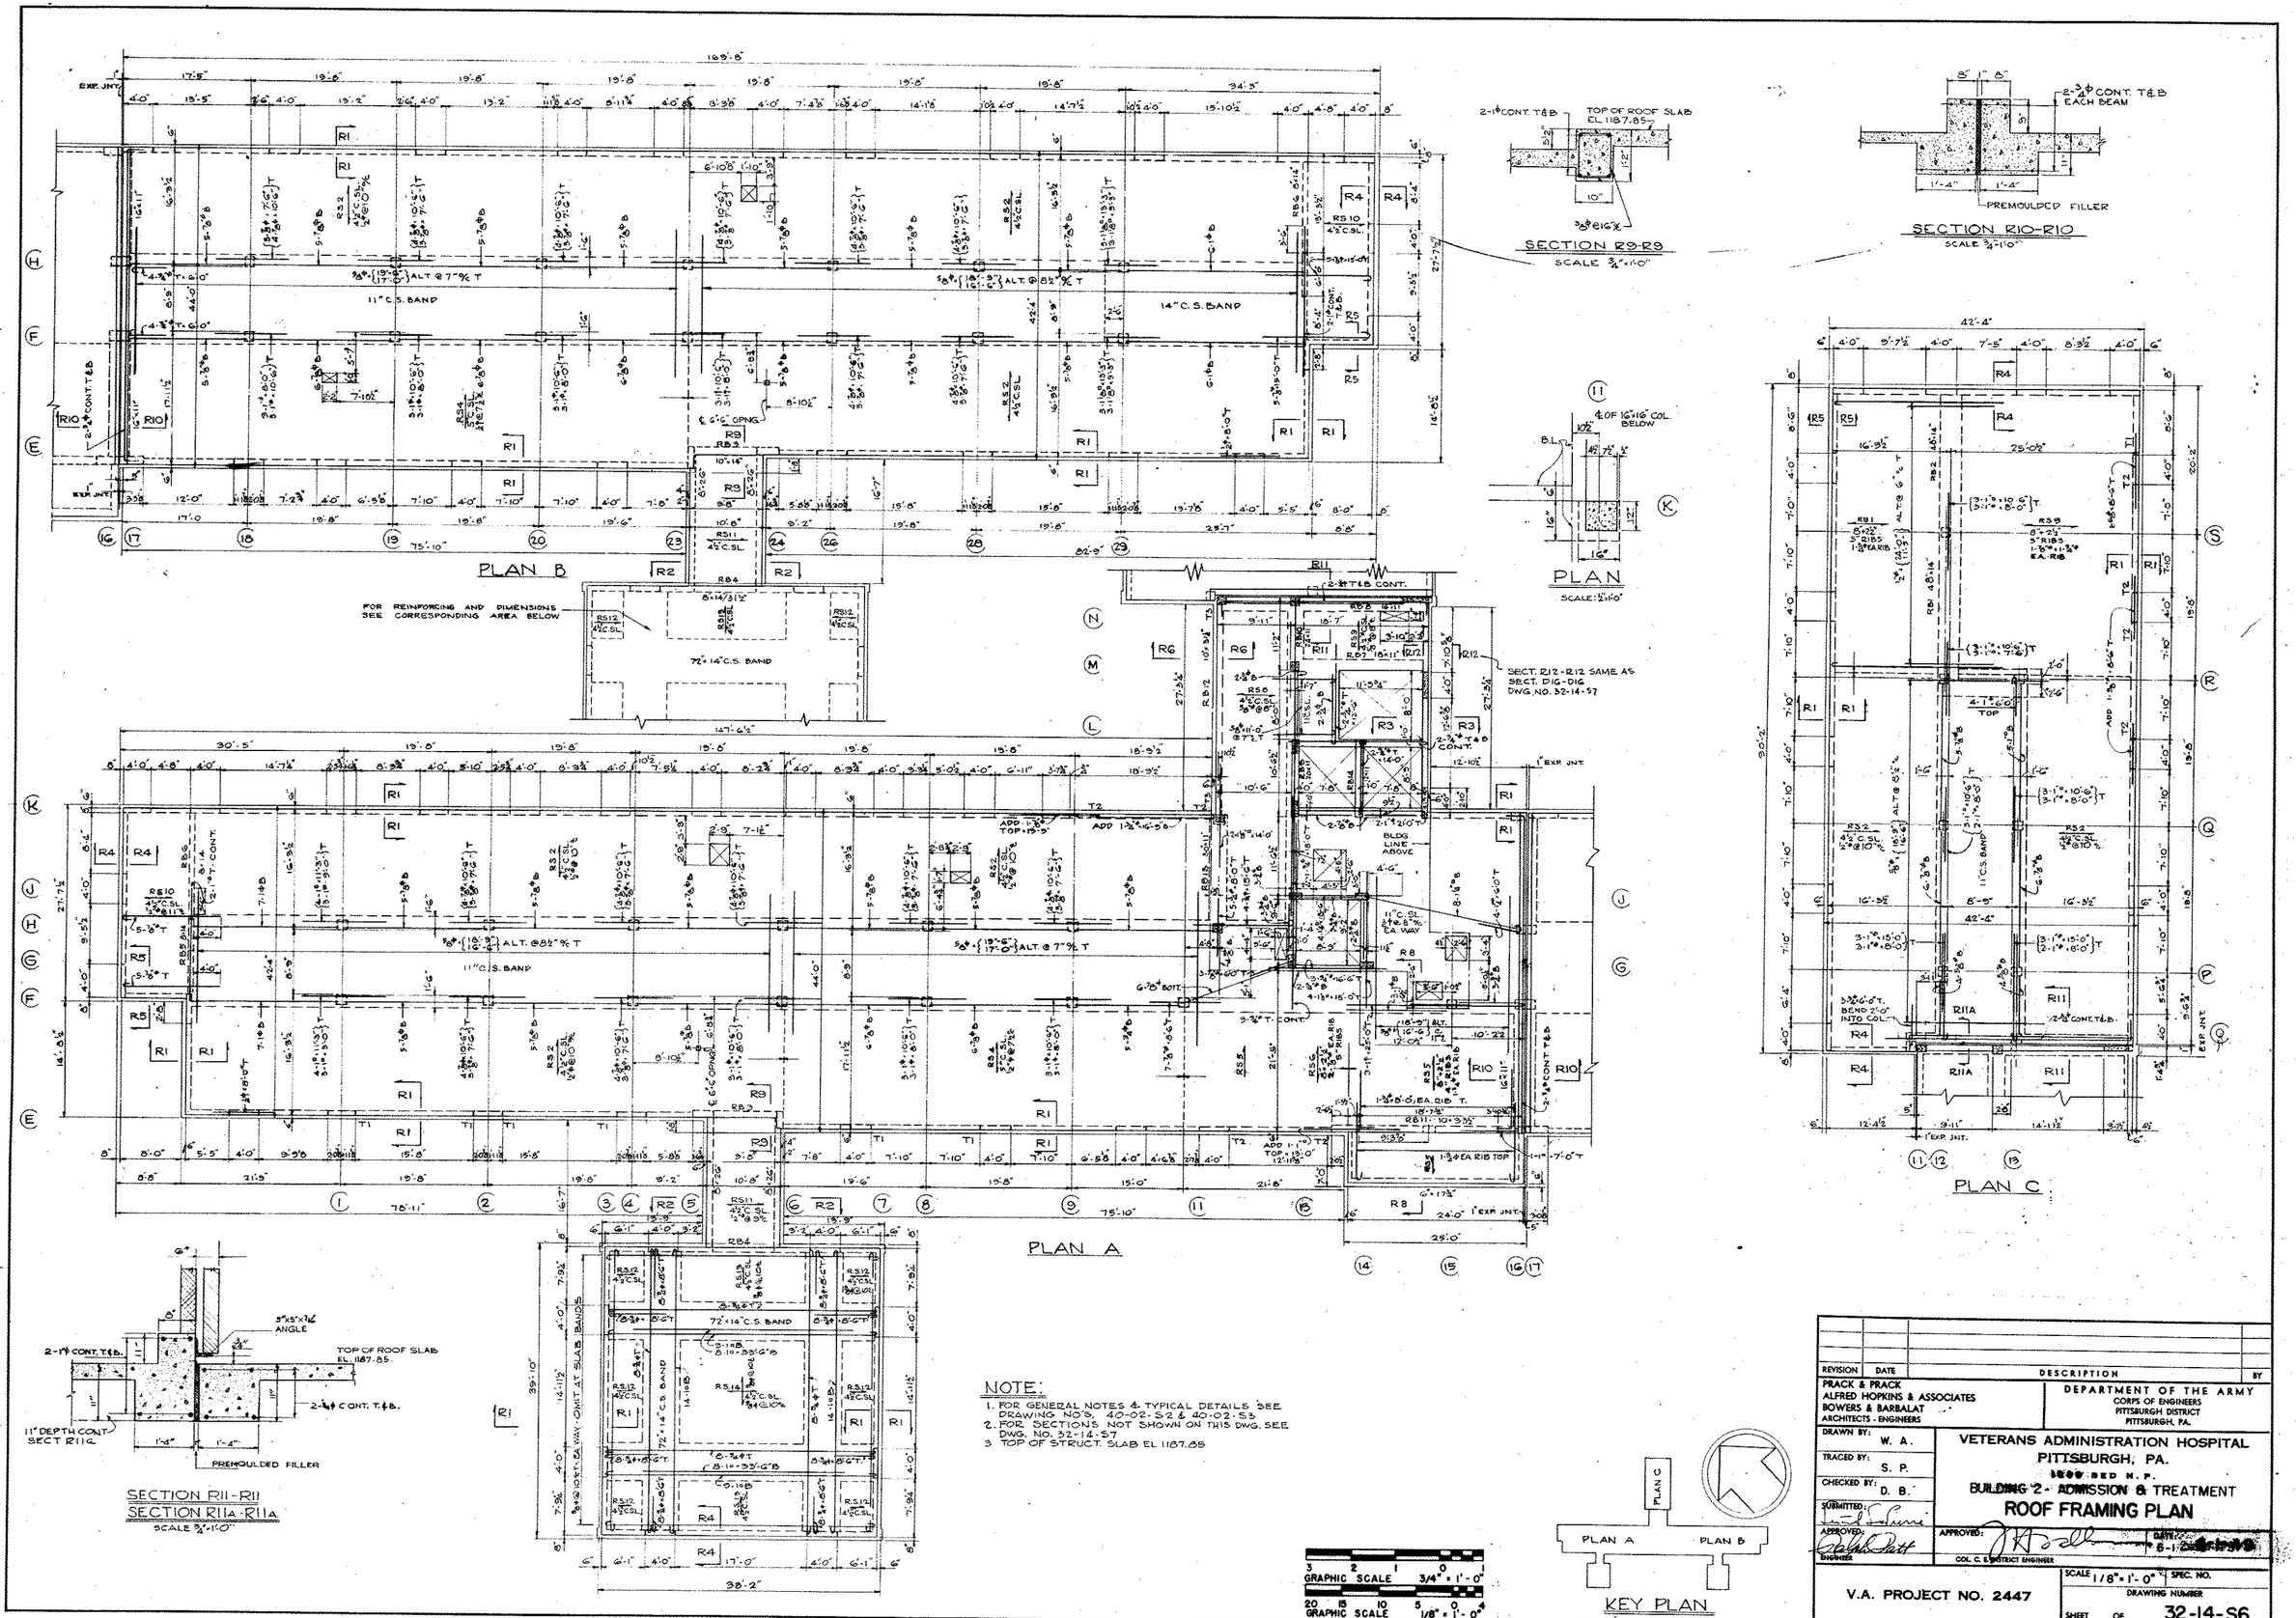
PLAN B
PLAN A
PLAN C
SECTION R9-R9
SCALE 3/4"=1'-0"
SECTION R10-R10
SCALE 3/4"=1'-0"
PREMOULDED FILLER
PLAN
SCALE: 1/2"=1'-0"
SECTION R11-R11
SECTION R11a-R11a
SCALE 3/4"=1'-0"
11" DEPTH CONT. SECT R11a
FOR REINFORCING AND DIMENSIONS SEE CORRESPONDING AREA BELOW
SECT. R12-R12 SAME AS SECT. D16-D16 DWG. NO. 32-14-S7
NOTE:
1. FOR GENERAL NOTES & TYPICAL DETAILS SEE DRAWING NO'S. 40-02-S2 & 40-02-S3
2. FOR SECTIONS NOT SHOWN ON THIS DWG. SEE DWG. NO. 32-14-S7
3. TOP OF STRUCT. SLAB EL 1187.85
GRAPHIC SCALE 3/4" = 1'-0"
GRAPHIC SCALE 1/8" = 1'-0"
KEY PLAN
PLAN A
PLAN B
PLAN C
REVISION
DATE
DESCRIPTION
BY
PRACK & PRACK
ALFRED HOPKINS & ASSOCIATES
BOWERS & BARBALAT
ARCHITECTS - ENGINEERS
DEPARTMENT OF THE ARMY
CORPS OF ENGINEERS
PITTSBURGH DISTRICT
PITTSBURGH, PA.
DRAWN BY: W. A.
TRACED BY: S. P.
CHECKED BY: D. B.
SUBMITTED:
APPROVED:
ENGINEER
VETERANS ADMINISTRATION HOSPITAL
PITTSBURGH, PA.
BUILDING 2 - ADMISSION & TREATMENT
ROOF FRAMING PLAN
COL. C. E. DISTRICT ENGINEER
V.A. PROJECT NO. 2447
SCALE 1/8" = 1'-0"
SPEC. NO.
DRAWING NUMBER
SHEET OF
32-14-S6