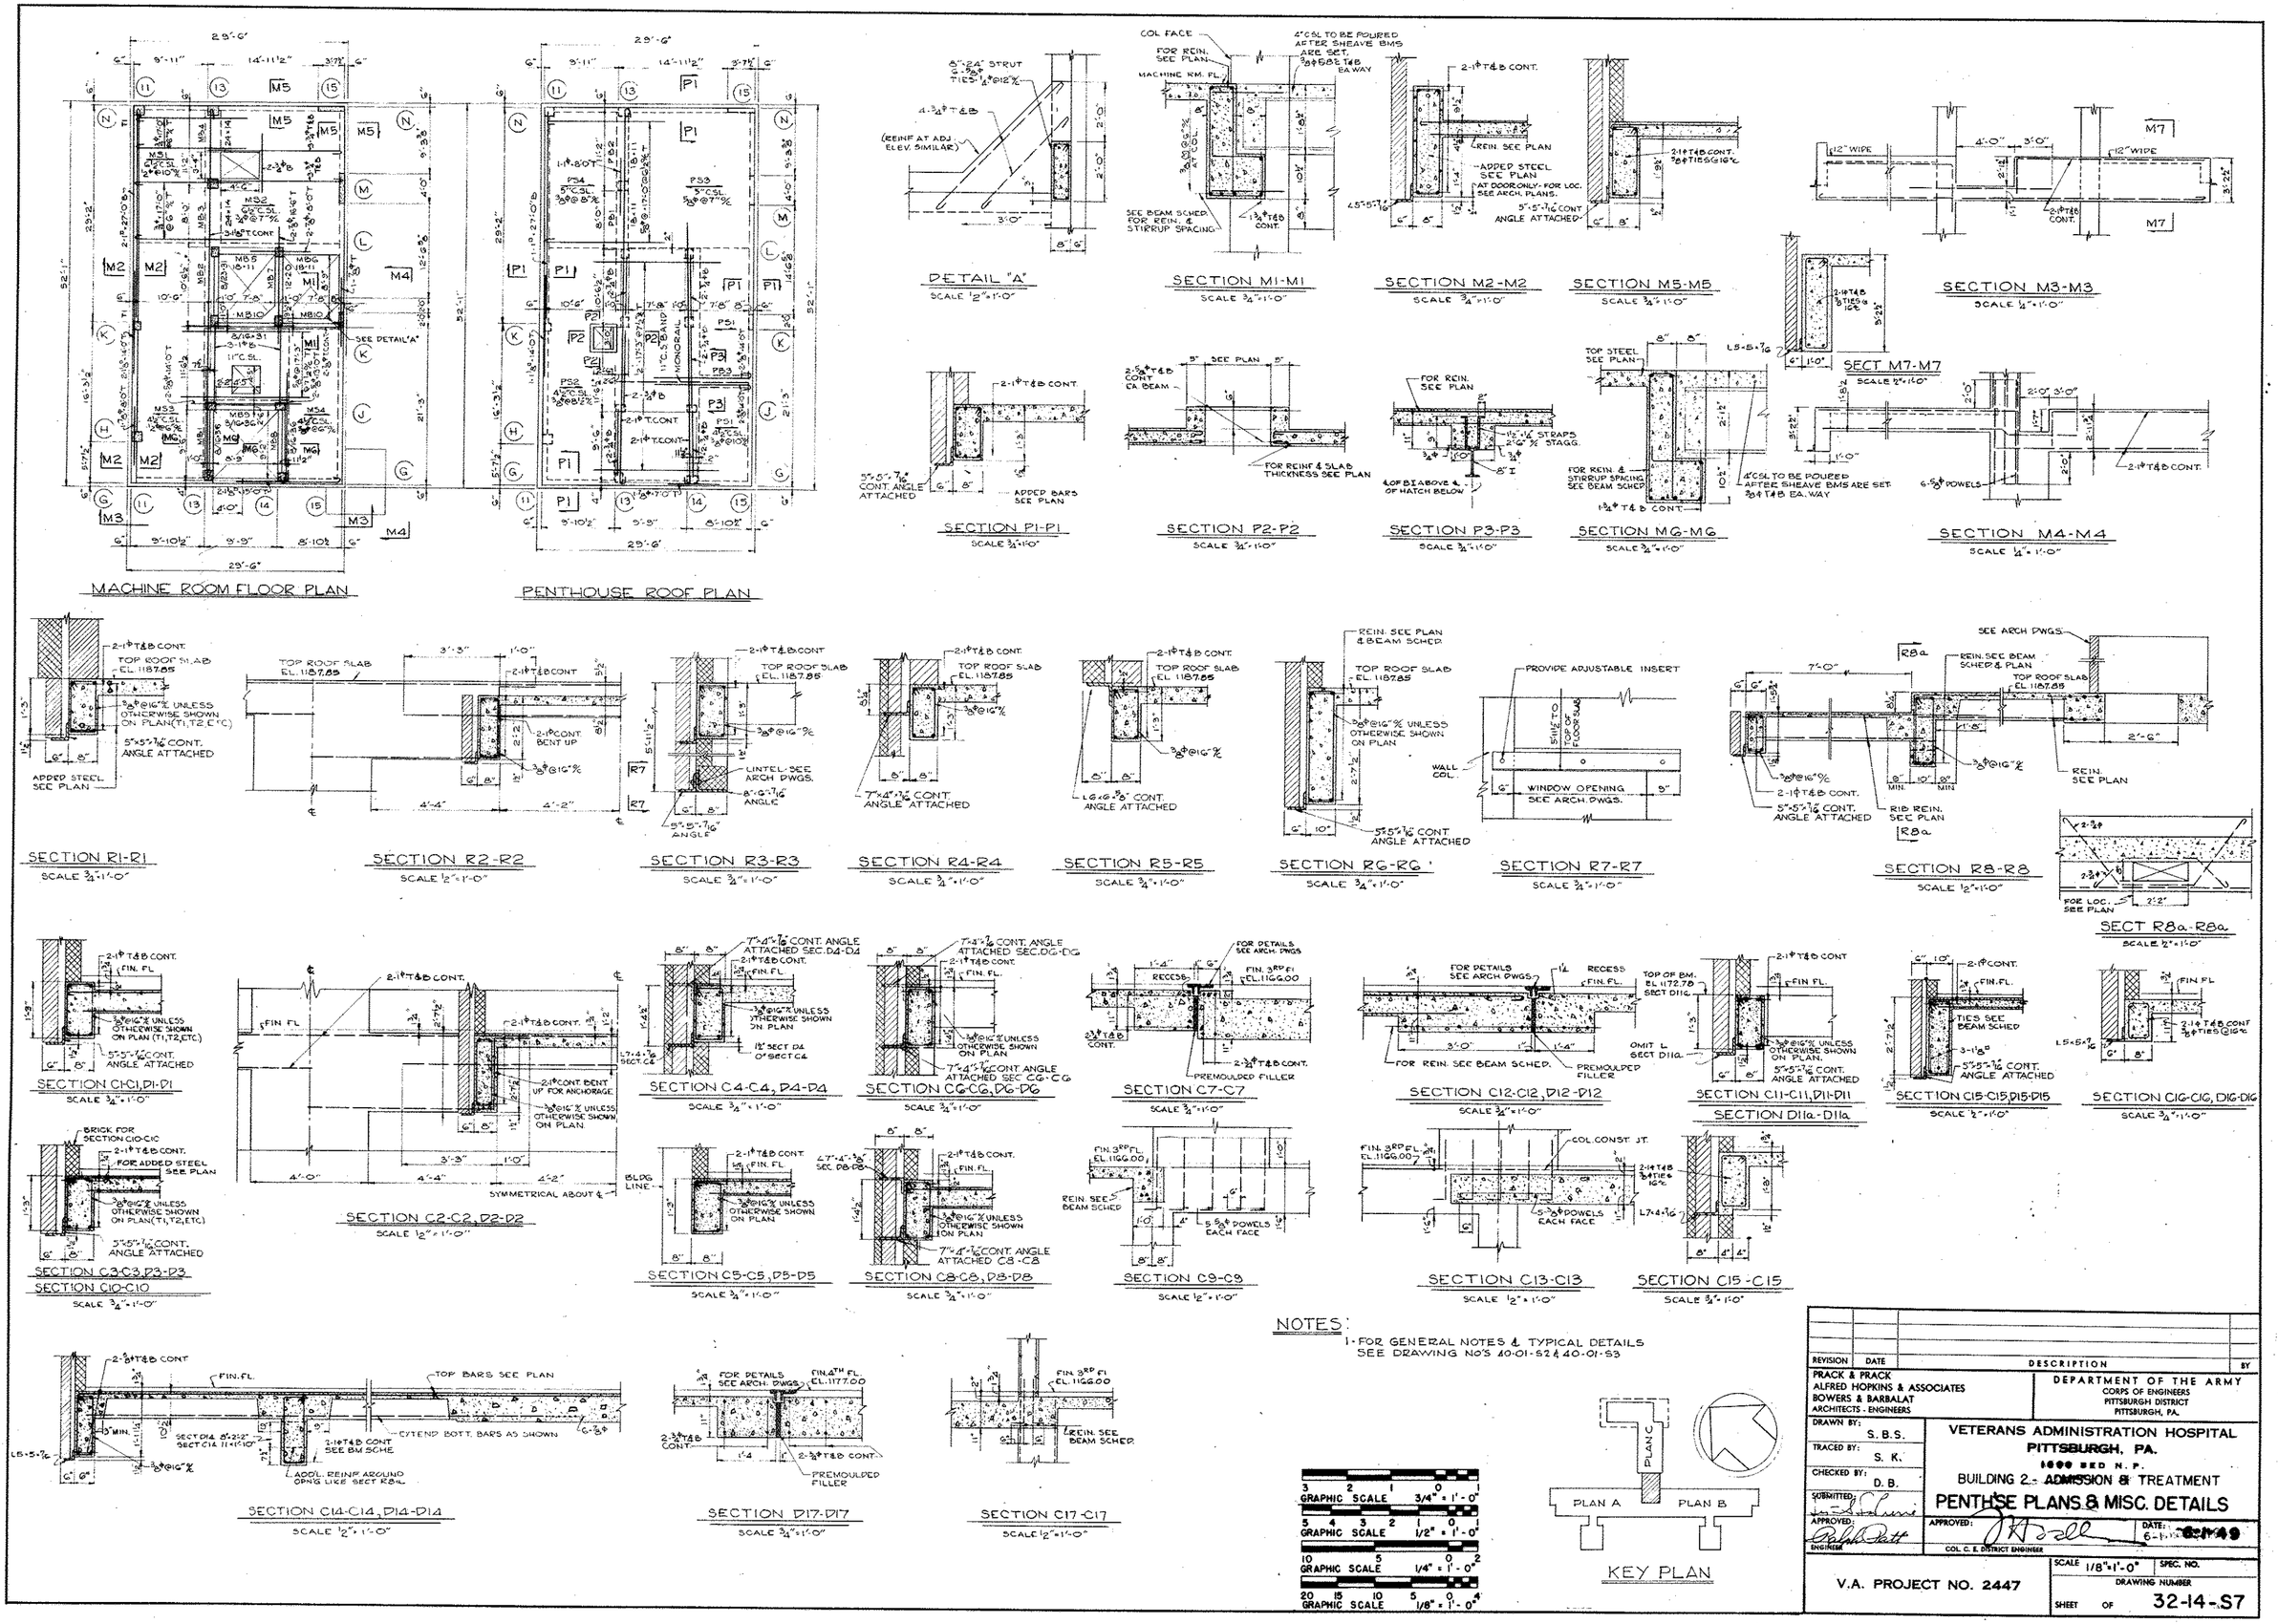
MACHINE ROOM FLOOR PLAN
PENTHOUSE ROOF PLAN
DETAIL "A"
SCALE 1/2"=1'-0"
SECTION M1-M1
SCALE 3/4"=1'-0"
SECTION M2-M2
SCALE 3/4"=1'-0"
SECTION M5-M5
SCALE 3/4"=1'-0"
SECTION M3-M3
SCALE 1/4"=1'-0"
SECT M7-M7
SCALE 1/4"=1'-0"
SECTION P1-P1
SCALE 3/4"=1'-0"
SECTION P2-P2
SCALE 3/4"=1'-0"
SECTION P3-P3
SCALE 3/4"=1'-0"
SECTION M6-M6
SCALE 3/4"=1'-0"
SECTION M4-M4
SCALE 1/4"=1'-0"
SECTION R1-R1
SCALE 3/4"=1'-0"
SECTION R2-R2
SCALE 1/2"=1'-0"
SECTION R3-R3
SCALE 3/4"=1'-0"
SECTION R4-R4
SCALE 3/4"=1'-0"
SECTION R5-R5
SCALE 3/4"=1'-0"
SECTION R6-R6
SCALE 3/4"=1'-0"
SECTION R7-R7
SCALE 3/4"=1'-0"
SECTION R8-R8
SCALE 1/2"=1'-0"
SECT R8a-R8a
SCALE 1/2"=1'-0"
SECTION C1-C1, D1-D1
SCALE 3/4"=1'-0"
SECTION C2-C2, D2-D2
SCALE 1/2"=1'-0"
SECTION C3-C3, D3-D3
SECTION C10-C10
SCALE 3/4"=1'-0"
SECTION C4-C4, D4-D4
SCALE 3/4"=1'-0"
SECTION C6-C6, D6-D6
SCALE 3/4"=1'-0"
SECTION C7-C7
SCALE 3/4"=1'-0"
SECTION C12-C12, D12-D12
SCALE 3/4"=1'-0"
SECTION C11-C11, D11-D11
SECTION D11a-D11a
SECTION C15-C15, D15-D15
SCALE 1/2"=1'-0"
SECTION C16-C16, D16-D16
SCALE 3/4"=1'-0"
SECTION C5-C5, D5-D5
SCALE 3/4"=1'-0"
SECTION C8-C8, D8-D8
SCALE 3/4"=1'-0"
SECTION C9-C9
SCALE 1/2"=1'-0"
SECTION C13-C13
SCALE 1/2"=1'-0"
SECTION C15-C15
SCALE 3/4"=1'-0"
SECTION C14-C14, D14-D14
SCALE 1/2"=1'-0"
SECTION D17-D17
SCALE 3/4"=1'-0"
SECTION C17-C17
SCALE 1/2"=1'-0"
NOTES:
1- FOR GENERAL NOTES & TYPICAL DETAILS SEE DRAWING NO'S 40-01-52 & 40-01-53
GRAPHIC SCALE 3/4" = 1'-0"
GRAPHIC SCALE 1/2" = 1'-0"
GRAPHIC SCALE 1/4" = 1'-0"
GRAPHIC SCALE 1/8" = 1'-0"
KEY PLAN
PLAN A
PLAN B
PLAN C
REVISION
DATE
DESCRIPTION
BY
PRACK & PRACK
ALFRED HOPKINS & ASSOCIATES
BOWERS & BARBALAT
ARCHITECTS - ENGINEERS
DEPARTMENT OF THE ARMY
CORPS OF ENGINEERS
PITTSBURGH DISTRICT
PITTSBURGH, PA.
DRAWN BY: S.B.S.
TRACED BY: S. K.
CHECKED BY: D. B.
SUBMITTED:
APPROVED:
ENGINEER
VETERANS ADMINISTRATION HOSPITAL
PITTSBURGH, PA.
1000 BED N.P.
BUILDING 2 - ADMISSION & TREATMENT
PENTHSE PLANS & MISC. DETAILS
COL. C. E. DISTRICT ENGINEER
V.A. PROJECT NO. 2447
SCALE 1/8"=1'-0"
SPEC. NO.
DRAWING NUMBER
SHEET OF
32-14-S7