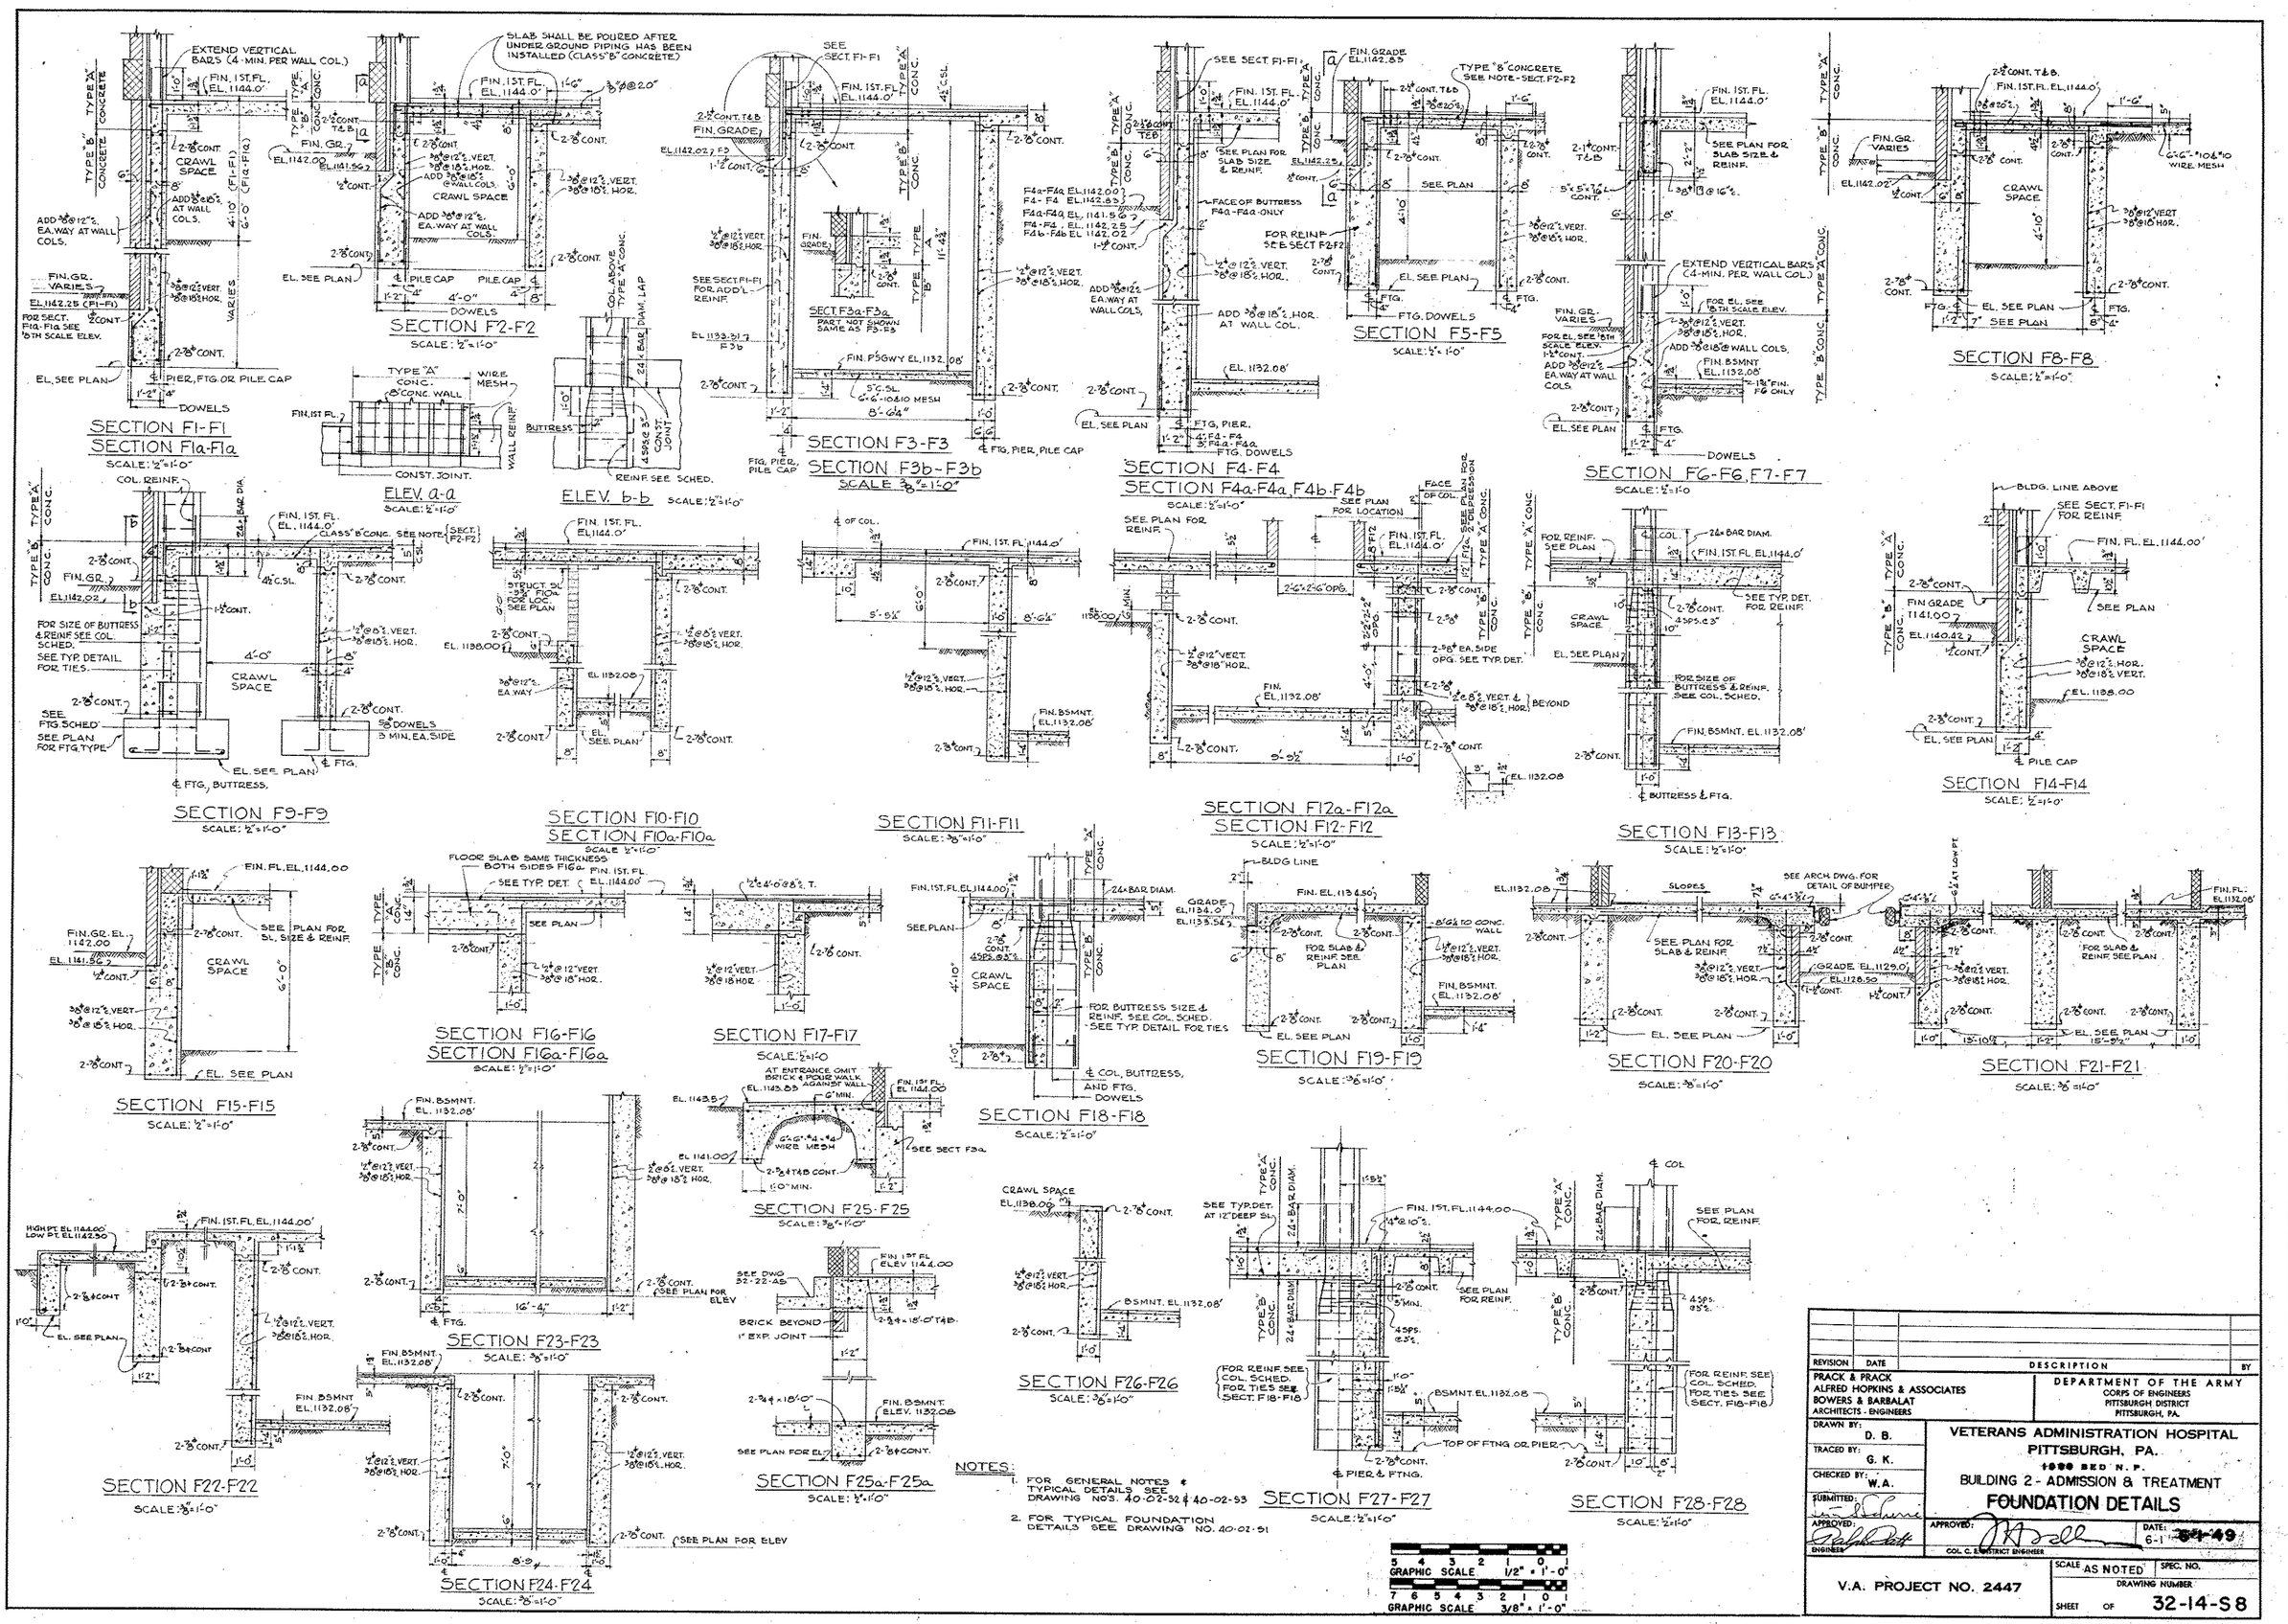
SECTION F1-F1
SECTION F1a-F1a
SCALE: 1/2"=1'-0"
SECTION F2-F2
SCALE: 1/2"=1'-0"
ELEV. a-a
SCALE: 1/2"=1'-0"
ELEV. b-b
SECTION F3-F3
SECTION F3b-F3b
SECTION F4-F4
SECTION F4a-F4a, F4b-F4b
SECTION F5-F5
SECTION F6-F6, F7-F7
SECTION F8-F8
SECTION F9-F9
SECTION F10-F10
SECTION F10a-F10a
SECTION F11-F11
SECTION F12a-F12a
SECTION F12-F12
SECTION F13-F13
SECTION F14-F14
SECTION F15-F15
SECTION F16-F16
SECTION F16a-F16a
SECTION F17-F17
SECTION F18-F18
SECTION F19-F19
SECTION F20-F20
SECTION F21-F21
SECTION F22-F22
SECTION F23-F23
SECTION F24-F24
SECTION F25-F25
SECTION F25a-F25a
SECTION F26-F26
SECTION F27-F27
SECTION F28-F28
NOTES:
1. FOR GENERAL NOTES & TYPICAL DETAILS SEE DRAWING NO'S. 40-02-32 & 40-02-33
2. FOR TYPICAL FOUNDATION DETAILS SEE DRAWING NO. 40-02-51
GRAPHIC SCALE 1/2" = 1'-0"
GRAPHIC SCALE 3/8" = 1'-0"
REVISION
DATE
DESCRIPTION
BY
PRACK & PRACK
ALFRED HOPKINS & ASSOCIATES
BOWERS & BARBALAT
ARCHITECTS - ENGINEERS
DEPARTMENT OF THE ARMY
CORPS OF ENGINEERS
PITTSBURGH DISTRICT
PITTSBURGH, PA.
DRAWN BY: D. B.
TRACED BY: G. K.
CHECKED BY: W.A.
SUBMITTED:
APPROVED:
ENGINEER
VETERANS ADMINISTRATION HOSPITAL
PITTSBURGH, PA.
1000 BED N. P.
BUILDING 2 - ADMISSION & TREATMENT
FOUNDATION DETAILS
COL. C. E. DISTRICT ENGINEER
DATE: 6-1-49
V.A. PROJECT NO. 2447
SCALE AS NOTED
SPEC. NO.
DRAWING NUMBER
SHEET OF
32-14-S8