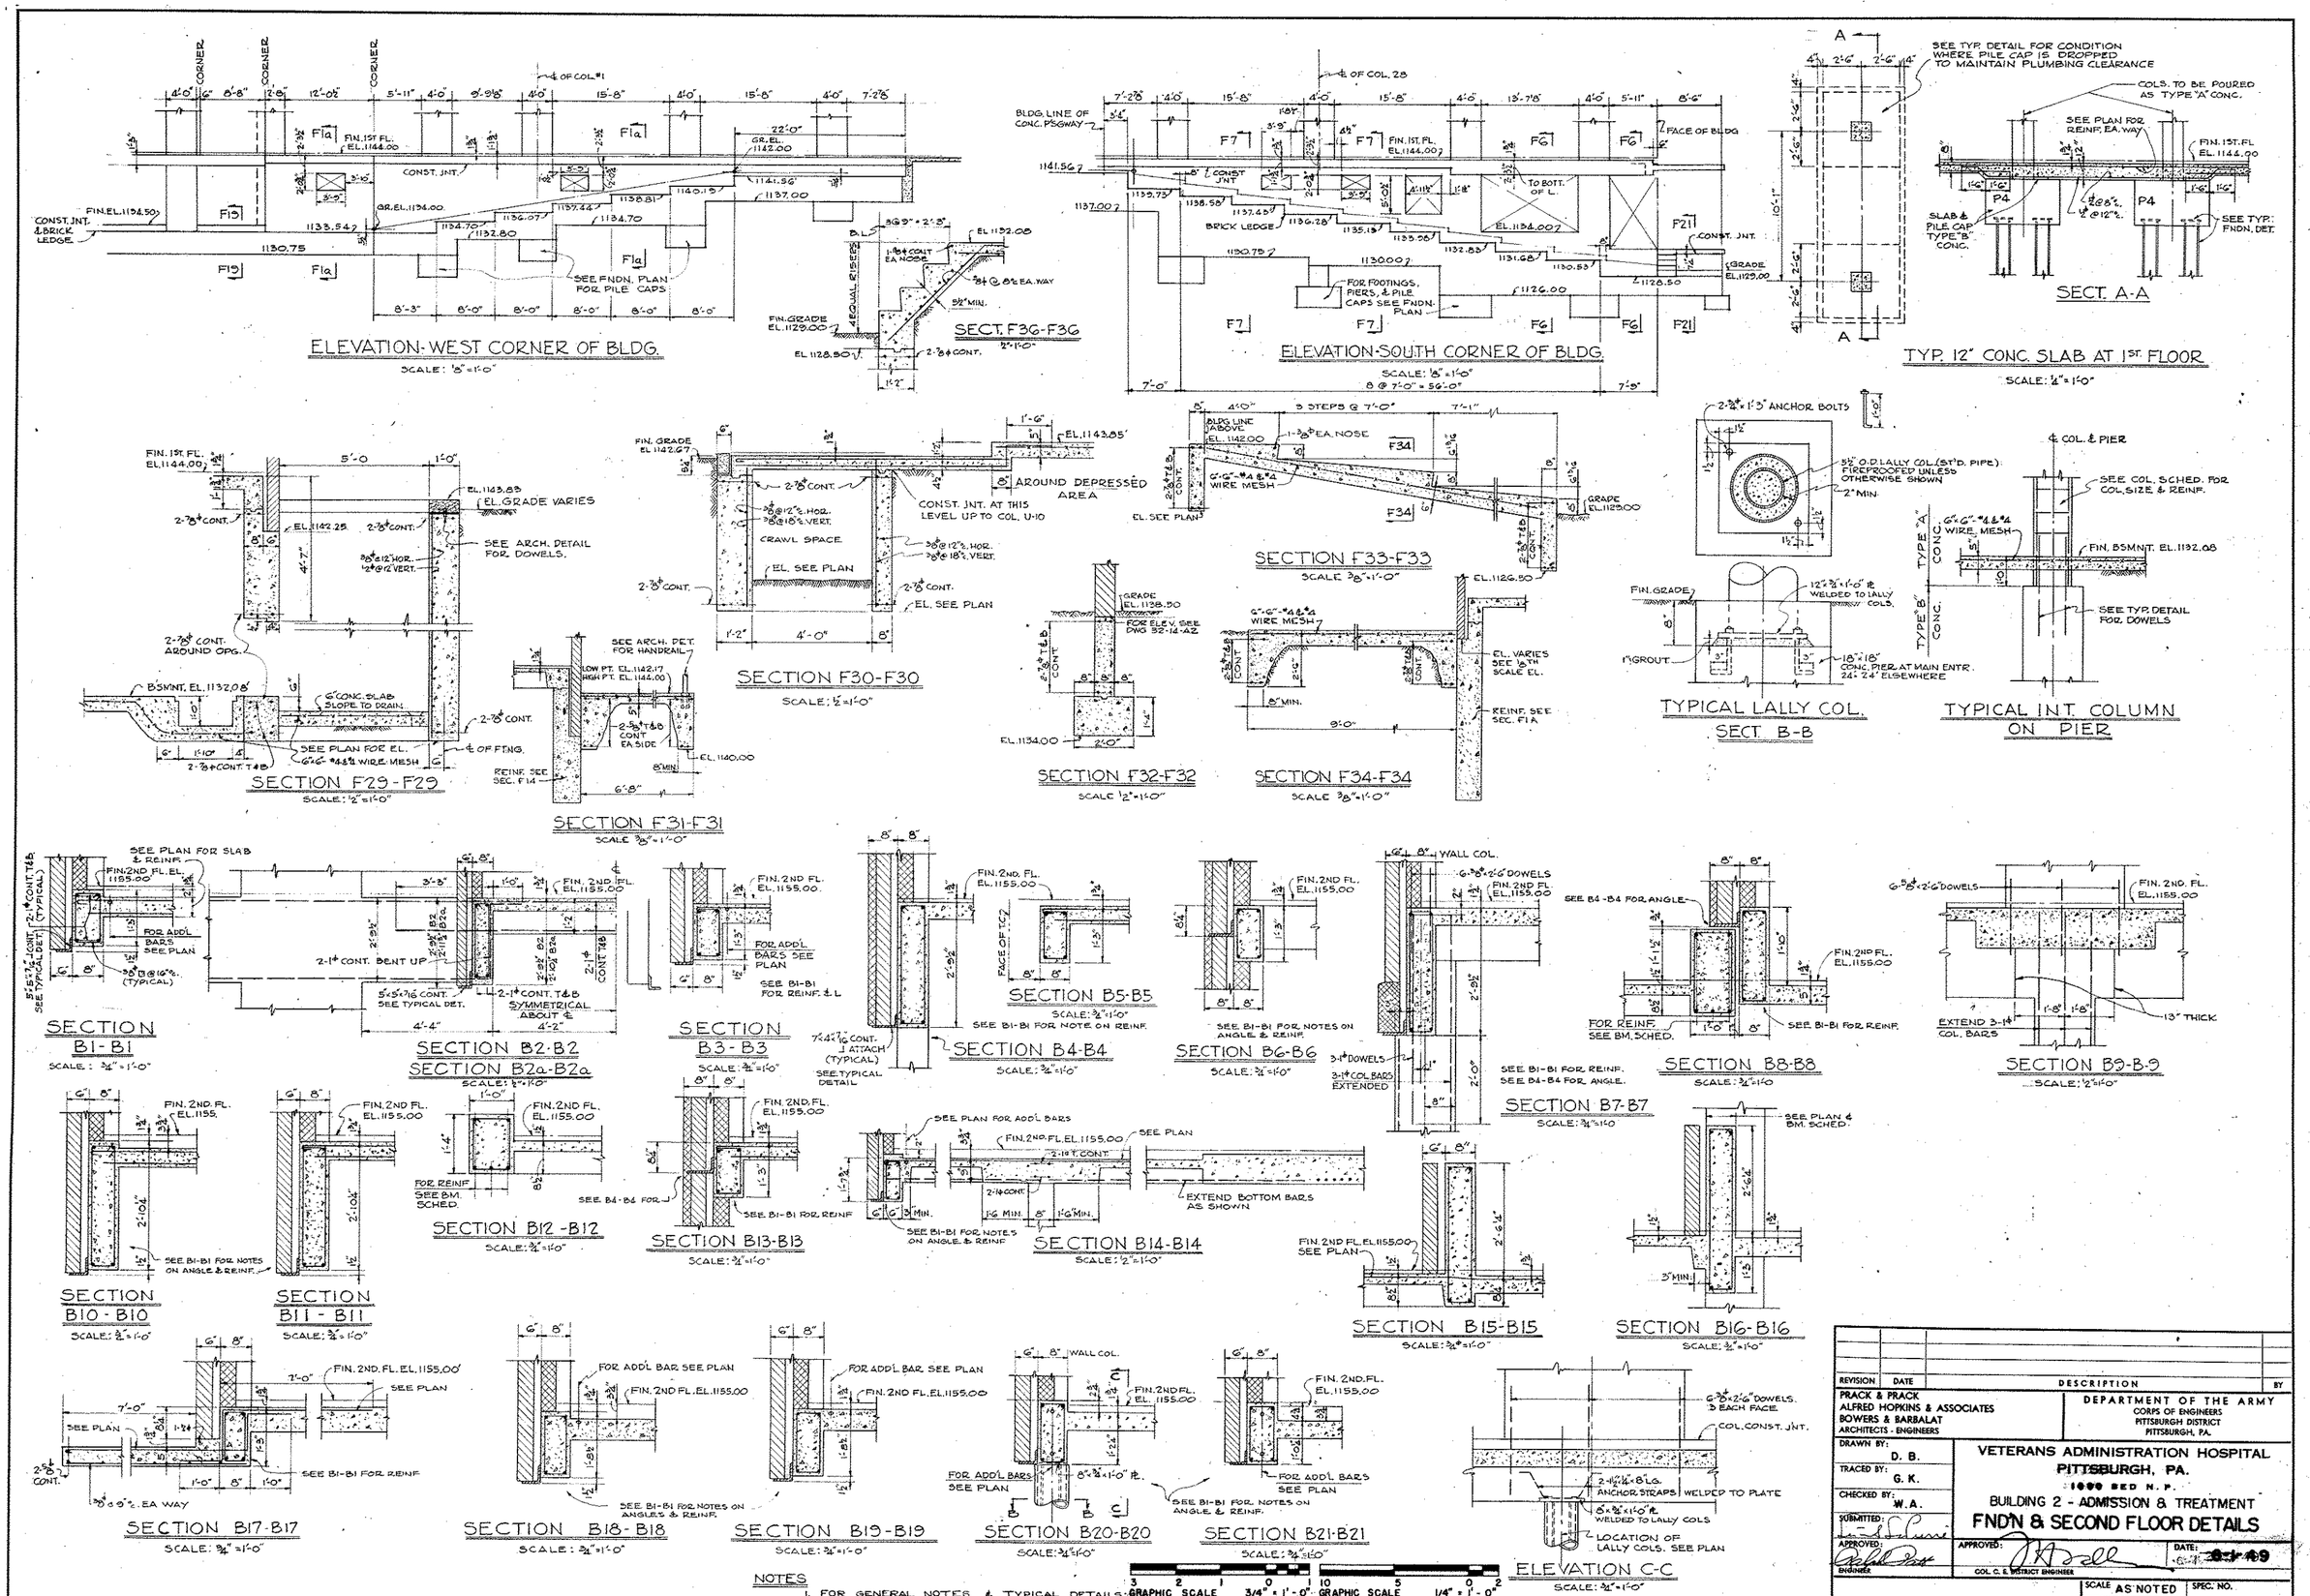
ELEVATION-WEST CORNER OF BLDG.
SCALE: 1/8"=1'-0"
SECT. F36-F36
ELEVATION-SOUTH CORNER OF BLDG.
SCALE: 1/8"=1'-0"
8 @ 7'-0" = 56'-0"
SEE TYP. DETAIL FOR CONDITION WHERE PILE CAP IS DROPPED TO MAINTAIN PLUMBING CLEARANCE
COLS. TO BE POURED AS TYPE "A" CONC.
SEE PLAN FOR REINF. EA. WAY
SLAB & PILE CAP TYPE "B" CONC.
SEE TYP. FNDN. DET.
SECT. A-A
TYP. 12" CONC. SLAB AT 1ST. FLOOR
SCALE: 1/2"=1'-0"
SECTION F29-F29
SCALE: 1/2"=1'-0"
SECTION F30-F30
SCALE: 1/2"=1'-0"
SECTION F31-F31
SCALE 3/8"=1'-0"
SECTION F32-F32
SCALE 1/2"=1'-0"
SECTION F33-F33
SCALE 3/8"=1'-0"
SECTION F34-F34
SCALE 3/8"=1'-0"
TYPICAL LALLY COL.
SECT. B-B
TYPICAL INT. COLUMN ON PIER
SECTION B1-B1
SCALE: 3/4"=1'-0"
SECTION B2-B2
SECTION B2a-B2a
SECTION B3-B3
SECTION B4-B4
SECTION B5-B5
SECTION B6-B6
SECTION B7-B7
SECTION B8-B8
SECTION B9-B9
SECTION B10-B10
SECTION B11-B11
SECTION B12-B12
SECTION B13-B13
SECTION B14-B14
SECTION B15-B15
SECTION B16-B16
SECTION B17-B17
SECTION B18-B18
SECTION B19-B19
SECTION B20-B20
SECTION B21-B21
ELEVATION C-C
SCALE: 3/4"=1'-0"
NOTES
1. FOR GENERAL NOTES & TYPICAL DETAILS SEE DRAWING NO'S. 40-02-52 & 40-02-53
2. FOR TYPICAL FOUNDATION DETAILS SEE DRAWING NO. 40-02-51
GRAPHIC SCALE 3/4" = 1'-0"
GRAPHIC SCALE 1/4" = 1'-0"
GRAPHIC SCALE 3/8" = 1'-0"
GRAPHIC SCALE 1/8" = 1'-0"
REVISION DATE DESCRIPTION BY
PRACK & PRACK
ALFRED HOPKINS & ASSOCIATES
BOWERS & BARBALAT
ARCHITECTS - ENGINEERS
DEPARTMENT OF THE ARMY
CORPS OF ENGINEERS
PITTSBURGH DISTRICT
PITTSBURGH, PA.
DRAWN BY: D. B.
TRACED BY: G. K.
CHECKED BY: W.A.
SUBMITTED:
APPROVED: ENGINEER
APPROVED: COL. C. E. DISTRICT ENGINEER
DATE: 6-27-49
VETERANS ADMINISTRATION HOSPITAL
PITTSBURGH, PA.
BUILDING 2 - ADMISSION & TREATMENT
FND'N & SECOND FLOOR DETAILS
V.A. PROJECT NO. 2447
SCALE AS NOTED
SPEC. NO.
DRAWING NUMBER
SHEET OF 32-14-S9