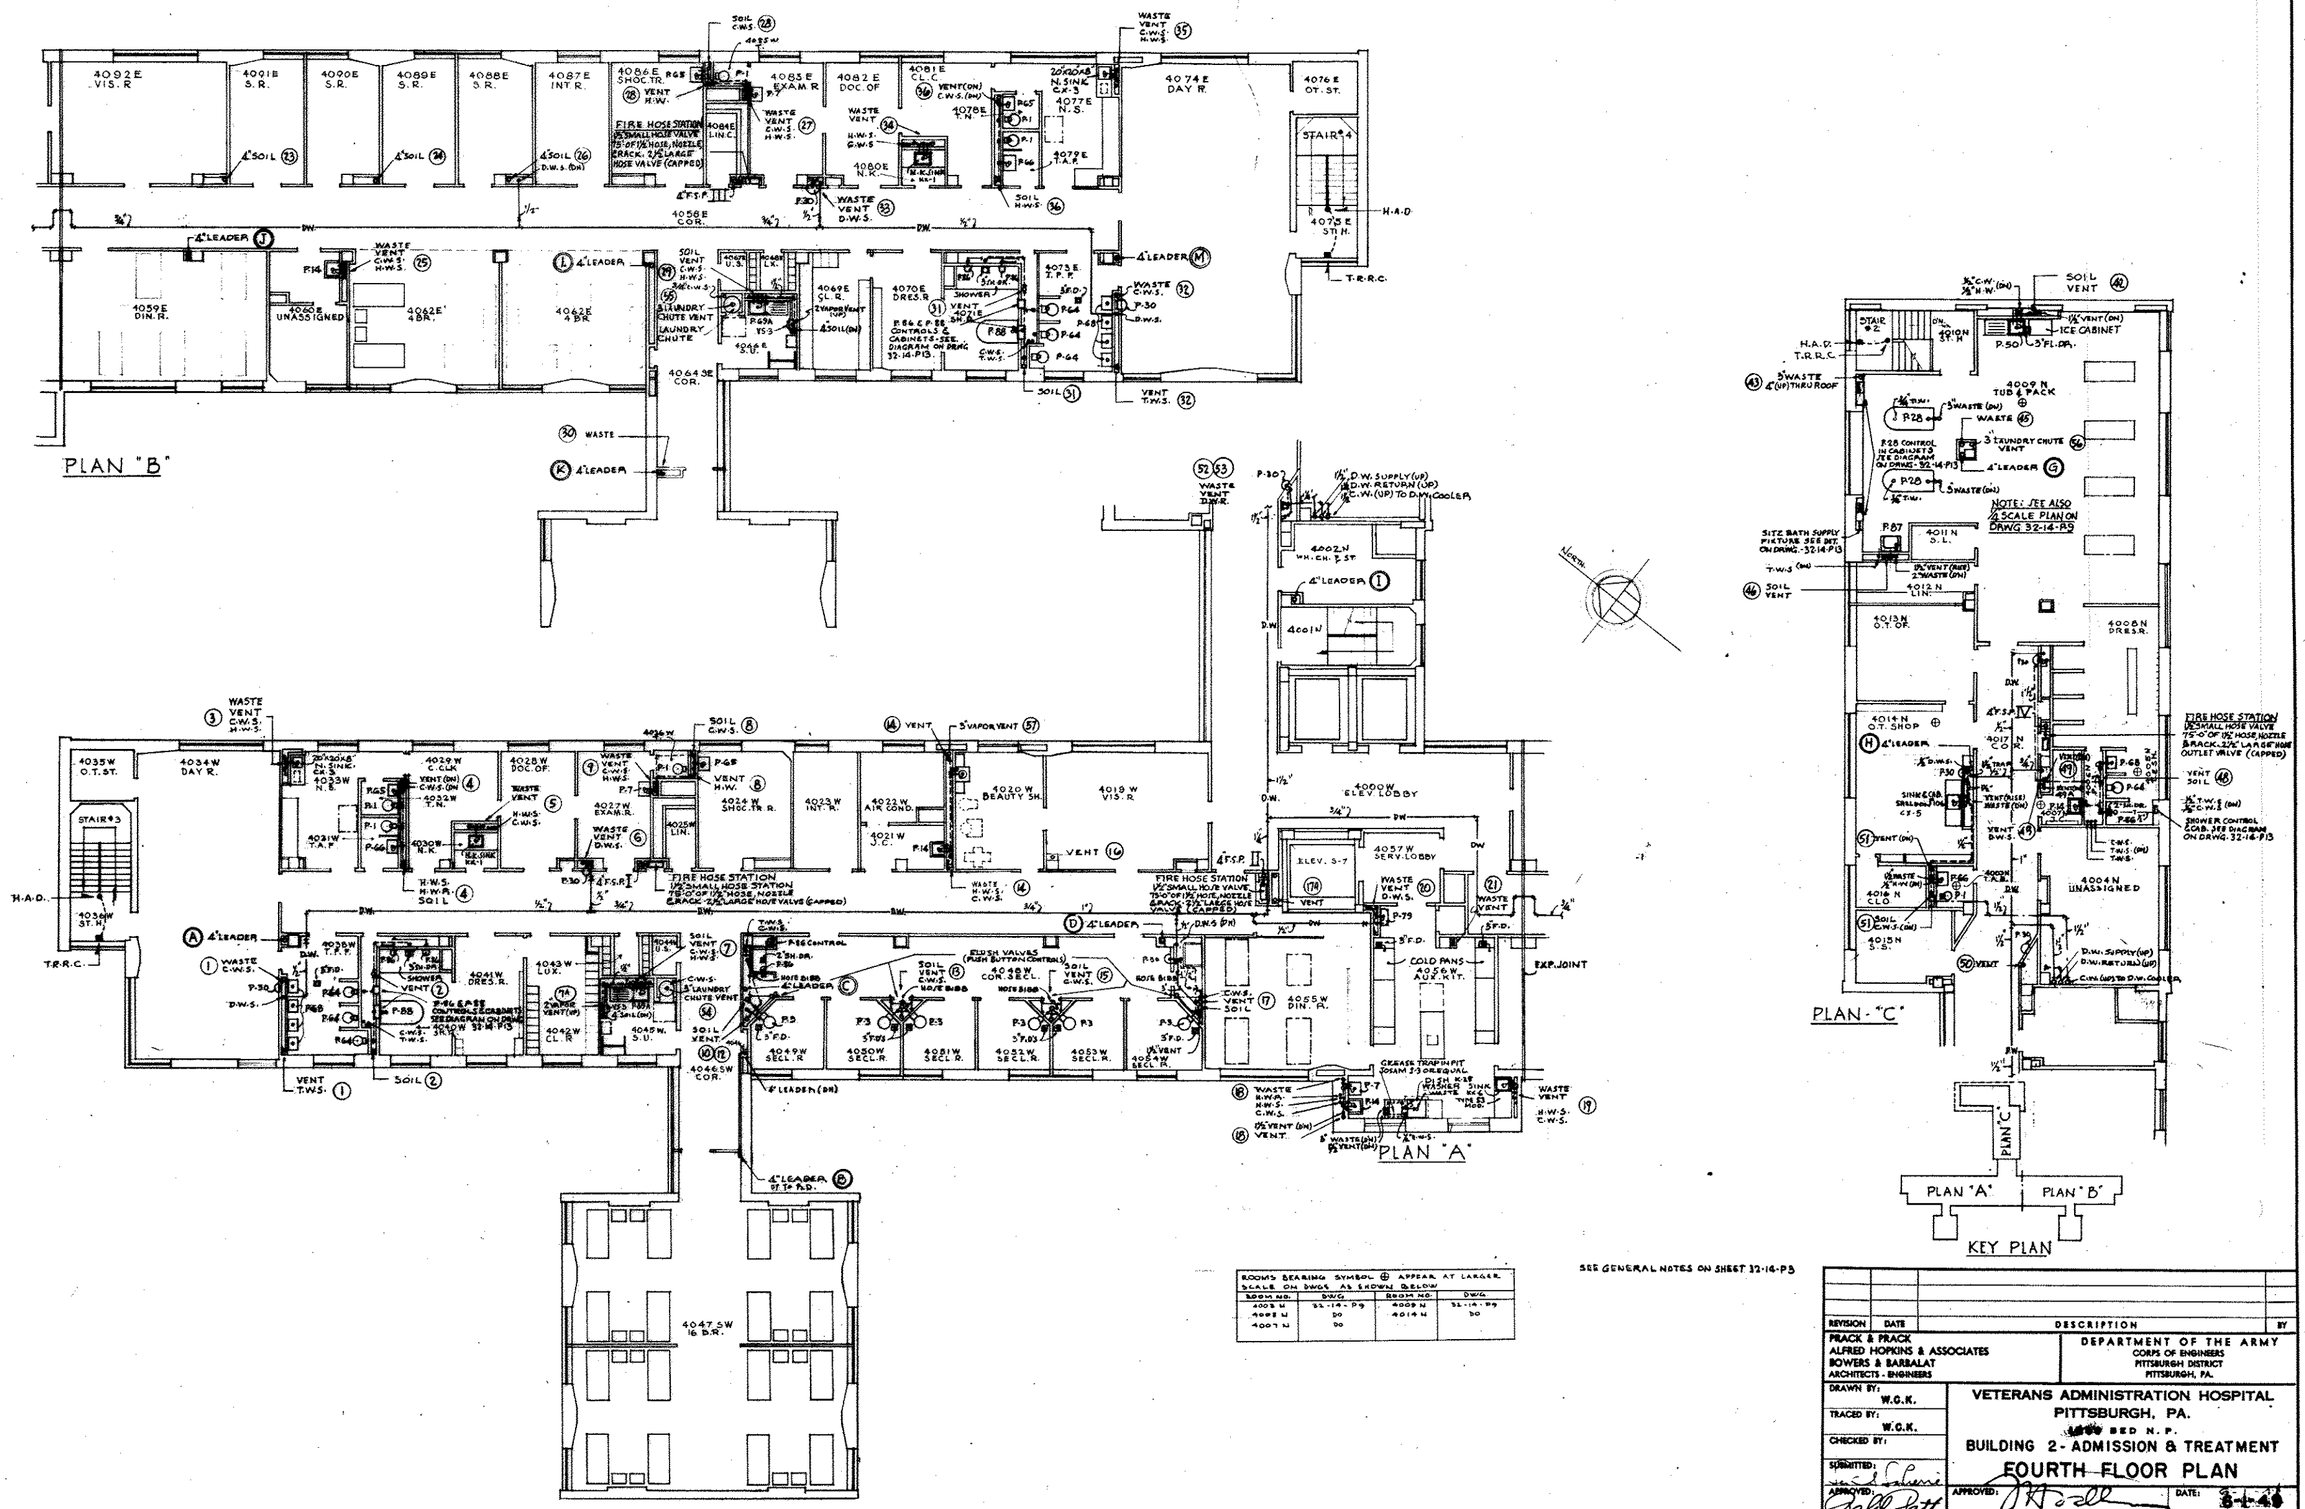

ROOMS BEARING SYMBOL ⊕ APPEAR AT LARGER SCALE ON DWGS AS SHOWN BELOW			
ROOM NO.	DWG	ROOM NO.	DWG
4003 N	32-14-P9	4009 N	32-14-P9
4005 N	DO	4014 N	DO
4007 N	DO		

REVISION	DATE	DESCRIPTION	BY

PRACK & PRACK
ALFRED HOPKINS & ASSOCIATES
BOWERS & BARBALAT
ARCHITECTS - ENGINEERS

DEPARTMENT OF THE ARMY
CORPS OF ENGINEERS
PITTSBURGH DISTRICT
PITTSBURGH, PA.

DRAWN BY: W.C.K.
TRACED BY: W.C.K.
CHECKED BY:
SUBMITTED:
APPROVED:
ENGINEER

VETERANS ADMINISTRATION HOSPITAL
PITTSBURGH, PA.
[redacted] BED N.P.
BUILDING 2 - ADMISSION & TREATMENT
FOURTH FLOOR PLAN

APPROVED: [signature] DATE: 8-1-49
COL. C. E. DISTRICT ENGINEER

V.A. PROJECT NO. 2447

SCALE 1/8" = 1'-0" SPEC. NO.
DRAWING NUMBER
SHEET OF 32-14-P6