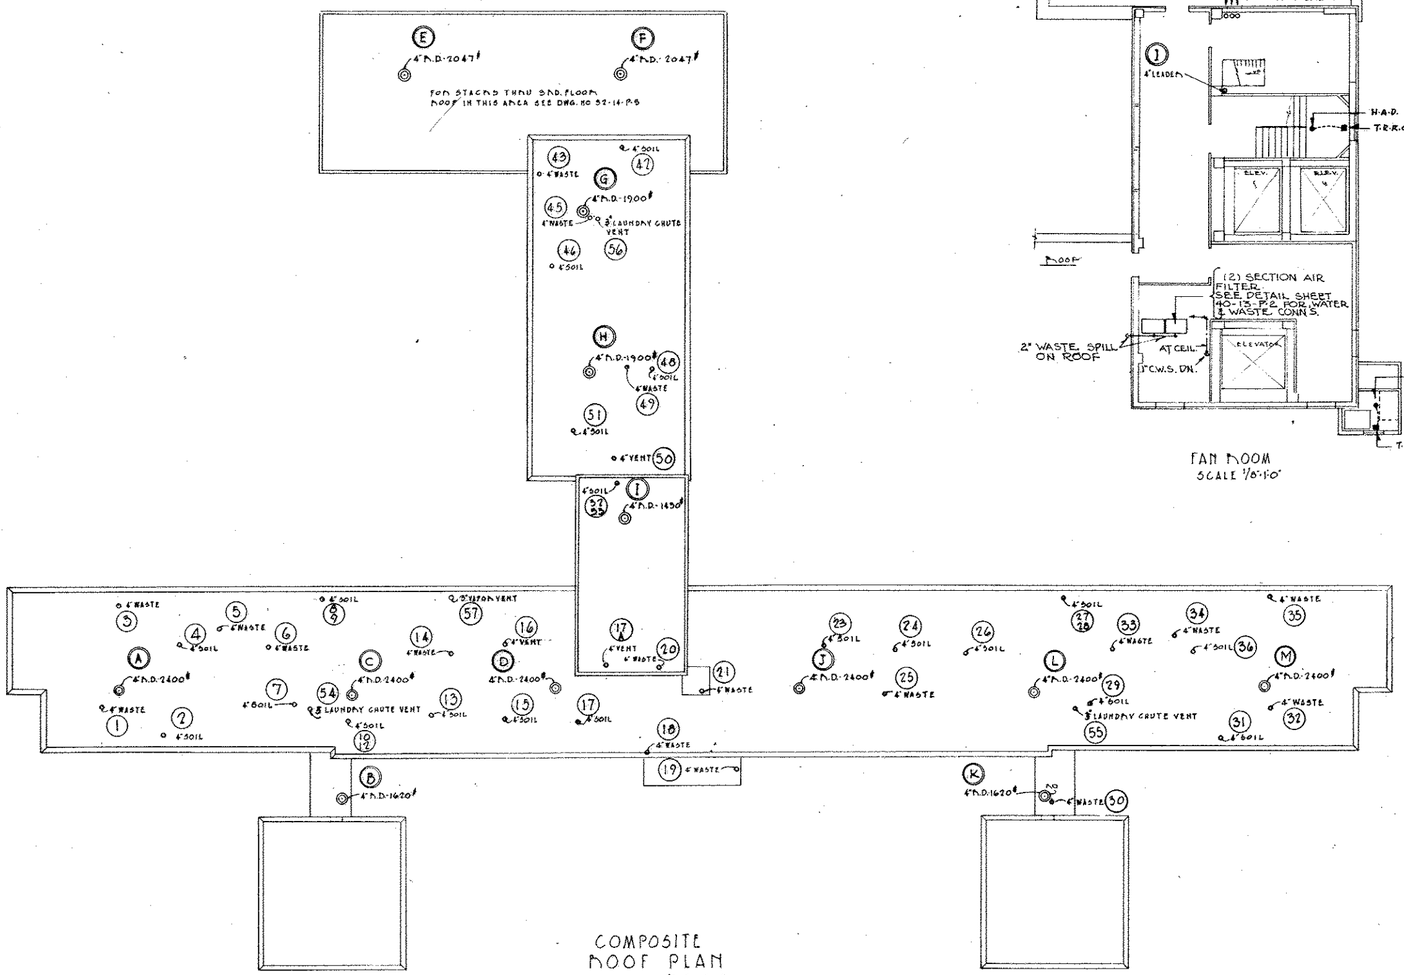

COMPOSITE ROOF PLAN
SCALE 1/16"=1'-0"

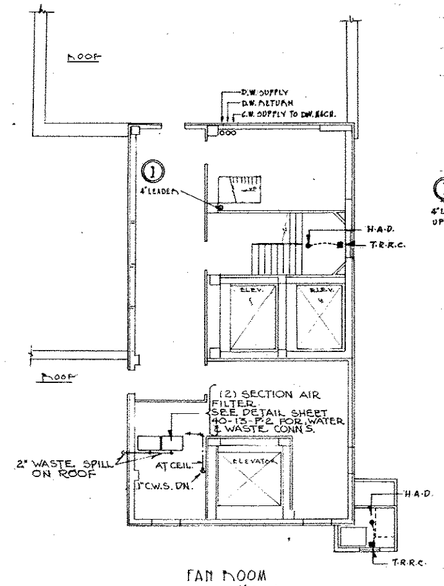

FAN ROOM
SCALE 1/16"=1'-0"

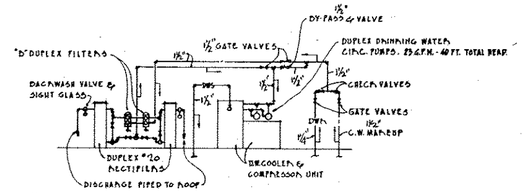

D.W. COOLER, RECTIFIER & FILTER PIPING CONNECTION DIAGRAM
NO SCALE

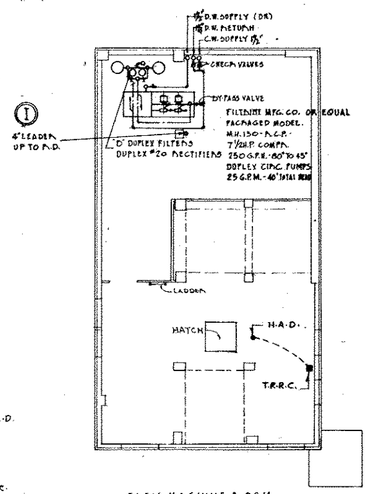

ELEV. MACHINE ROOM
SCALE 1/8"=1'-0"

GRAPHIC SCALE 1/16"=1'-0"

GRAPHIC SCALE 1/8"=1'-0"

REVISION	DATE	DESCRIPTION	BY

PRACK & PRACK
ALFRED HOPKINS & ASSOCIATES
BOWERS & BARBALAT
ARCHITECTS - ENGINEERS

DEPARTMENT OF THE ARMY
CORPS OF ENGINEERS
PITTSBURGH DISTRICT
PITTSBURGH, PA.

DRAWN BY: W.C.K.
TRACED BY: W.C.K.
CHECKED BY:
SUBMITTED:
APPROVED: ENGINEER

VETERANS ADMINISTRATION HOSPITAL
PITTSBURGH, PA.
[redacted]ED N.P.
BUILDING 2 - ADMISSION & TREATMENT
ROOF PLAN

APPROVED: COL. C. DISTRICT ENGINEER
DATE: [redacted]

V.A. PROJECT NO. 2447

SCALE 1/8"=1'-0"
SPEC. NO.
DRAWING NUMBER
SHEET OF 32-14-P7