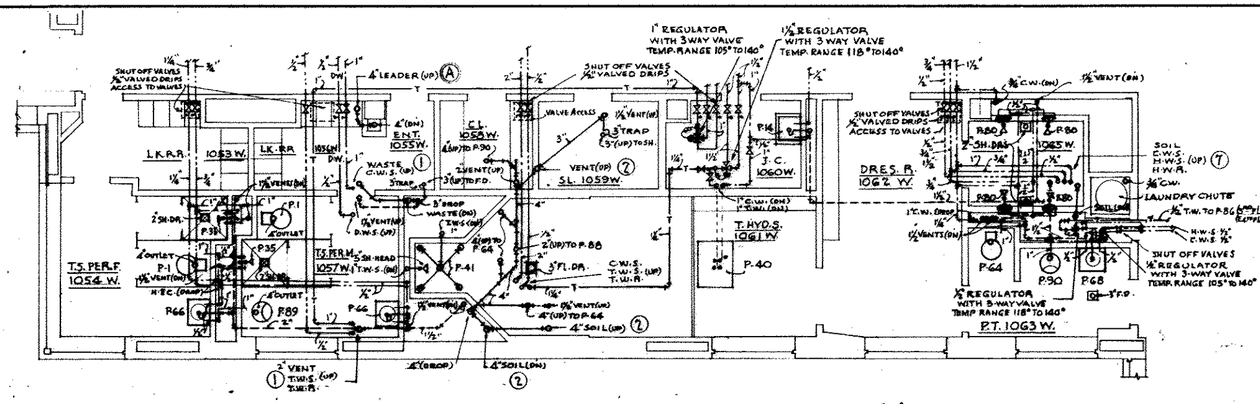

PART PLAN OF FIRST FLOOR - PLAN "A"
PLUMBING
SCALE ¼" = 1'-0"

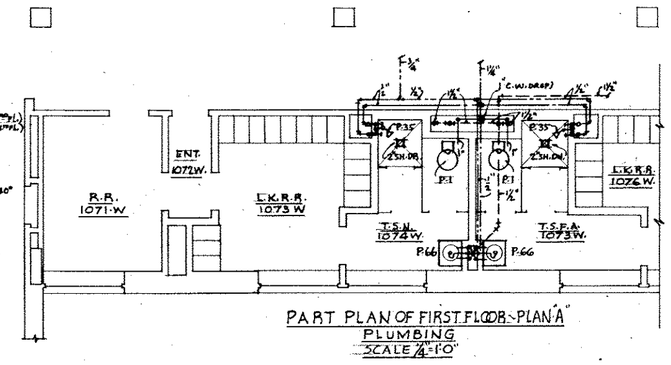

PART PLAN OF FIRST FLOOR - PLAN "A"
PLUMBING
SCALE ¼" = 1'-0"

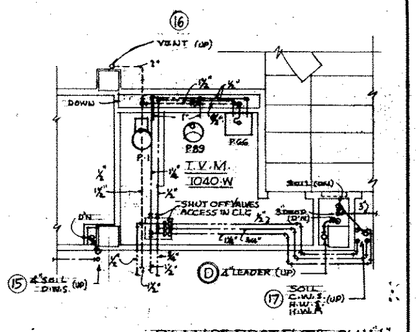

PLAN OF FIRST FLOOR - PLAN "A"
PLUMBING
SCALE ¼" = 1'-0"

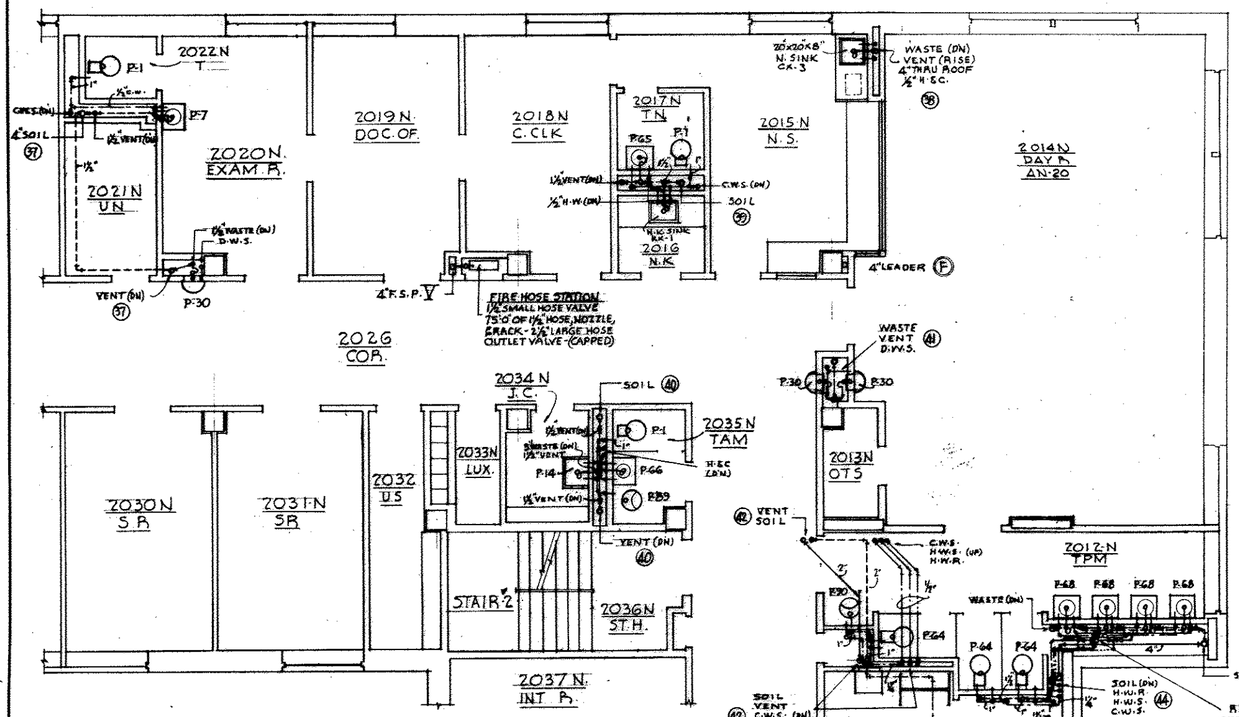

PART PLAN OF SECOND FLOOR - PLAN "C"
PLUMBING
SCALE ¼" = 1'-0"

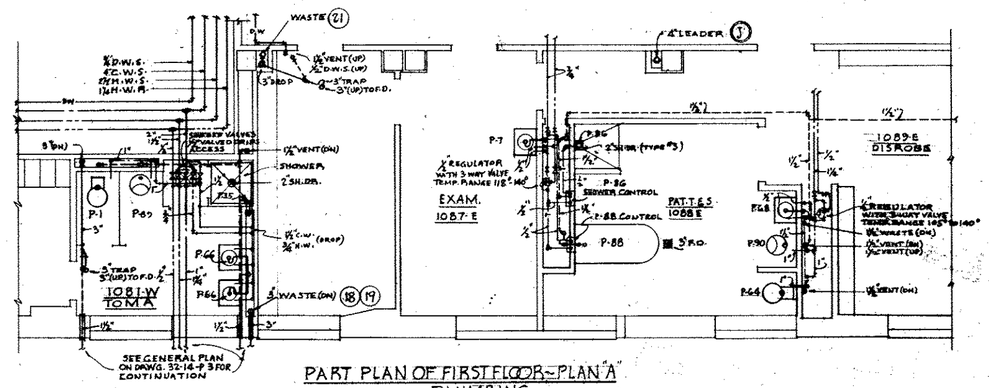

PART PLAN OF FIRST FLOOR - PLAN "A"
PLUMBING
SCALE ¼" = 1'-0"

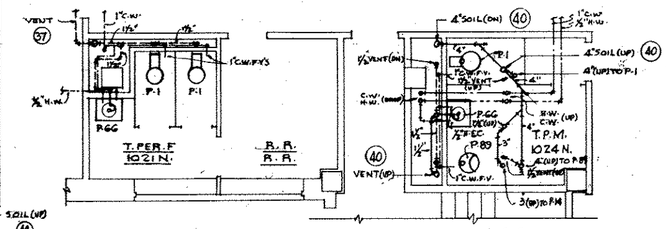

PART PLANS OF FIRST FLOOR - PLAN "C"
PLUMBING
SCALE ¼" = 1'-0"

SEE GENERAL NOTES ON SHEET 32-14-P3

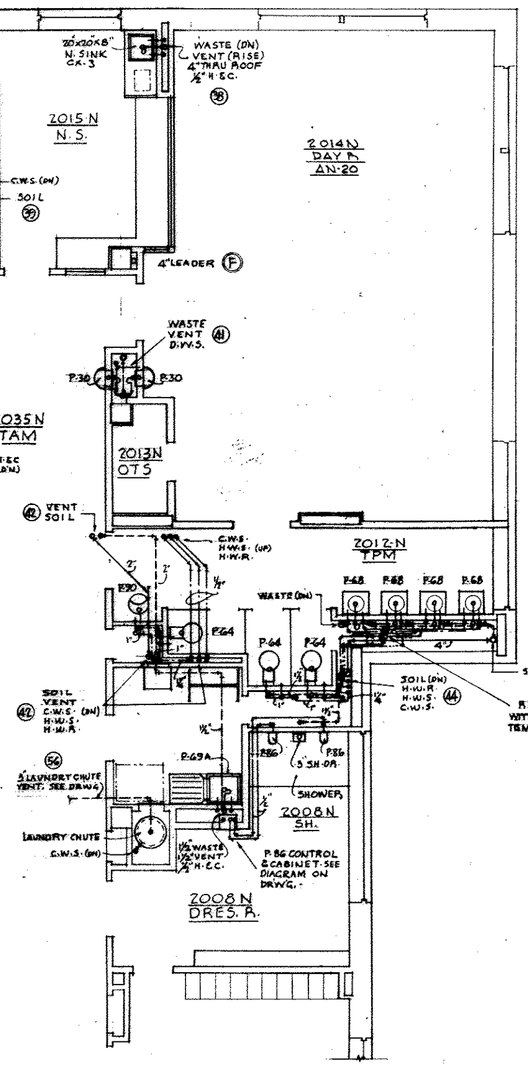

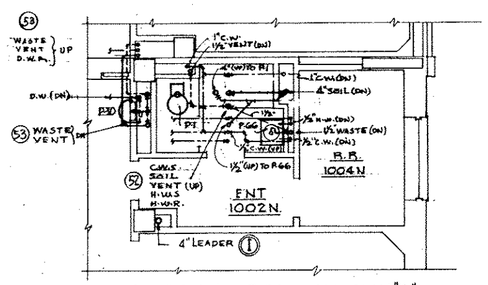

PART PLAN OF FIRST FLOOR - PLAN "A"
PLUMBING
SCALE ¼" = 1'-0"

GRAPHIC SCALE 10 5 0 5 10 1/4" = 1'-0"

REVISION	DATE	DESCRIPTION	BY

PRACK & PRACK
ALFRED HOPKINS & ASSOCIATES
BOWERS & BARBALAT
ARCHITECTS - ENGINEERS

DEPARTMENT OF THE ARMY
CORPS OF ENGINEERS
PITTSBURGH DISTRICT
PITTSBURGH, PA.

DRAWN BY: W.C.K.
TRACED BY: W.C.K.
CHECKED BY:
SUBMITTED:
APPROVED: ENGINEER
APPROVED: COL. C. DISTRICT ENGINEER
DATE: [redacted]

VETERANS ADMINISTRATION HOSPITAL
PITTSBURGH, PA.
[redacted] BED N. P.
BUILDING 2 - ADMISSION & TREATMENT
DETAILS

V.A. PROJECT NO. 2447

SCALE 1/4" = 1'-0" SPEC. NO.
DRAWING NUMBER
SHEET OF 32-14-P8