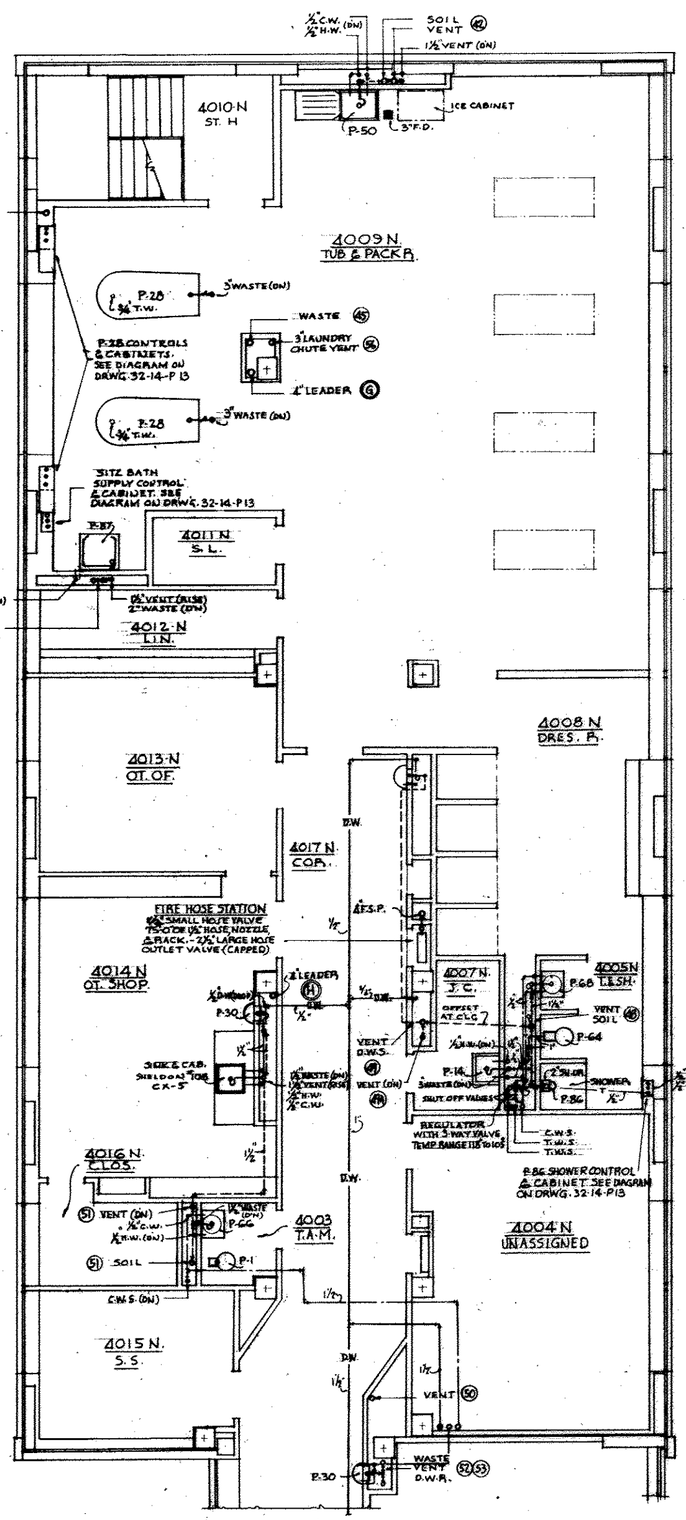

PART PLAN OF FOURTH FLOOR - PLAN "C"
PLUMBING
SCALE ¼" = 1'-0"

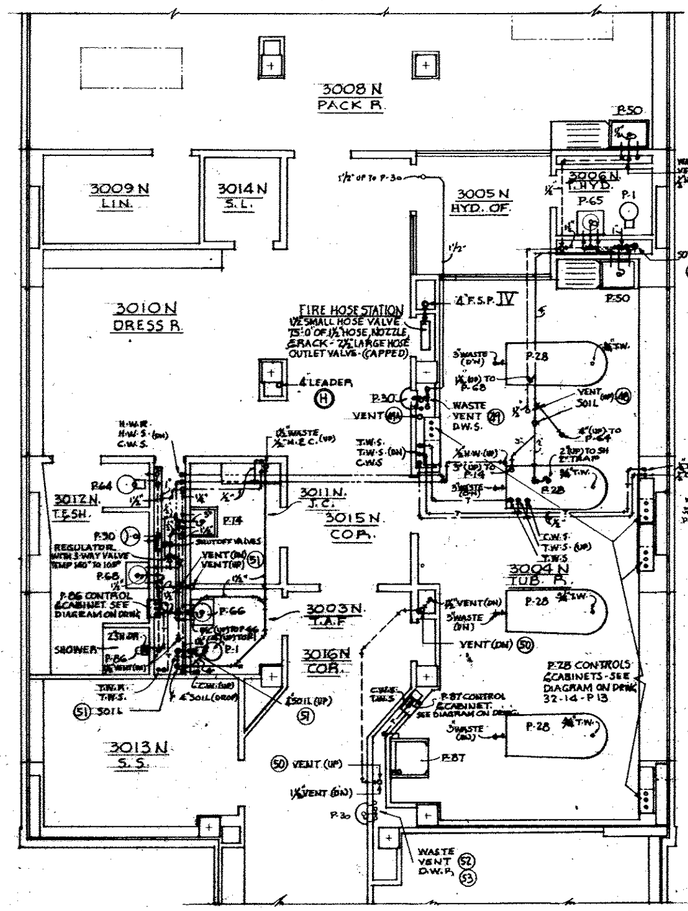

PART PLAN OF THIRD FLOOR - PLAN "C"
PLUMBING
SCALE ¼" = 1'-0"

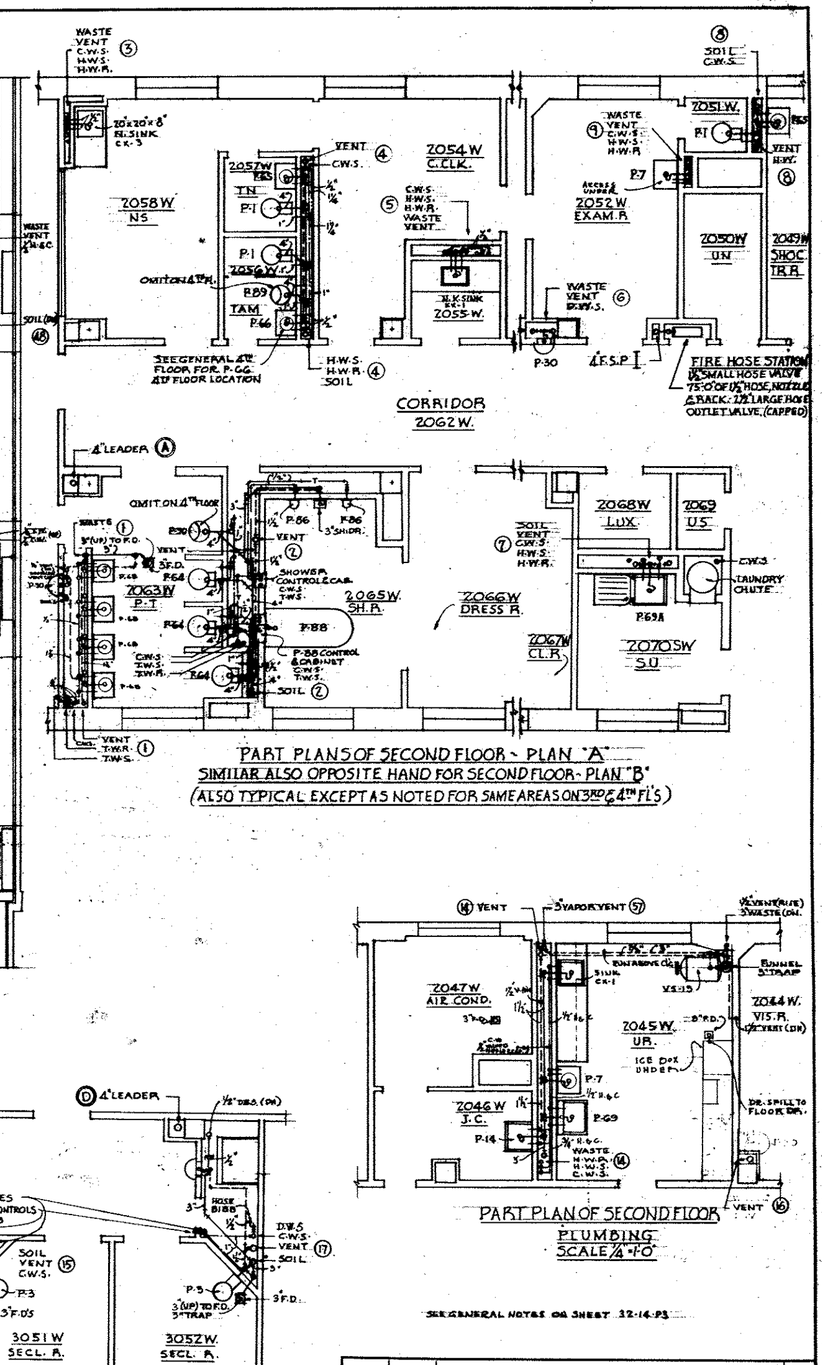

PART PLANS OF SECOND FLOOR - PLAN "A"
SIMILAR ALSO OPPOSITE HAND FOR SECOND FLOOR - PLAN "B"
(ALSO TYPICAL EXCEPT AS NOTED FOR SAME AREAS ON 3RD & 4TH FL'S)

PART PLAN OF SECOND FLOOR
PLUMBING
SCALE ¼" = 1'-0"

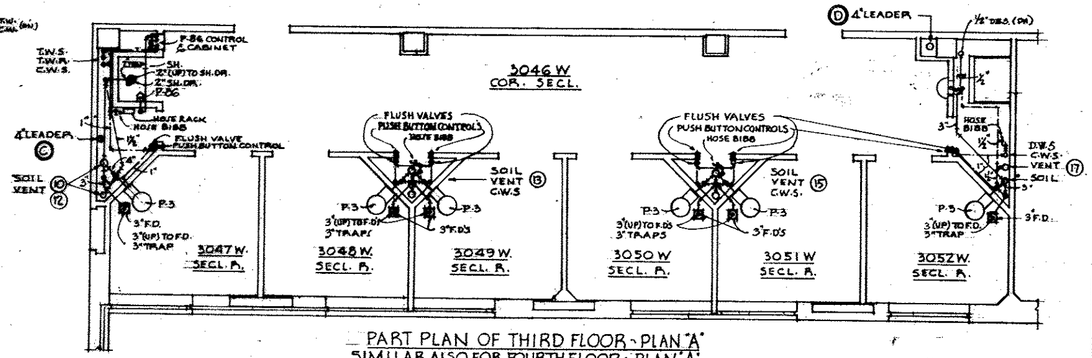

PART PLAN OF THIRD FLOOR - PLAN "A"
SIMILAR ALSO FOR FOURTH FLOOR - PLAN "A"
PLUMBING
SCALE ¼" = 1'-0"

SEE GENERAL NOTES ON SHEET 32-14-P3

REVISION	DATE	DESCRIPTION	BY

PRACK & PRACK
ALFRED HOPKINS & ASSOCIATES
BOWERS & BARBALAT
ARCHITECTS - ENGINEERS

DEPARTMENT OF THE ARMY
CORPS OF ENGINEERS
PITTSBURGH DISTRICT
PITTSBURGH, PA.

DRAWN BY: W.C.K.
TRACED BY: W.C.K.
CHECKED BY:
SUBMITTED:
APPROVED: ENGINEER
APPROVED: COL. C. DISTRICT ENGINEER
DATE: [redacted]

VETERANS ADMINISTRATION HOSPITAL
PITTSBURGH, PA.
[redacted] N.P.
BUILDING 2 - ADMISSION & TREATMENT
DETAILS

V.A. PROJECT NO. 2447

SCALE 1/4" = 1'-0" SPEC. NO.
DRAWING NUMBER
SHEET OF 32-14-P9