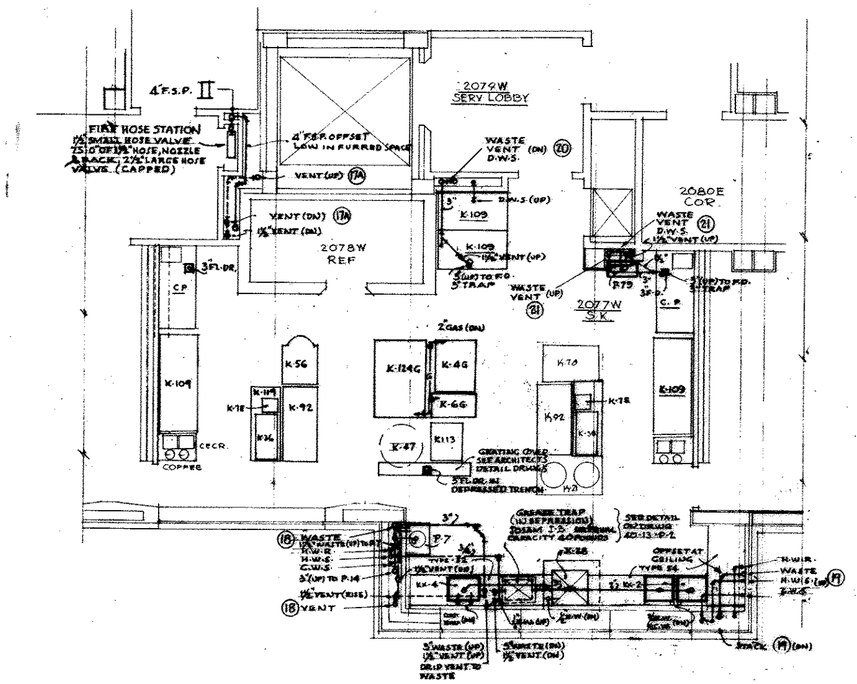

PART PLAN OF SECOND FLOOR - PLAN "A"
PLUMBING
SCALE ¼" = 1'-0"

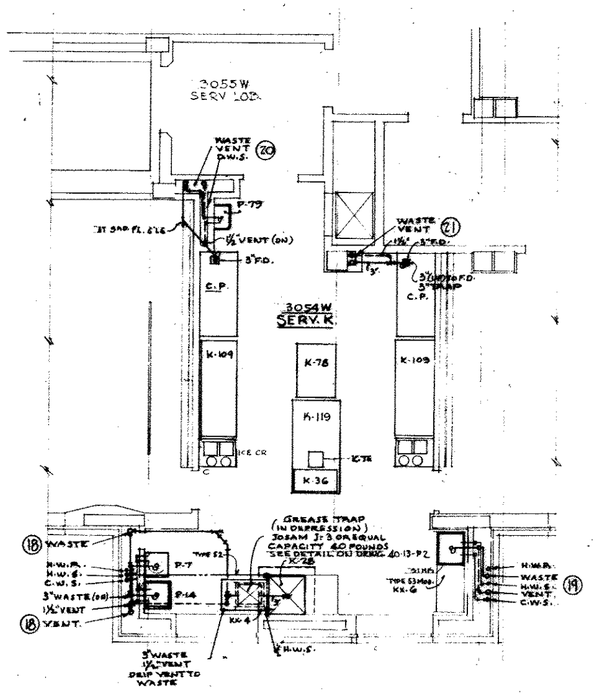

PART PLAN OF THIRD FLOOR - PLAN "A"
FIXTURES, EQUIPMENT & ROUGHING AS SHOWN
SIMILAR FOR FOURTH FLOOR
PLUMBING
SCALE ¼" = 1'-0"

10 5 0
GRAPHIC SCALE 1/4" = 1'-0"

REVISION	DATE	DESCRIPTION	BY

PRACK & PRACK
ALFRED HOPKINS & ASSOCIATES
BOWERS & BARBALAT
ARCHITECTS - ENGINEERS

DEPARTMENT OF THE ARMY
CORPS OF ENGINEERS
PITTSBURGH DISTRICT
PITTSBURGH, PA.

DRAWN BY: W.G.K.
TRACED BY: W.G.K.
CHECKED BY:
SUBMITTED:
APPROVED: ENGINEER
APPROVED: COL. C.E. DISTRICT ENGINEER
DATE: [redacted]

VETERANS ADMINISTRATION HOSPITAL.
PITTSBURGH, PA.
[redacted]ED N. P.
BUILDING 2[redacted]MISSION & TREATMENT
DETAILS

V.A. PROJECT NO. 2447

SCALE 1/4" = 1'-0"
SPEC. NO.
DRAWING NUMBER
SHEET OF 32-14-P10