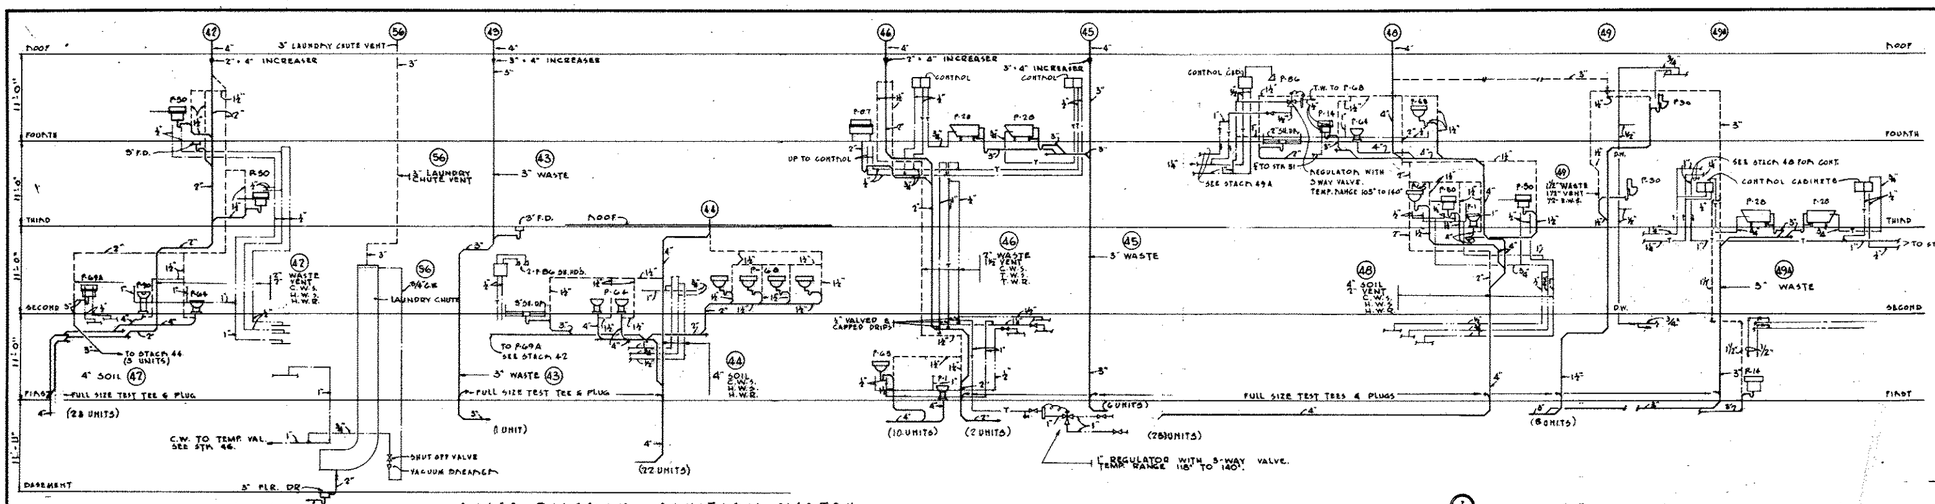

RISER DIAGRAM · SANITARY SYSTEM
NO SCALE

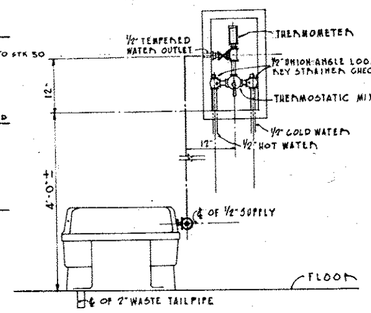

DIAGRAM FOR P-87
AND CONTROL
NO SCALE

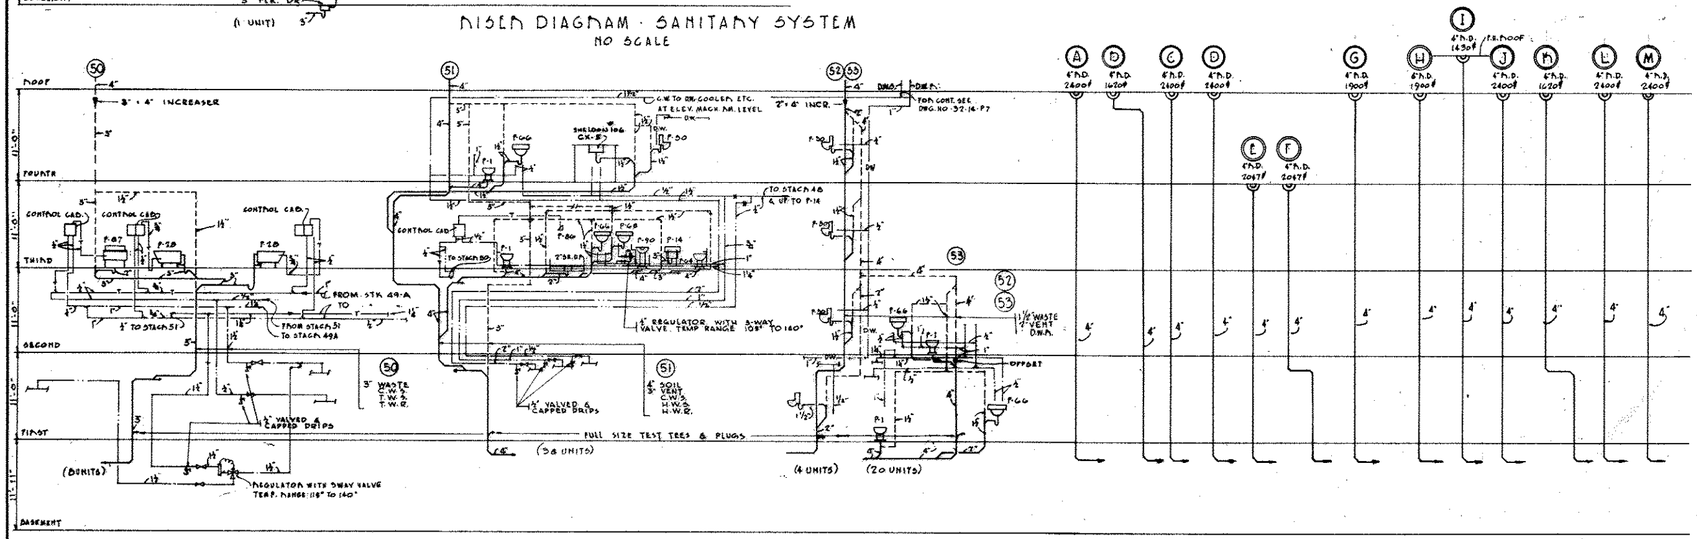

RISER DIAGRAM · SANITARY SYSTEM
NO SCALE

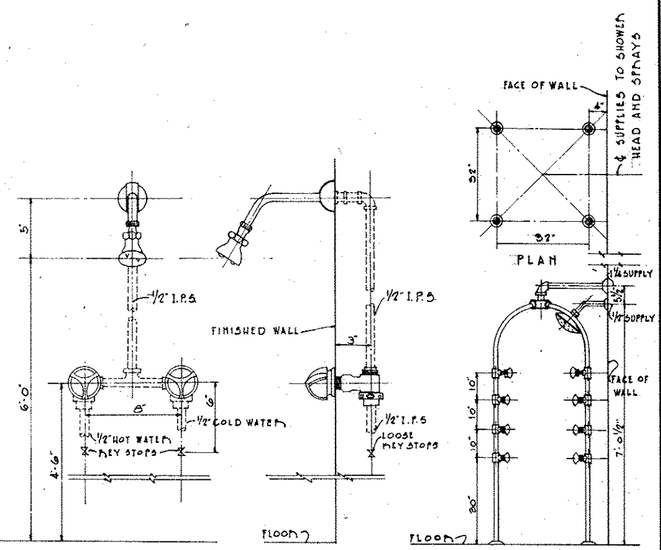

DIAGRAM FOR P-35
AND SHOWER CONTROL
NO SCALE

DETAIL OF P-41
HYDROTHERAPEUTIC SHOWER
NO SCALE

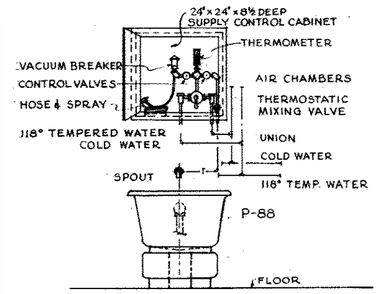

PART DIAGRAM SHOWING
PATIENTS TUB ROOM CONTROL
CABINET, MIXING VALVE & PIPING
NO SCALE

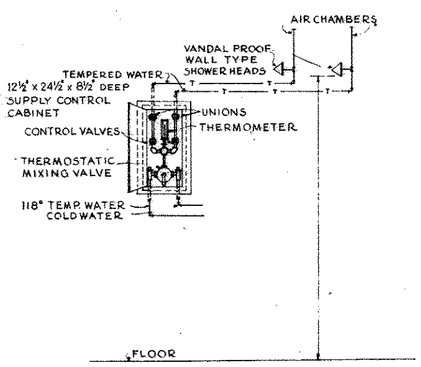

PART DIAGRAM SHOWING
PATIENTS ROOM SHOWER
CONTROL CABINET, MIX. VALVE & PIPING
NO SCALE

RISER DIAGRAM · STORM SYSTEM
NO SCALE

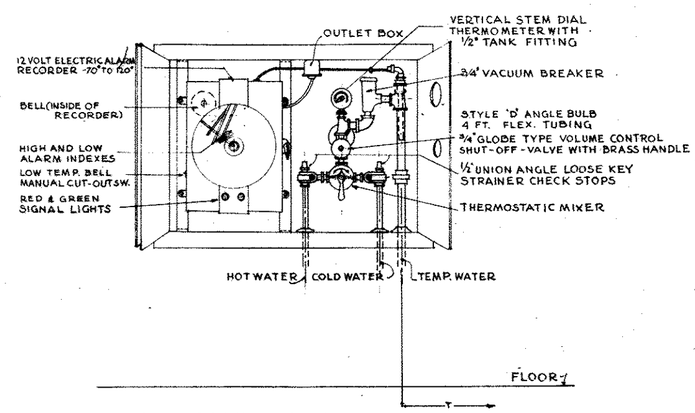

PART DIAGRAM SHOWING
CONTINIOUS FLOW BATH
CABINET SUPPLY FIXTURE
NO SCALE

REVISION	DATE	DESCRIPTION	BY

PRACK & PRACK
ALFRED HOPKINS & ASSOCIATES
BOWERS & BARBALAT
ARCHITECTS - ENGINEERS

DEPARTMENT OF THE ARMY
CORPS OF ENGINEERS
PITTSBURGH DISTRICT
PITTSBURGH, PA.

DRAWN BY: W.G.K.
TRACED BY: W.G.K.
CHECKED BY:
SUBMITTED:
APPROVED: ENGINEER
APPROVED: COL. C. E. DISTRICT ENGINEER
DATE: 6-1-49

VETERANS ADMINISTRATION HOSPITAL
PITTSBURGH, PA.
BED N. P.
BUILDING 2 - ADMISSION & TREATMENT
RISER DIAGRAM

V.A. PROJECT NO. 2447

SCALE AS NOTED
SPEC. NO.
DRAWING NUMBER
SHEET OF 32-14-P13