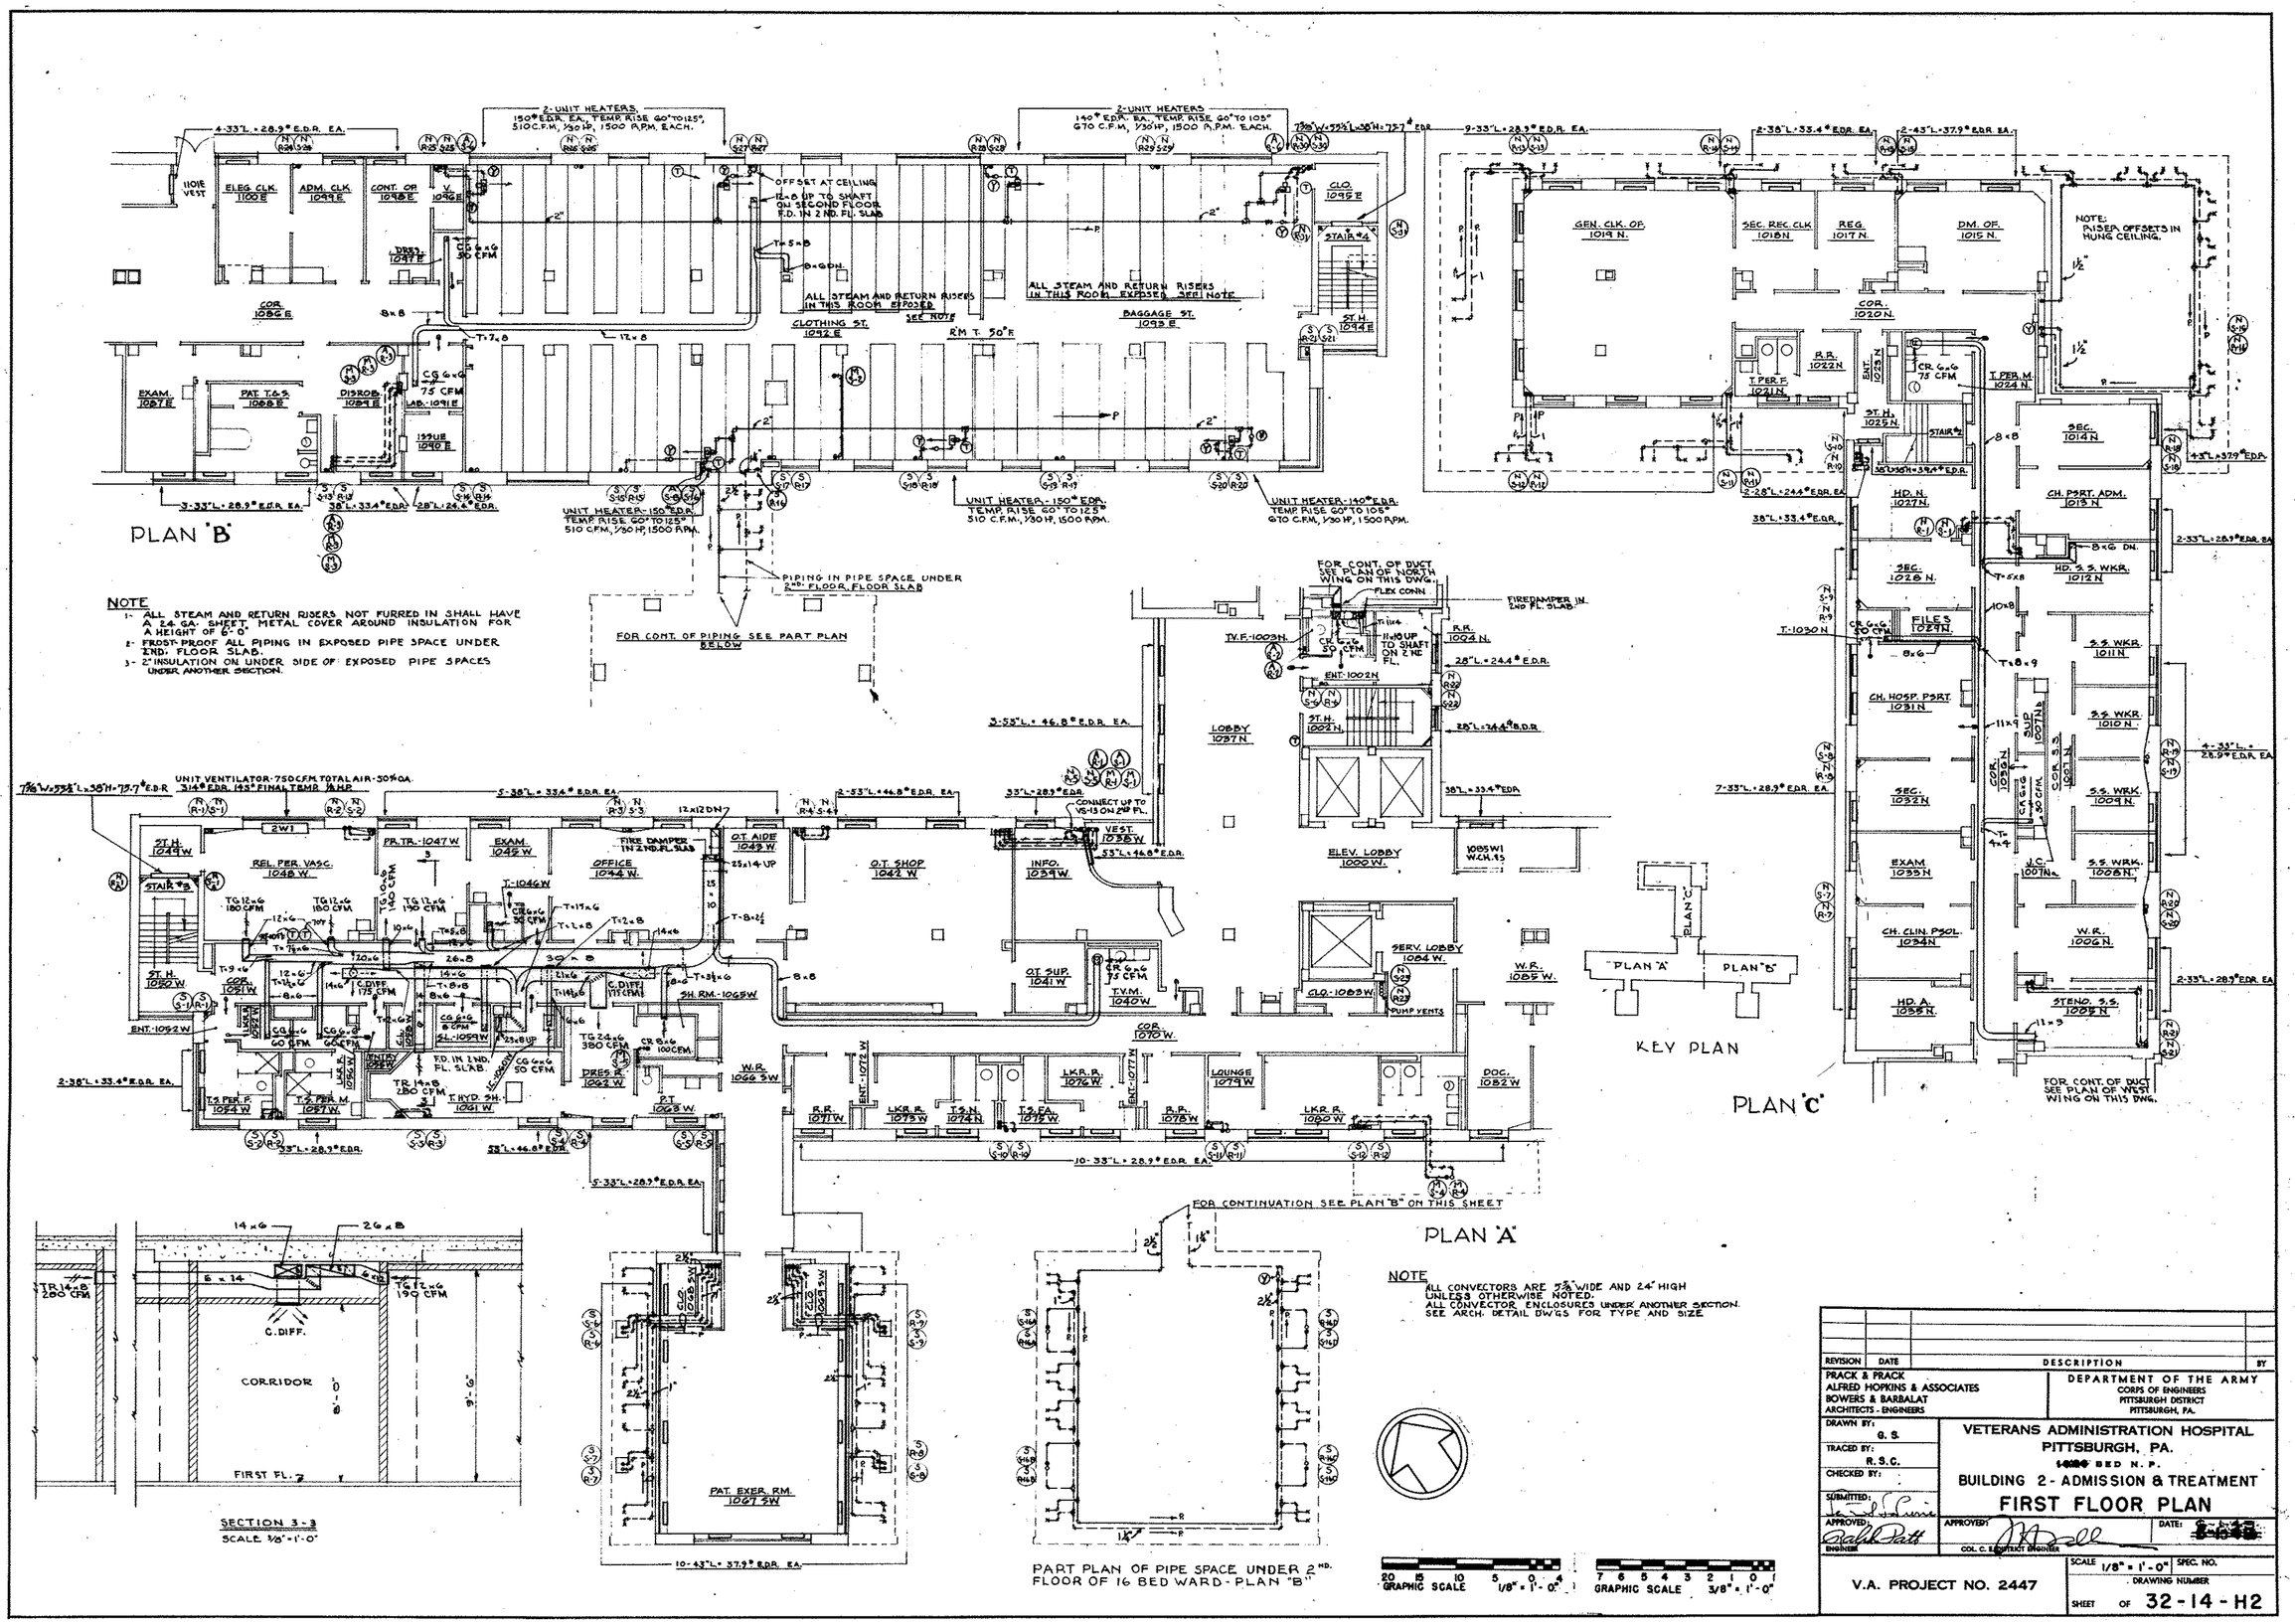
PLAN 'B'
PLAN 'A'
PLAN 'C'
KEY PLAN
NOTE
1- ALL STEAM AND RETURN RISERS NOT FURRED IN SHALL HAVE A 24 GA. SHEET METAL COVER AROUND INSULATION FOR A HEIGHT OF 6'-0"
2- FROST-PROOF ALL PIPING IN EXPOSED PIPE SPACE UNDER 2ND. FLOOR SLAB.
3- 2" INSULATION ON UNDER SIDE OF EXPOSED PIPE SPACES UNDER ANOTHER SECTION.
2-UNIT HEATERS 150# E.D.R. EA., TEMP RISE 60° TO 125°, 510 C.F.M., 1/30 HP, 1500 R.P.M. EACH.
2-UNIT HEATERS 140# E.D.R. EA., TEMP RISE 60° TO 105° 670 C.F.M., 1/30 HP, 1500 R.P.M. EACH.
ALL STEAM AND RETURN RISERS IN THIS ROOM EXPOSED. SEE NOTE
UNIT HEATER-150# E.D.R. TEMP RISE 60° TO 125° 510 C.F.M., 1/30 HP, 1500 R.P.M.
UNIT HEATER-140# E.D.R. TEMP RISE 60° TO 105° 670 C.F.M., 1/30 HP, 1500 R.P.M.
PIPING IN PIPE SPACE UNDER 2ND. FLOOR, FLOOR SLAB
FOR CONT. OF PIPING SEE PART PLAN BELOW
FOR CONT. OF DUCT SEE PLAN OF NORTH WING ON THIS DWG.
FOR CONTINUATION SEE PLAN 'B' ON THIS SHEET
SECTION 3-3
SCALE 3/8" = 1'-0"
PART PLAN OF PIPE SPACE UNDER 2ND. FLOOR OF 16 BED WARD-PLAN "B"
NOTE
ALL CONVECTORS ARE 7 3/4" WIDE AND 24" HIGH UNLESS OTHERWISE NOTED.
ALL CONVECTOR ENCLOSURES UNDER ANOTHER SECTION. SEE ARCH. DETAIL DWGS FOR TYPE AND SIZE
GRAPHIC SCALE 1/8" = 1'-0"
GRAPHIC SCALE 3/8" = 1'-0"
REVISION DATE DESCRIPTION BY
PRACK & PRACK
ALFRED HOPKINS & ASSOCIATES
BOWERS & BARBALAT
ARCHITECTS - ENGINEERS
DEPARTMENT OF THE ARMY
CORPS OF ENGINEERS
PITTSBURGH DISTRICT
PITTSBURGH, PA.
DRAWN BY: G. S.
TRACED BY: R. S. C.
CHECKED BY:
SUBMITTED:
APPROVED: ENGINEER
APPROVED: COL. C. E. DISTRICT ENGINEER
DATE:
VETERANS ADMINISTRATION HOSPITAL
PITTSBURGH, PA.
16 BED N. P.
BUILDING 2 - ADMISSION & TREATMENT
FIRST FLOOR PLAN
V.A. PROJECT NO. 2447
SCALE 1/8" = 1'-0"
SPEC. NO.
DRAWING NUMBER
SHEET OF 32-14-H2