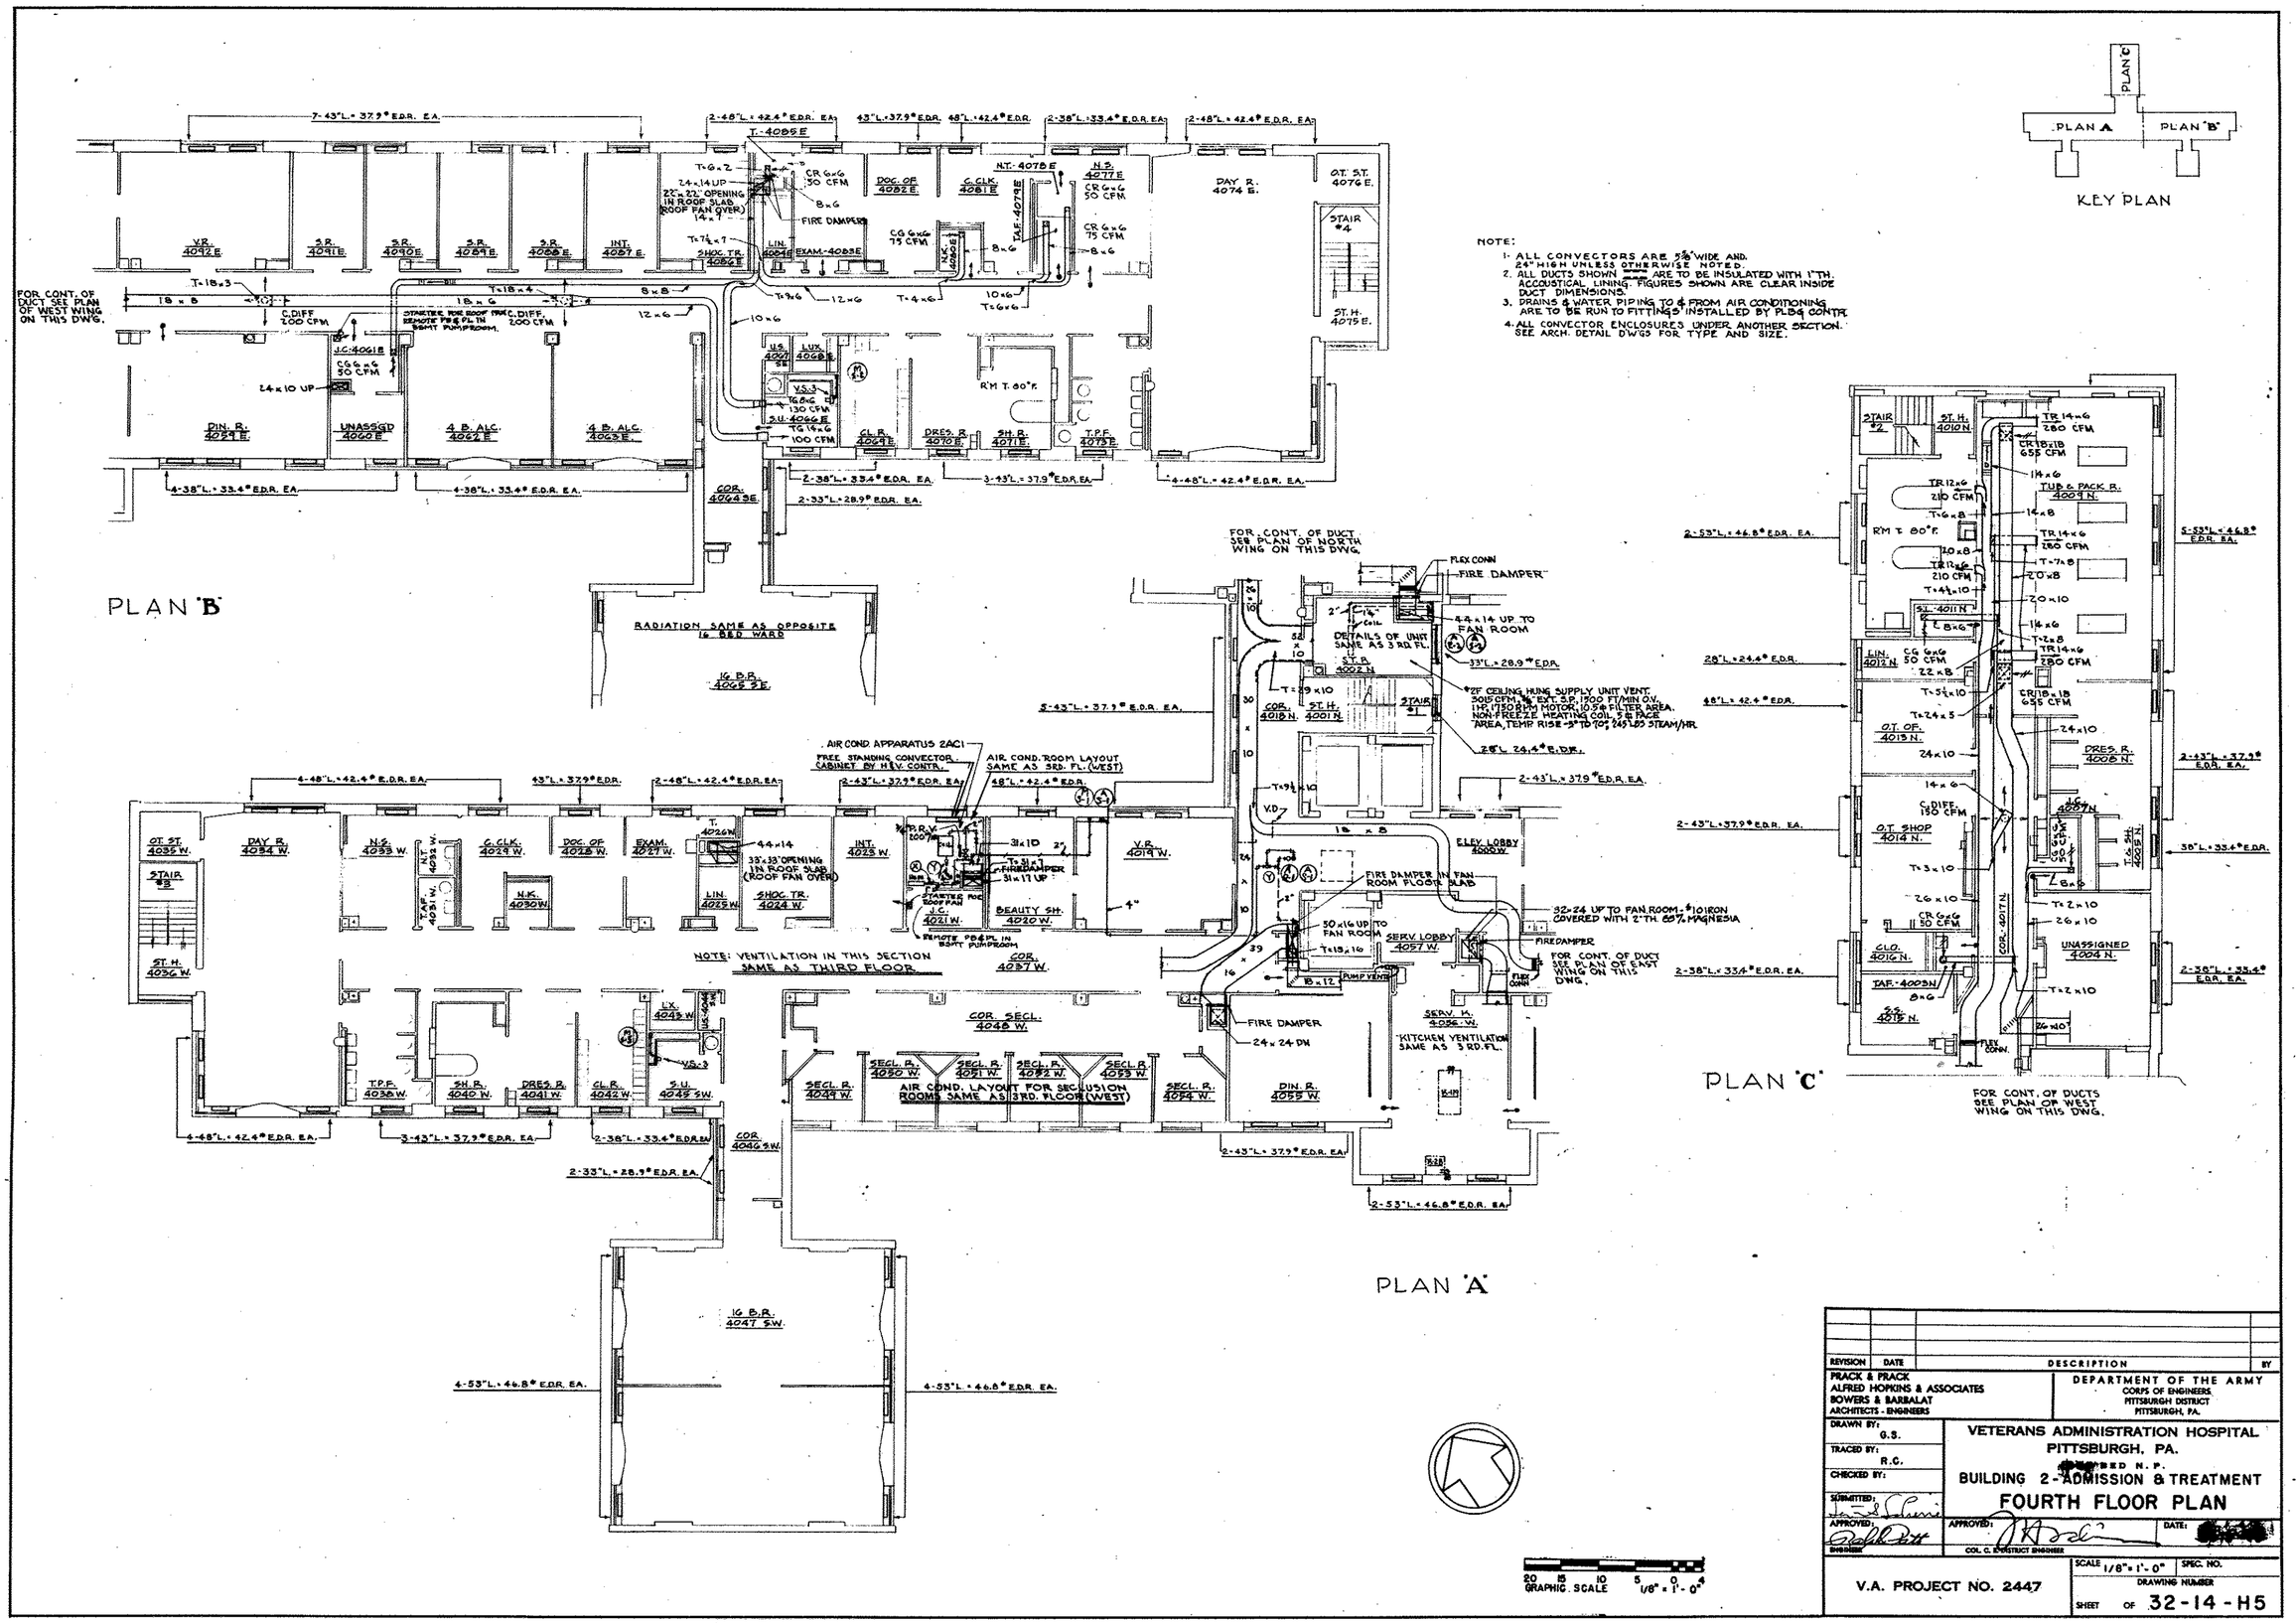

REVISION	DATE	DESCRIPTION	BY

PRACK & PRACK
ALFRED HOPKINS & ASSOCIATES
BOWERS & BARBALAT
ARCHITECTS - ENGINEERS

DEPARTMENT OF THE ARMY
CORPS OF ENGINEERS
PITTSBURGH DISTRICT
PITTSBURGH, PA.

DRAWN BY: G.S.
TRACED BY: R.C.
CHECKED BY:
SUBMITTED:
APPROVED:
ENGINEER

VETERANS ADMINISTRATION HOSPITAL
PITTSBURGH, PA.
[redacted] N.P.
BUILDING 2 - ADMISSION & TREATMENT
FOURTH FLOOR PLAN

APPROVED: [signature] DATE: [redacted]
COL. C. E. DISTRICT ENGINEER

V.A. PROJECT NO. 2447

SCALE 1/8" = 1'-0" SPEC. NO.
DRAWING NUMBER
SHEET OF 32-14-H5