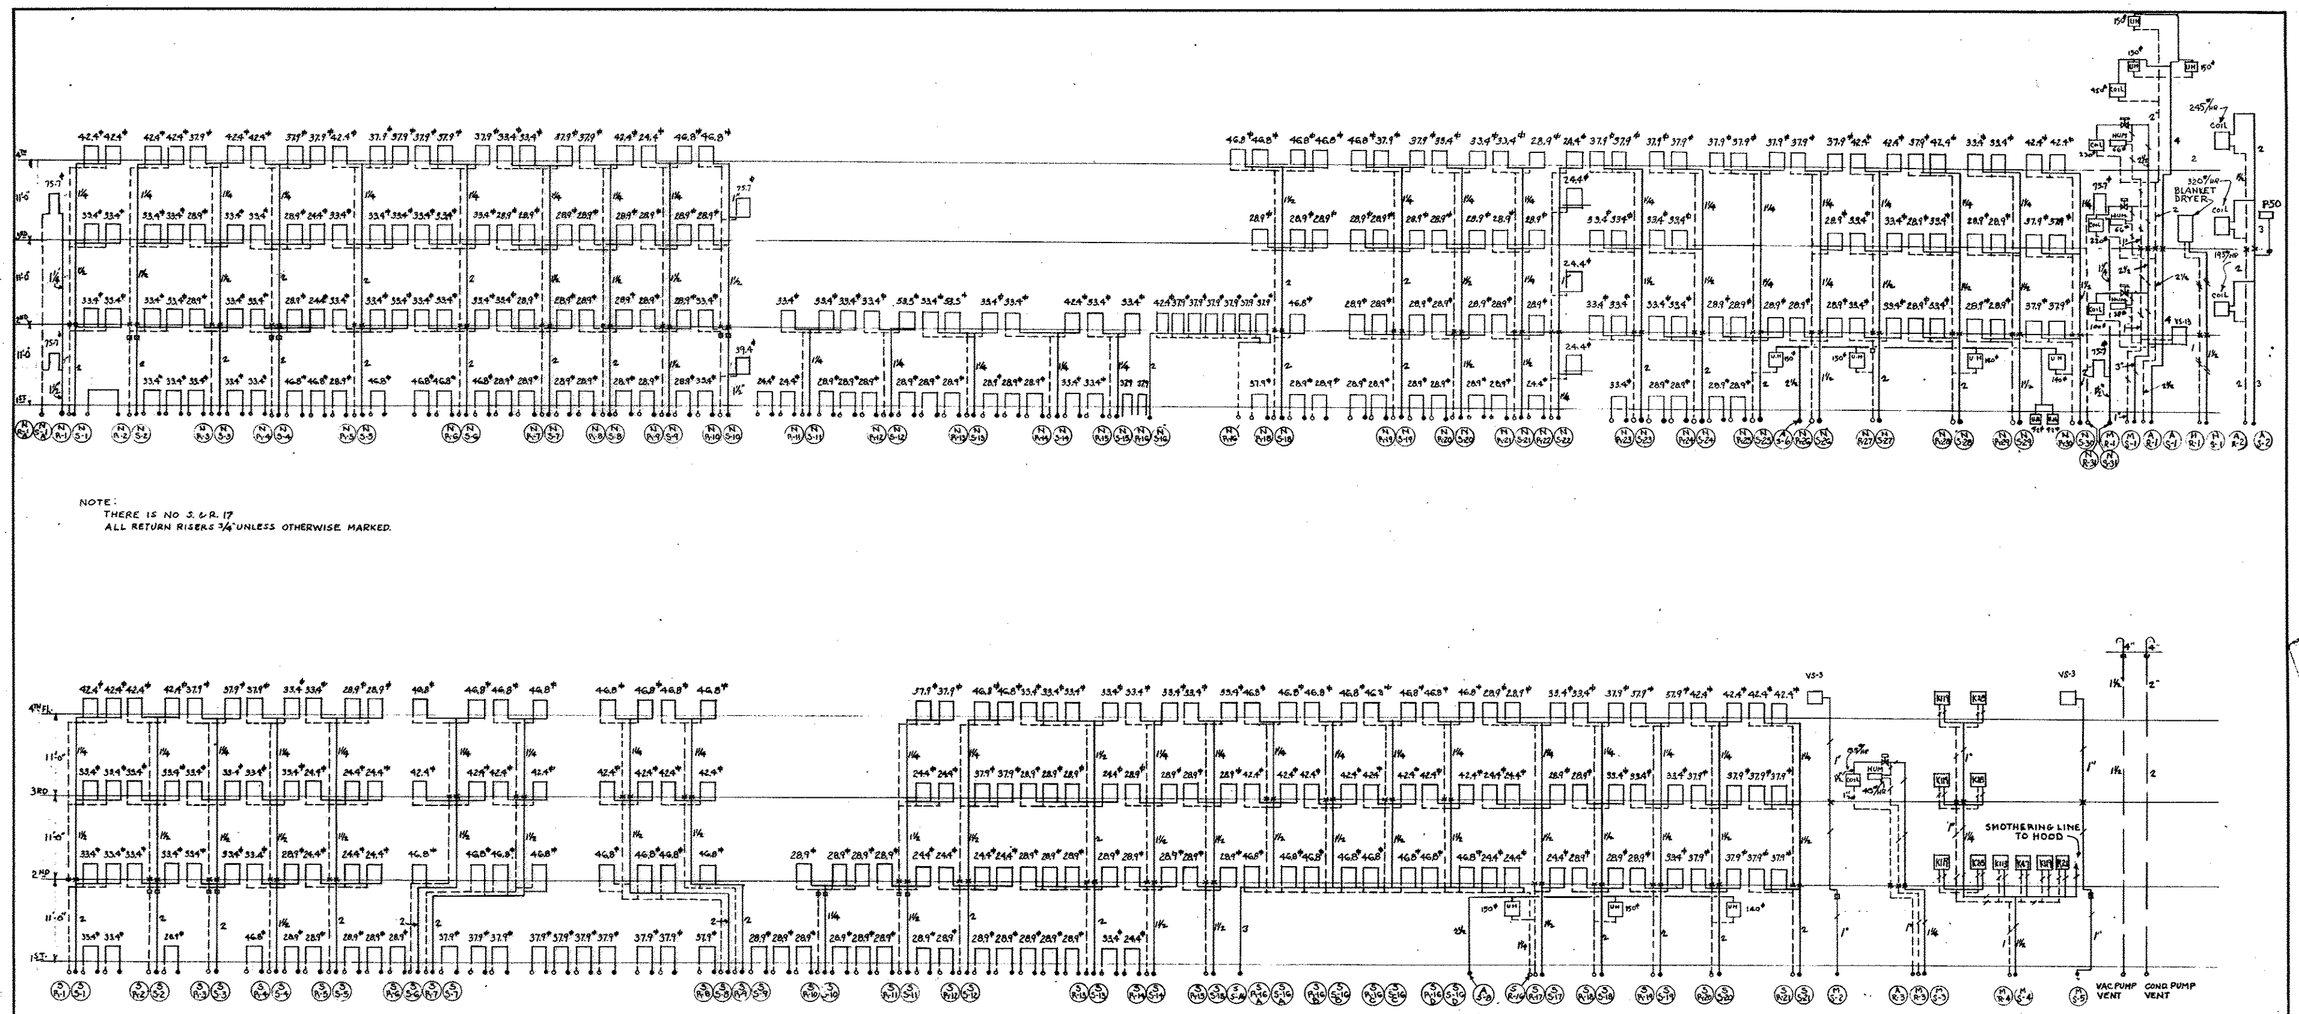

NOTE:
THERE IS NO S.L.R. 17
ALL RETURN RISERS 3/4" UNLESS OTHERWISE MARKED.

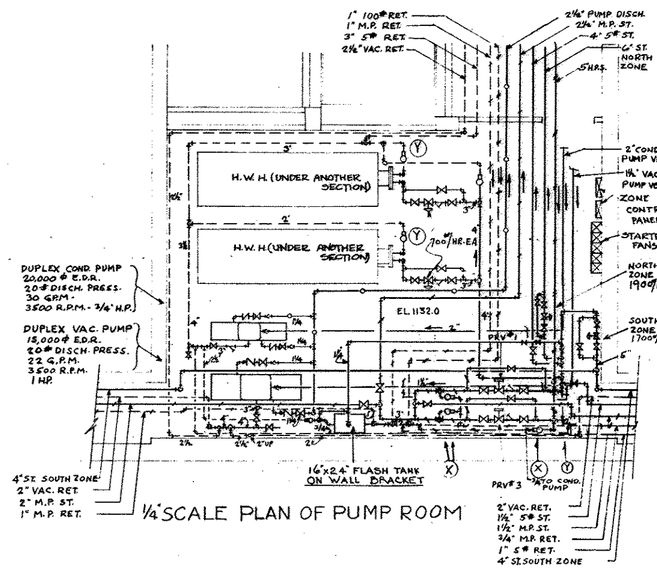

1/4" SCALE PLAN OF PUMP ROOM

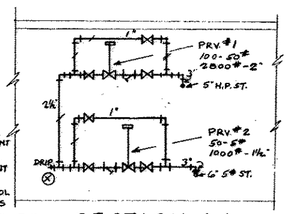

SECTION 1-1

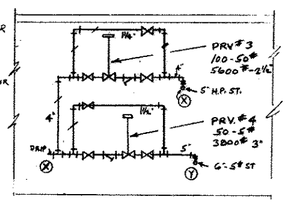

SECTION 2-2

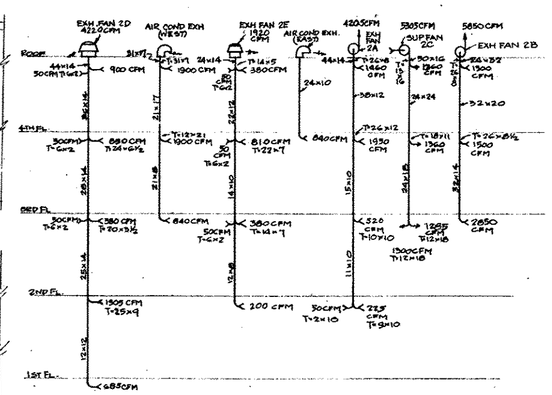

VENTILATION RISER DIAGRAMS

GRAPHIC SCALE 10 5 0 2 1/4" = 1'-0"

REVISION	DATE	DESCRIPTION	BY

PRACK & PRACK
ALFRED HOPKINS & ASSOCIATES
BOWERS & BARBALAT
ARCHITECTS - ENGINEERS

DEPARTMENT OF THE ARMY
CORPS OF ENGINEERS
PITTSBURGH DISTRICT
PITTSBURGH, PA.

DRAWN BY: G.S.
TRACED BY: R.C.
CHECKED BY:
SUBMITTED:
APPROVED: ENGINEER
APPROVED: COL. C. E. DISTRICT ENGINEER
DATE:

VETERANS ADMINISTRATION HOSPITAL
PITTSBURGH, PA.
[redacted] N. P.
BUILDING 2 - ADMISSION & TREATMENT
RISER DIAGRAM

V.A. PROJECT NO. 2447

SCALE: AS NOTED
SPEC. NO.
DRAWING NUMBER
SHEET OF 32-14-H7