LOAD SCHEDULE C1E

A PHASE NO.	BRANCH BKR. RATING	CONNECTED LOAD W.	HP.	B PHASE NO.	BRANCH BKR. RATING	CONNECTED LOAD W.	HP.	C PHASE NO.	BRANCH BKR. RATING	CONNECTED LOAD W.	HP.
1	15A	800		3	15A	600		5	15A	SPARE	
2	15A	475		4	15A	400		6	15A	800	
7	15A	640		9	15A	760		11	15A	SPARE	
8	15A	815		10	15A	950		12	15A	740	
13	15A	720		13	15A	480		17	15A	800	
14	15A	900		16	15A	900		18	15A	400	
19	15A		1/4	21	15A	60	1/4	23	35A	5250	
20	15A	1000		22	15A	1000		24	15A	1000	
25	25A	2500		27	15A	800		29	25A	2000	
26	15A		1/6	28	20	1200		30	15A	650	
31	15A	1000		33	15A	1000		35	15A	SPARE	
32	25A	2000		34	15A	SPARE		36	25A	SPARE	
		10450	1/3			7550	1/4			9640	

LOAD SCHEDULE C1E1

A PHASE NO.	BRANCH BKR. RATING	CONNECTED LOAD W.	HP.	B PHASE NO.	BRANCH BKR. RATING	CONNECTED LOAD W.	HP.	C PHASE NO.	BRANCH BKR. RATING	CONNECTED LOAD W.	HP.
1	15A-3P		1/4								
2	15A-3P	SPARE									
3	15A-3P		3/4								
4	15A-3P		1								
7	15A-3P		1								
8	15A-3P		1								
9	50A-3P		10								
10	50A-3P	SPARE									
			14								

LOAD SCHEDULE C2E

A PHASE NO.	BRANCH BKR. RATING	CONNECTED LOAD W	HP.	B PHASE NO.	BRANCH BKR. RATING	CONNECTED LOAD W	HP.	C PHASE NO.	BRANCH BKR. RATING	CONNECTED LOAD W.	HP.
1	15A	720		3	15A	410		5	25A	2000	
2	15A	SPARE		4	15A	770		6	15A	490	
7	15A	950		9	15A	840		11	15A	975	
8	15A	875		10	15A	600		12	15A	SPARE	
13	15A	900		15	15A	900		17	15A	900	
14	15A	SPARE		16	15A	SPARE		18	15A	900	1/3
19	25A	SPARE		21	15A	SPARE					
20	15A	900	1/30								
		4345	1/30			5500				4825	1/3

LOAD SCHEDULE C2E1

A PHASE NO.	BRANCH BKR. RATING	CONNECTED LOAD W	HP.	B PHASE NO.	BRANCH BKR. RATING	CONNECTED LOAD W	HP.	C PHASE NO.	BRANCH BKR. RATING	CONNECTED LOAD W.	HP.
1	15A	1600		3	15A	1600		5	15A	SPARE	
2	15A	500		4	15A		1/4	6	25A	2400	
7	25A	SPARE		9	15A	160		11	15A	SPARE	
8	15A		1/3	10	15A	SPARE		12	15A	SPARE	
13	35A-3P	3000				3000					
14	15A-3P		3/4								
17	20A-3P		3								
		5100	4			4760	1/4			2400	

LOAD SCHEDULE C3E

A PHASE NO.	BRANCH BKR. RATING	CONNECTED LOAD W.	HP.	B PHASE NO.	BRANCH BKR. RATING	CONNECTED LOAD W.	HP.	C PHASE NO.	BRANCH BKR. RATING	CONNECTED LOAD W.	HP.
1	15A	800		3	15A	600		5	15A	SPARE	
2	15A	475		4	15A	400		6	15A	800	
7	15A	640		9	15A	760		11	15A	SPARE	
8	15A	615		10	15A	950		12	15A	740	
13	15A	955		15	15A	1000		17	15A	1200	
14	15A	700		16	15A	700		18	15A	400	
19	15A		1/4	21	15A	60	1/4	23	35A	5250	
20	15A	1000		22	15A	1000		24	25A	2000	
25	25A	2500		27	15A	SPARE		29	25A	SPARE	
26	15A		1/6	28	25A	2000		30	15A	625	1/6
31	15A	840		33	15A	800		35	15A	560	
32	25A	2000		34	15A	1000		36	15A	1000	
		10325	1/3			8870	1/4			10515	1/4

LOAD SCHEDULE C3E1

A PHASE NO.	BRANCH BKR. RATING	CONNECTED LOAD W.	HP.	B PHASE NO.	BRANCH BKR. RATING	CONNECTED LOAD W.	HP.	C PHASE NO.	BRANCH BKR. RATING	CONNECTED LOAD W.	HP.
1	15A		1/6	3	15A		1/2	5	15A	SPARE	
2	15A		1/2	4	15A	SPARE		6	15A	SPARE	
7	15A-3P		3/4								
8	15A-3P		3/4								
9	15A-3P		1								
10	15A-3P		1 1/2								
11	15A-3P		2								
12	30A-3P		7 1/2								
13	30A-3P	SPARE									
			14 1/6				1/2				

LOAD SCHEDULE C2E1

A PHASE NO.	BRANCH BKR. RATING	CONNECTED LOAD W.	HP.	B PHASE NO.	BRANCH BKR. RATING	CONNECTED LOAD W.	HP.	C PHASE NO.	BRANCH BKR. RATING	CONNECTED LOAD W.	HP.
1	100A-3P		25								
2	100A-3P		25								
3	175A-3P		40								
4		SPARE									
			90								

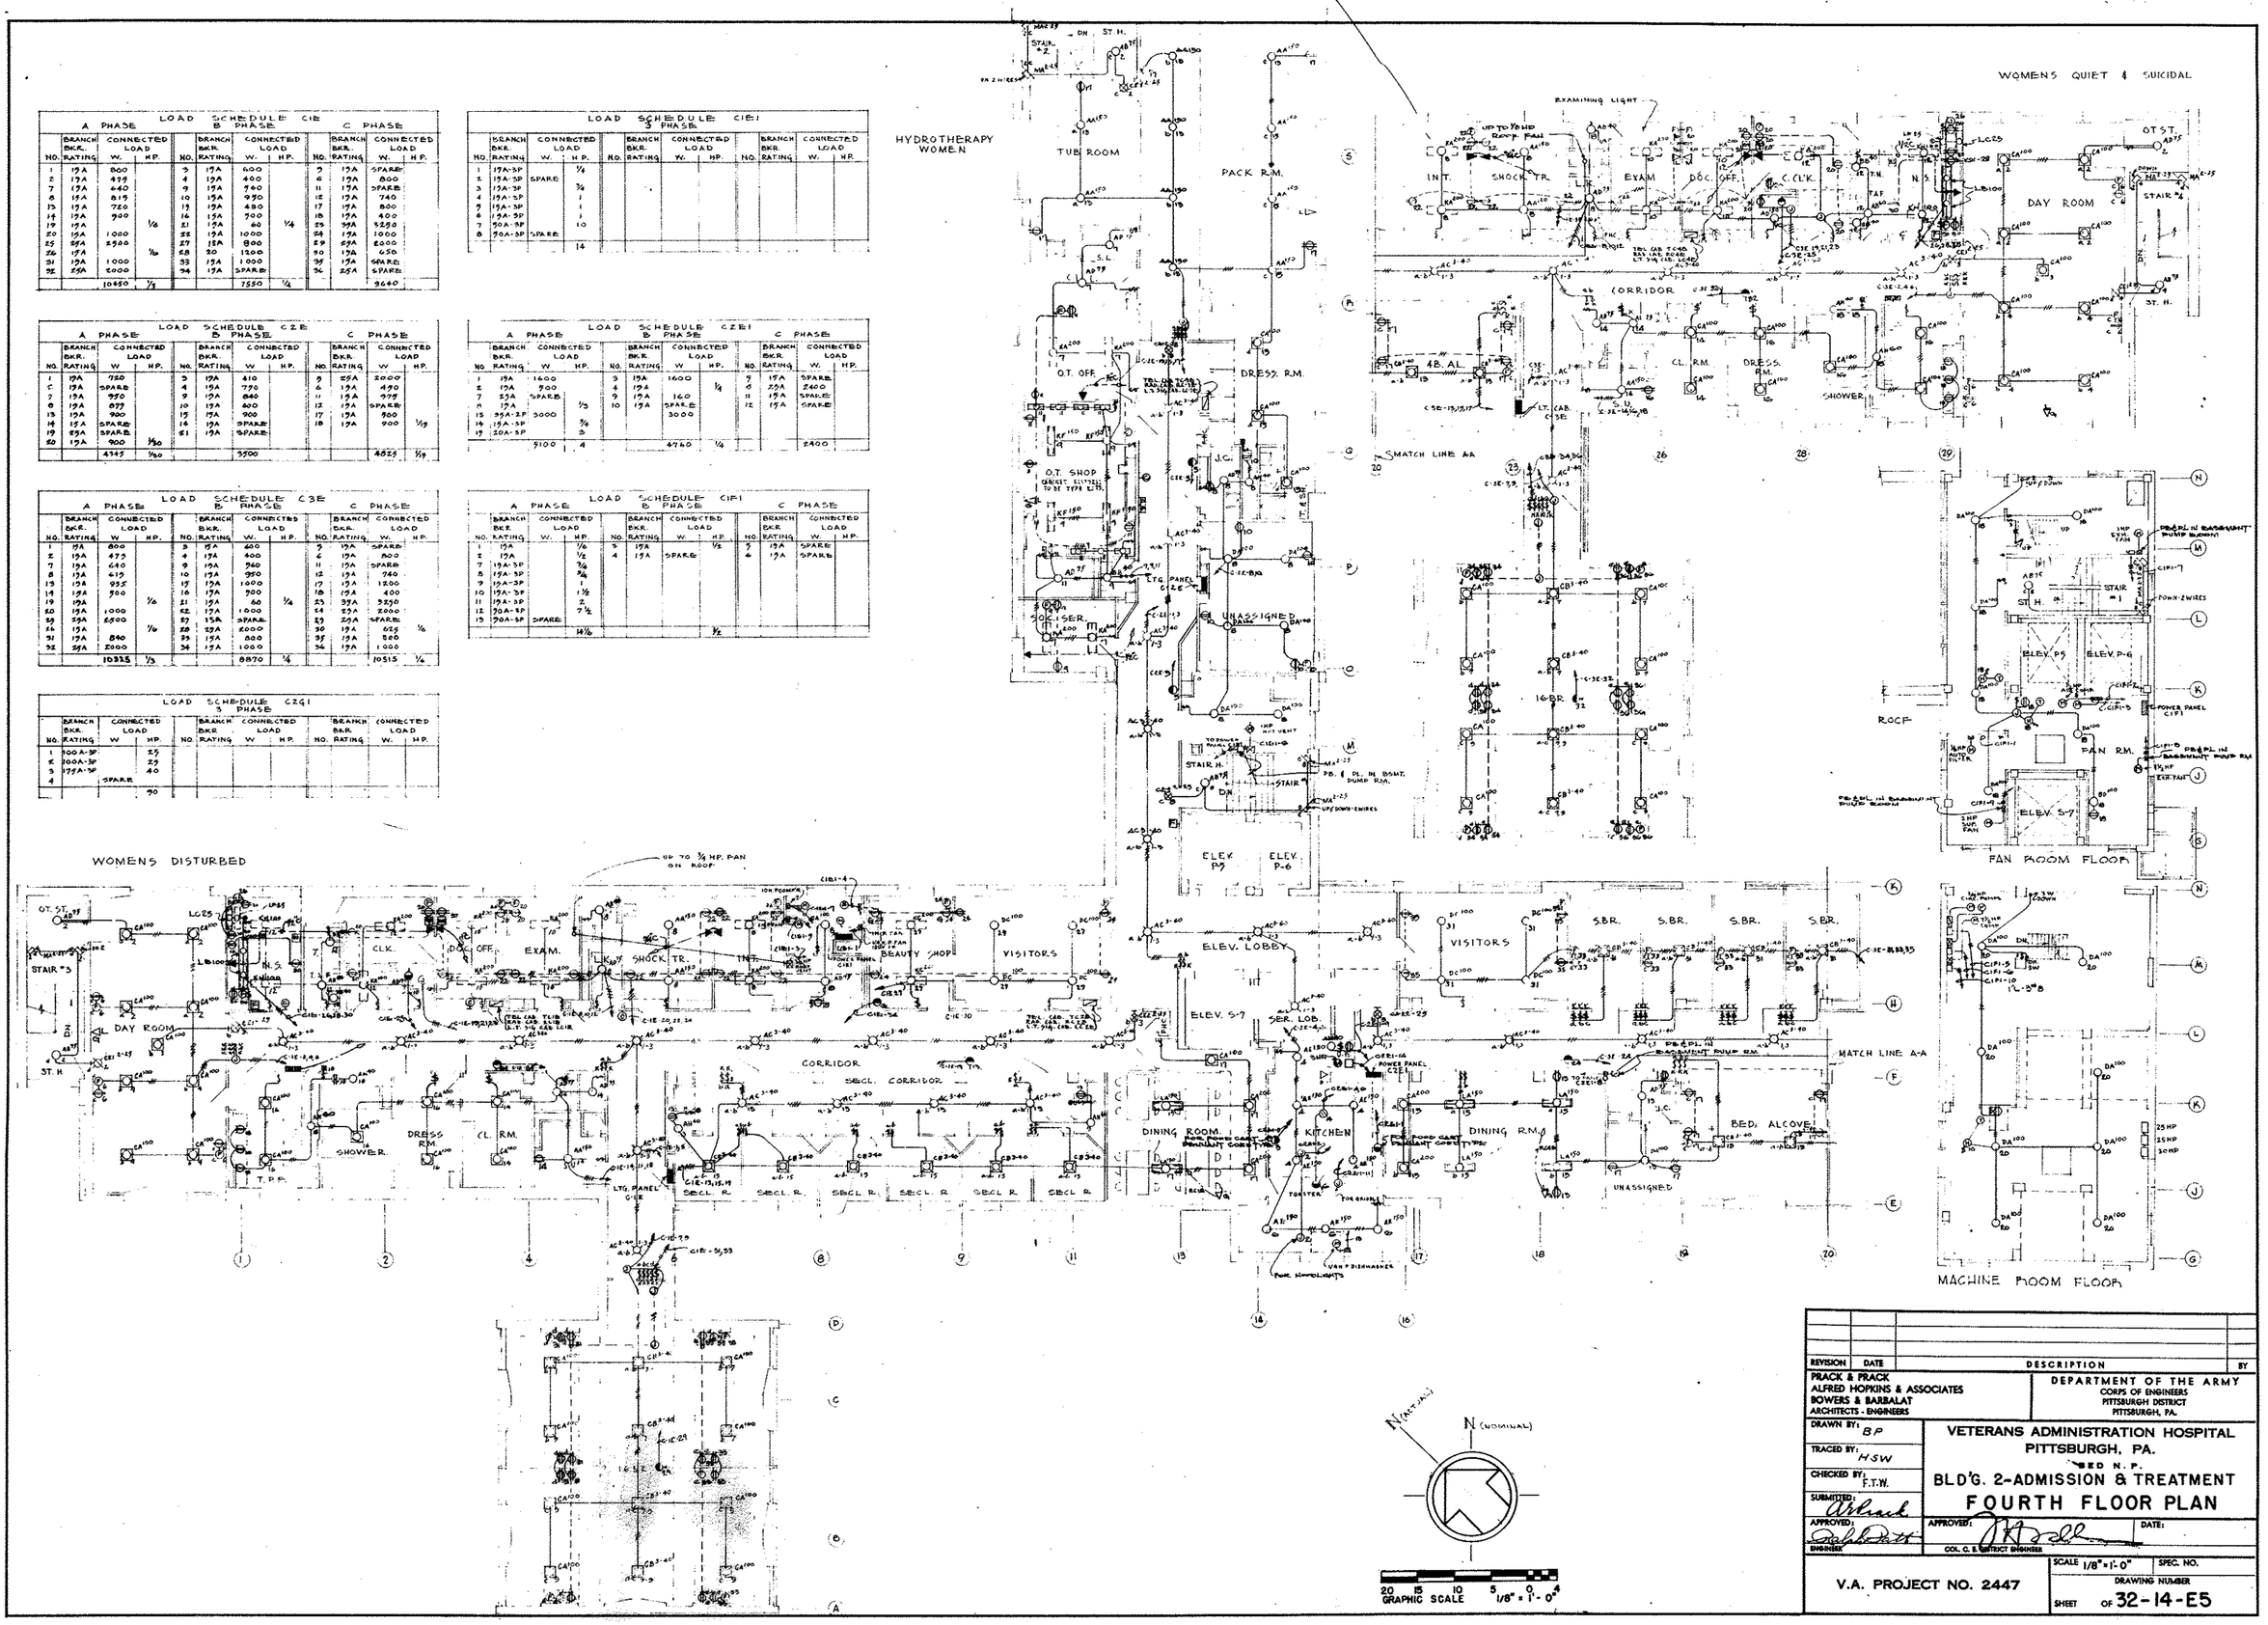

REVISION	DATE	DESCRIPTION	BY

PRACK & PRACK
ALFRED HOPKINS & ASSOCIATES
BOWERS & BARBALAT
ARCHITECTS - ENGINEERS

DEPARTMENT OF THE ARMY
CORPS OF ENGINEERS
PITTSBURGH DISTRICT
PITTSBURGH, PA.

DRAWN BY: BP
TRACED BY: HSW
CHECKED BY: F.T.W.
SUBMITTED:
APPROVED: ENGINEER
APPROVED: COL. C. E. DISTRICT ENGINEER
DATE:

VETERANS ADMINISTRATION HOSPITAL
PITTSBURGH, PA.
BED N. P.
BLD'G. 2-ADMISSION & TREATMENT
FOURTH FLOOR PLAN

V.A. PROJECT NO. 2447

SCALE 1/8" = 1'-0"
SPEC. NO.
DRAWING NUMBER
SHEET OF 32-14-E5