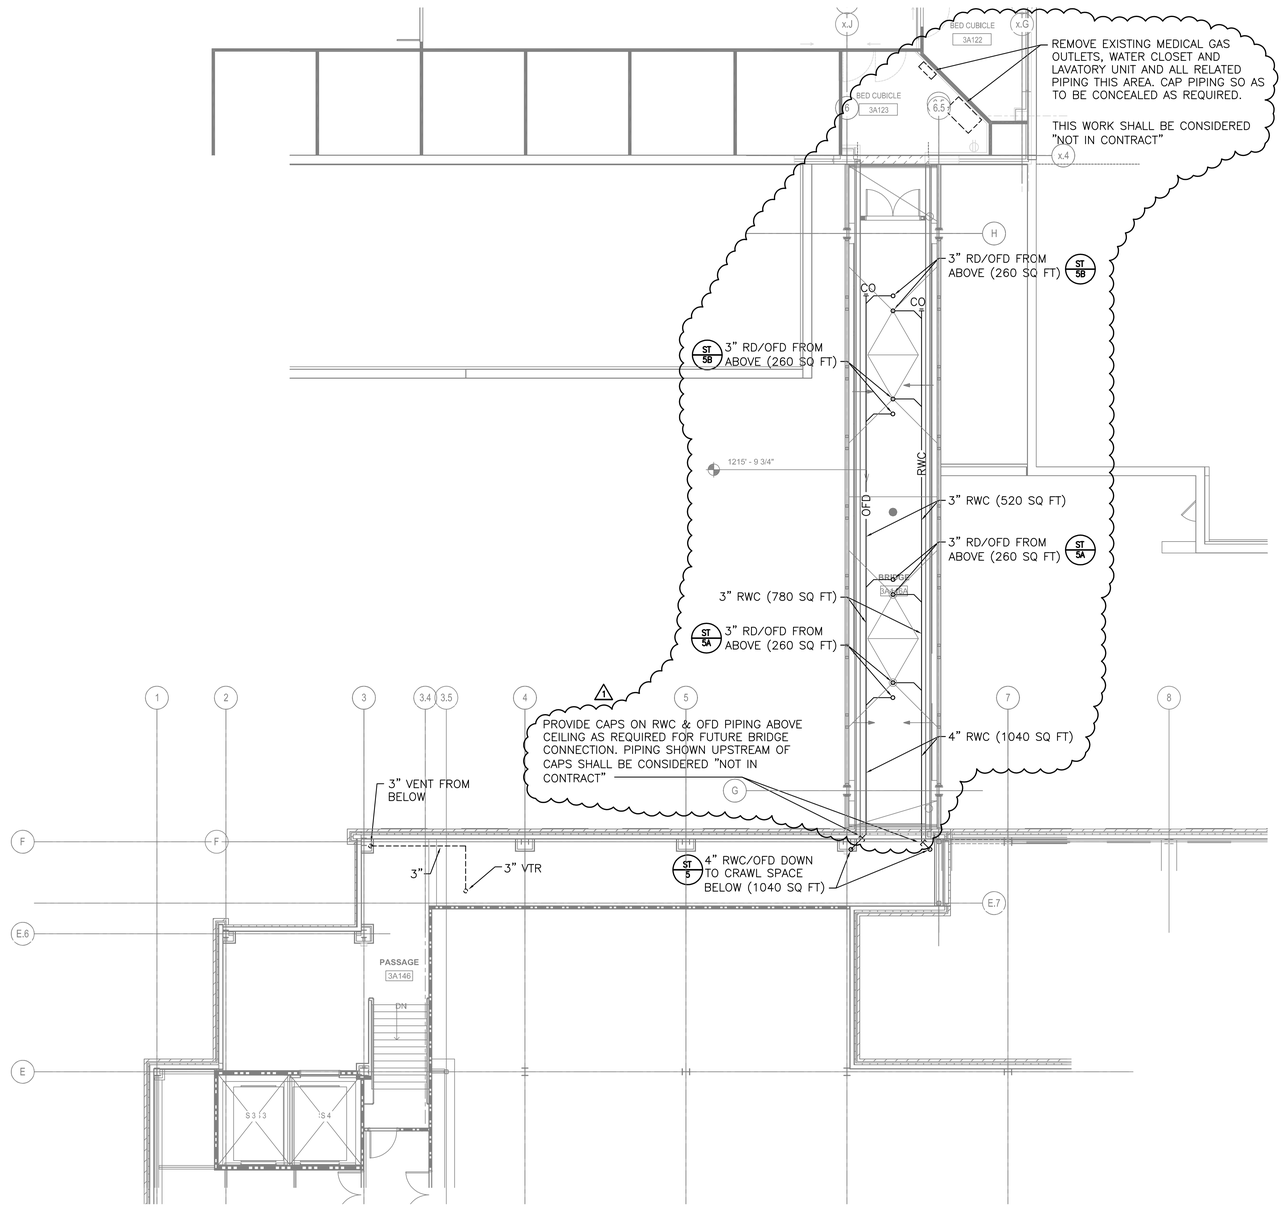

1 Bridge Plan - Plumbing
SCALE: 1/8"=1'-0"
EL. 1204' - 10.75"

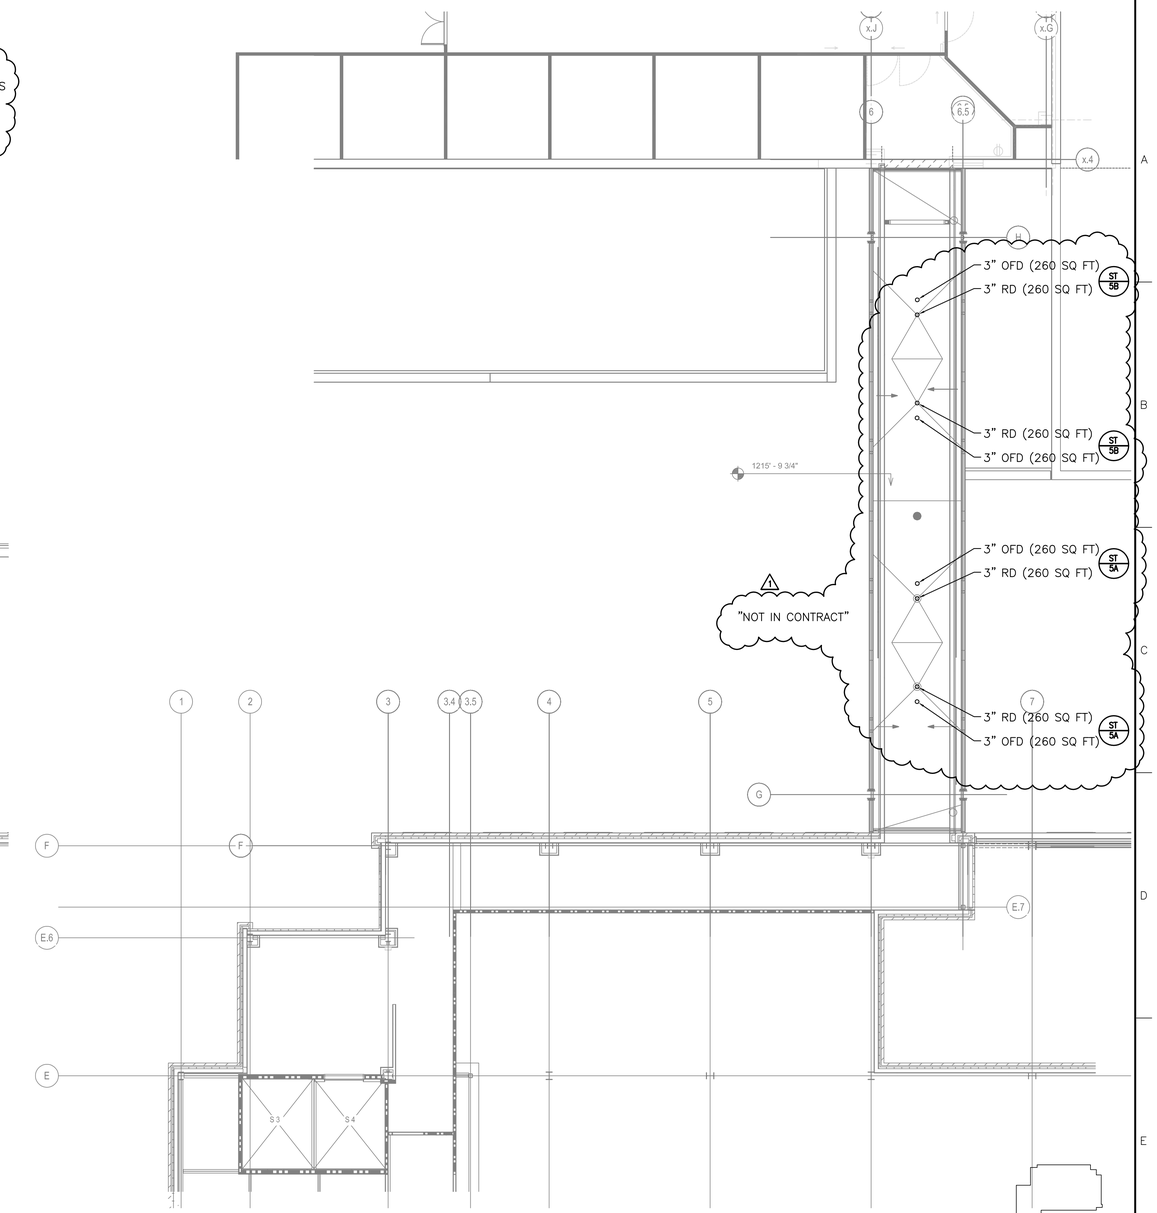

1 Bridge Roof Plan - Plumbing
SCALE: 1/8"=1'-0"
EL. 1215' - 9.75"

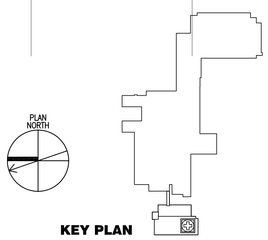

KEY PLAN

FOR CONSTRUCTION
FULLY SPRINKLERED

Revisions:	Date
1 Amendment #10	12/23/2010

CONSULTANTS:

HDR Architecture, Inc.
1101 King Street | Suite 400 | Alexandria, Virginia 22314-2944 | 703.518.8500

ARCHITECT/ENGINEERS:

ARCHITECTURE ENGINEERING INTERIOR DESIGN DESIGN/BUILD
ASTORINO
227 Fort Pitt Boulevard Pittsburgh Pennsylvania 15222
TEL 412 765 1700 FAX 412 765 1711 www.astorino.com

Drawing Title: **Bridge Plan / Bridge Roof Plan Plumbing**

Approved: Project Director

Project Title: **VA CARES CONSOLIDATION VAMC, PITTSBURGH, PA RESEARCH OFFICE BLDG.**

Location: **VAPHS UNIVERSITY DRIVE**

Date: **08-18-10** | Checked: **MGR** | Drawn: **BMG**

Project Number: **646CA2500R**

Building Number: **30**

Drawing Number: **PL1-132**
Dwg: -- of --

Office of Facilities Management

Department of Veterans Affairs

VA FORM 08-6231, OCT 1978

P:\Project\20054250\CAD\UNIVERSITY DRIVE\Research Office Building\Plumbing\PL1-132.dwg MRGFT 06/17/10 11:01:18