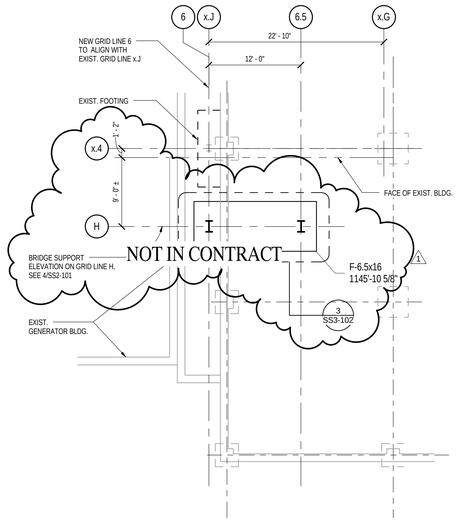

1 FOUNDATION PLAN AT EXISTING BLDG.
1/8" = 1'-0"

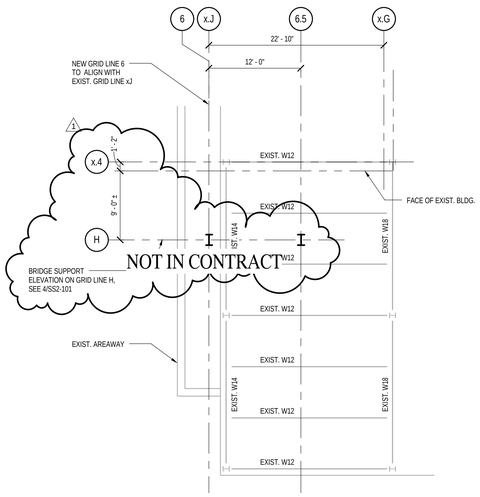

2 ROOF PLAN AT EXISTING BLDG.
1/8" = 1'-0"

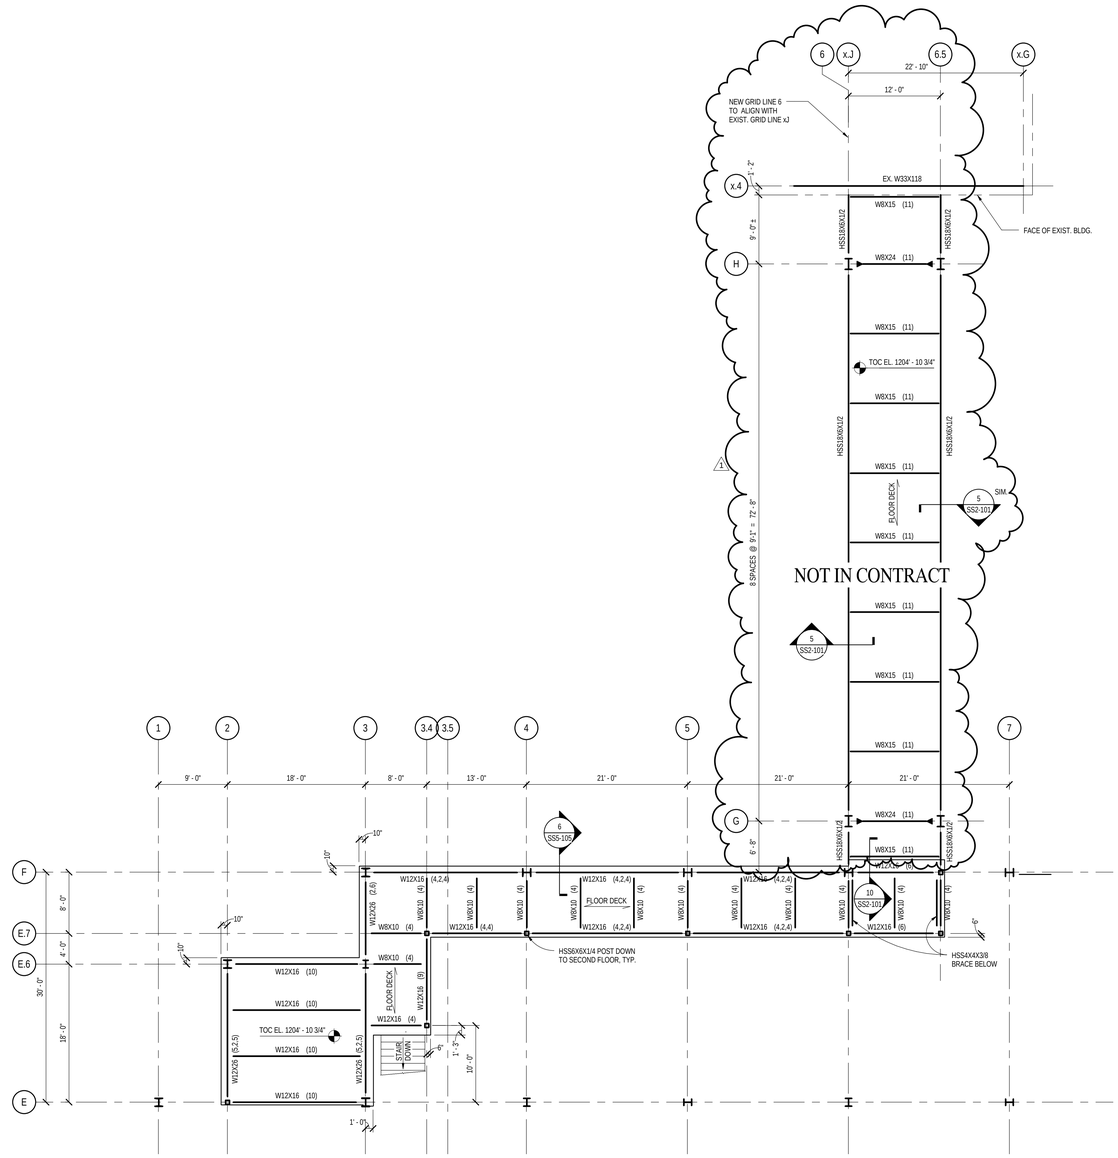

3 BRIDGE FLOOR AND CORRIDOR FRAMING PLAN
1/8" = 1'-0"

PLAN NOTES

1. TOP OF CONC. SLAB EL. = 1204'-10 3/4"

2. FLOOR CONSTRUCTION SHALL BE 2" X 18 GA. COMPOSITE STEEL DECK WITH 3-1/4" LIGHTWEIGHT CONCRETE TOPPING REINFORCED WITH 6X6-W2.1XW2.1WWF LOCATED 1" FROM TOP OF SLAB.
TOTAL THICKNESS OF SLAB = 5-1/4".

3. TOP OF STEEL BEAMS EL. = -5-1/4" FROM TOP OF CONC. SLAB AS NOTED OR INDICATED ON PLAN.

4. REFER TO STEEL FRAMING SYMBOL LEGEND, SHEET SSS-101.

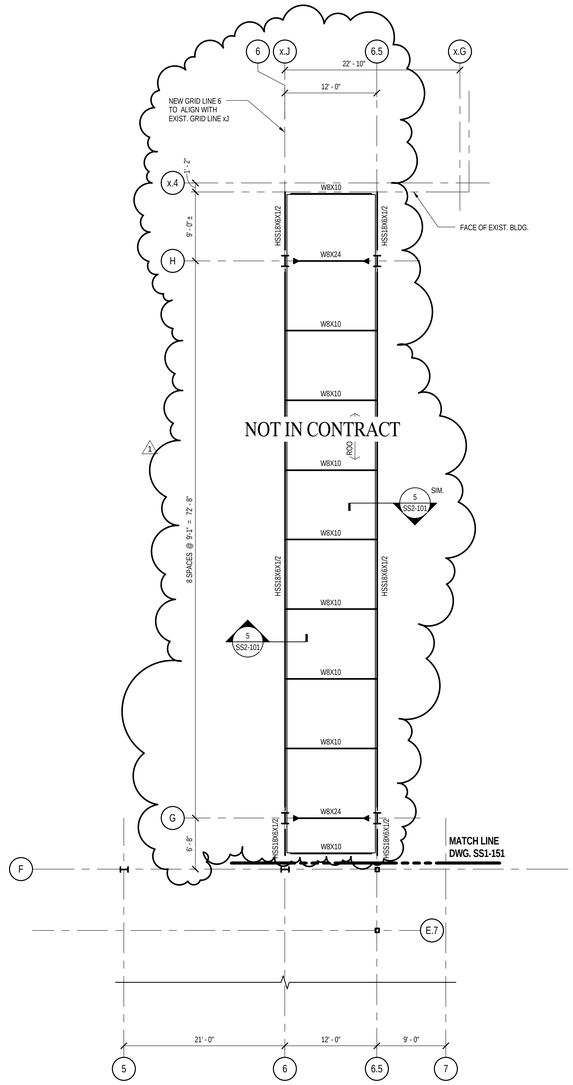

4 BRIDGE ROOF FRAMING PLAN
1/8" = 1'-0"

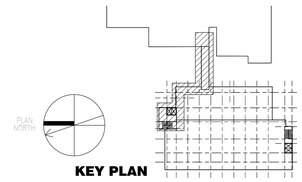

KEY PLAN

FOR CONSTRUCTION
FULLY SPRINKLERED

Revisions:	Date
1 Amendment 10	12/23/2010

CONSULTANTS:

HDR

HDR Architecture, Inc.

1101 King Street | Suite 400 | Alexandria, Virginia 22314-2944 | 703.518.8500

ARCHITECT/ENGINEERS:

ARCHITECTURE
ENGINEERING
INTERIOR DESIGN
DESIGN/BUILD

ASTORINO

227 Fort Pitt Boulevard Pittsburgh Pennsylvania 15222
TEL 412 765 1700 FAX 412 765 1711 www.astorino.com

Drawing Title: **BRIDGE PLANS**

Approved: Project Director

Project Title: **VA CARES CONSOLIDATION VAMC, PITTSBURGH, PA, RESEARCH OFFICE BLDG.**

Location: **VAPHS UNIVERSITY DRIVE**

Date: **08-18-2010** | Checked: **JHC** | Drawn: **RAW**

Project Number: **646CA2500R**

Building Number: **30**

Drawing Number: **SS1-161**

Dwg. of

Office of Facilities Management

Department of Veterans Affairs

VA FORM 08-6231, OCT 1978