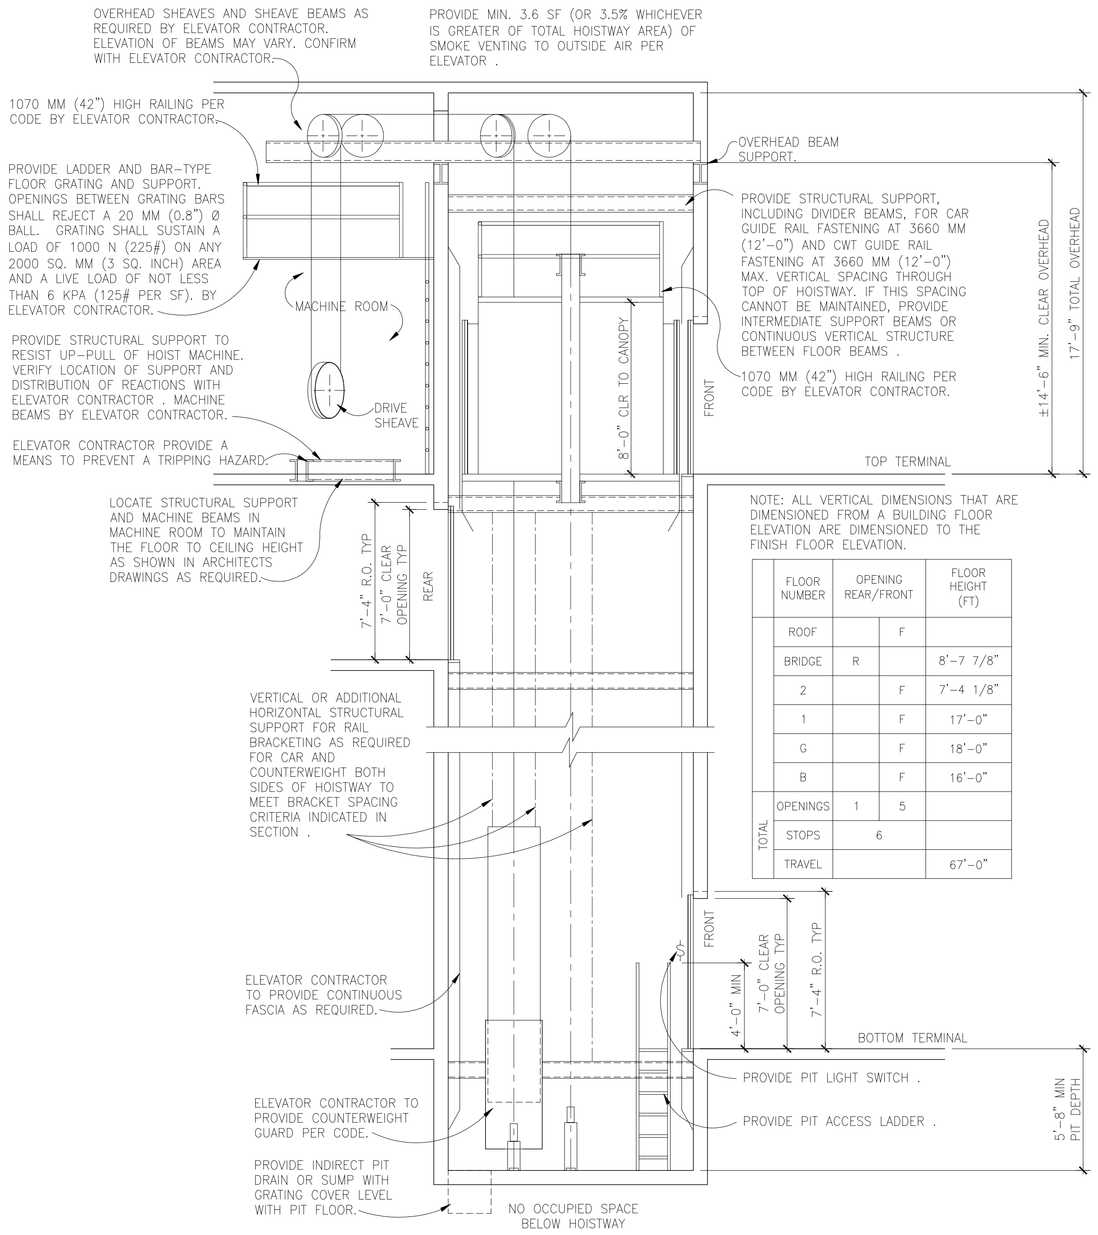

NOTE: ALL VERTICAL DIMENSIONS THAT ARE DIMENSIONED FROM A BUILDING FLOOR ELEVATION ARE DIMENSIONED TO THE FINISH FLOOR ELEVATION.

	FLOOR NUMBER	OPENING REAR/FRONT		FLOOR HEIGHT (FT)
	ROOF		F	
	BRIDGE	R		8'-7 7/8"
	2		F	7'-4 1/8"
	1		F	17'-0"
	G		F	18'-0"
	B		F	16'-0"
TOTAL	OPENINGS	1	5	
	STOPS	6		
	TRAVEL			67'-0"

1 VT04 HOISTWAY SECTION
ELEVATOR 3
SCALE: 1/4" = 1'-0"
DUTY: 5000# @ 350 FPM

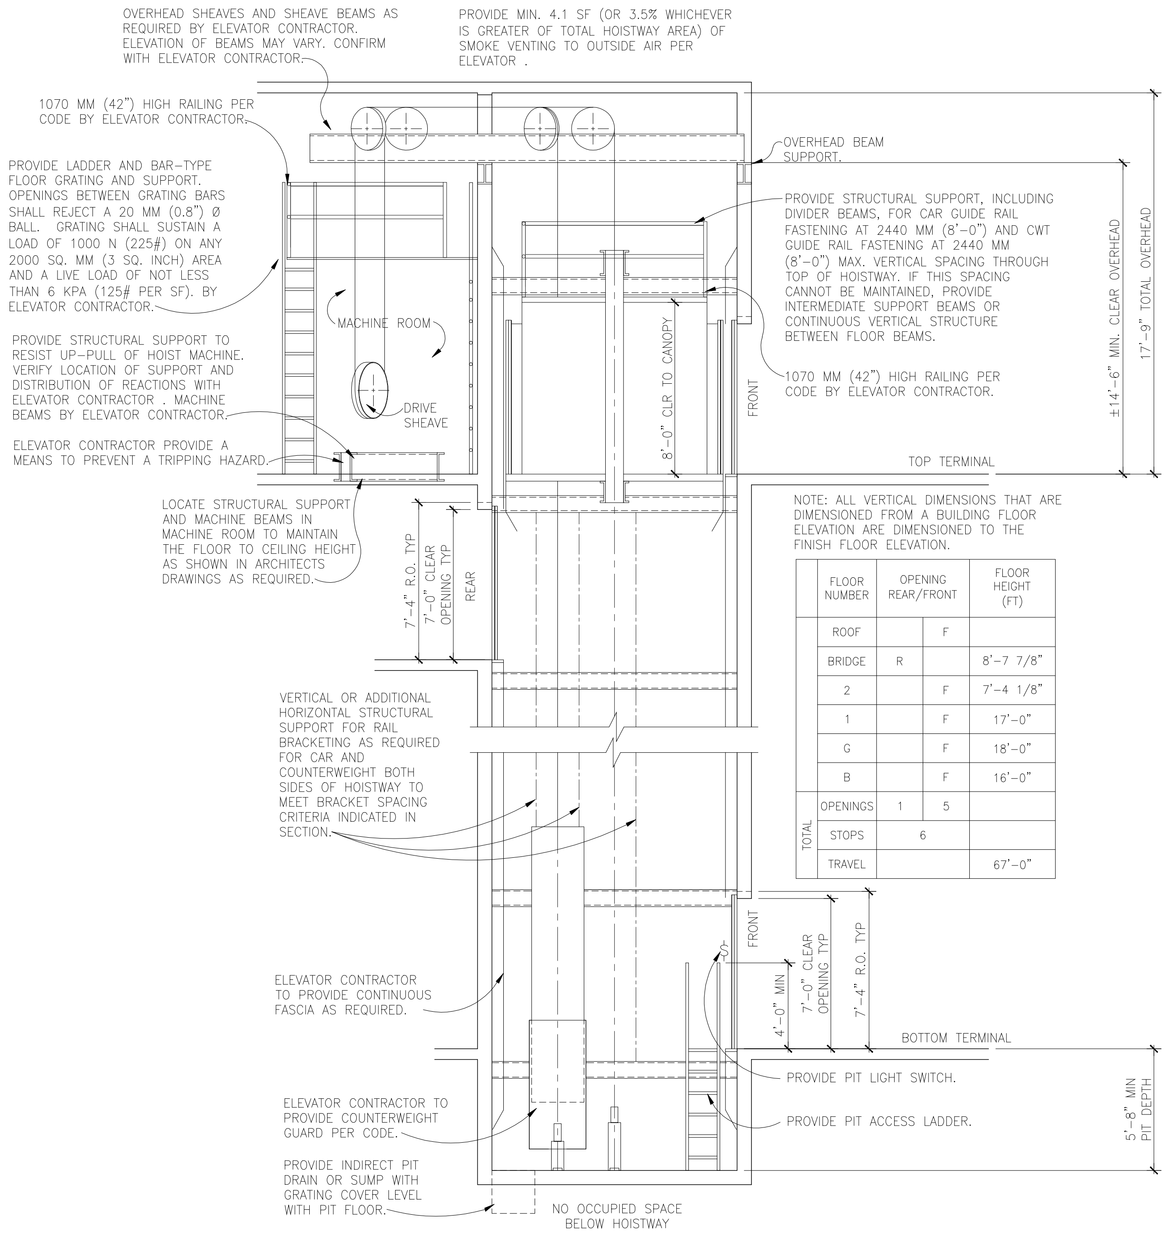

NOTE: ALL VERTICAL DIMENSIONS THAT ARE DIMENSIONED FROM A BUILDING FLOOR ELEVATION ARE DIMENSIONED TO THE FINISH FLOOR ELEVATION.

	FLOOR NUMBER	OPENING REAR/FRONT		FLOOR HEIGHT (FT)
	ROOF		F	
	BRIDGE	R		8'-7 7/8"
	2		F	7'-4 1/8"
	1		F	17'-0"
	G		F	18'-0"
	B		F	16'-0"
TOTAL	OPENINGS	1	5	
	STOPS	6		
	TRAVEL			67'-0"

3 VT04 HOISTWAY SECTION
ELEVATOR 4
SCALE: 1/4" = 1'-0"
DUTY 4: 6500# @ 350 FPM

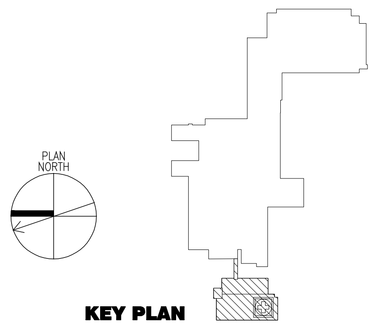

KEY PLAN

FOR CONSTRUCTION
FULLY SPRINKLERED

Revisions:	Date

CONSULTANTS:

HDR

HDR Architecture, Inc.

1101 King Street | Suite 400 | Alexandria, Virginia 22314-2944 | 703.518.8500

ARCHITECT/ENGINEERS:

ARCHITECTURE ENGINEERING INTERIOR DESIGN DESIGN/BUILD

ASTORINO

223 Fort Pitt Boulevard Pittsburgh Pennsylvania 15222
TEL 412.765.1700 FAX 412.765.1711 www.astorino.com

Drawing Title: **HOISTWAY SECTIONS ELEVATORS 3 AND 4**

Approved: Project Director

Project Title: **VA CARES CONSOLIDATION VAMC, PITTSBURGH, PA RESEARCH OFFICE BLDG.**

Location: **VAPHS UNIVERSITY DRIVE**

Date: 08-18-10 | Checked: SM | Drawn: BD

Project Number: **646CA2500R**

Building Number: **30**

Drawing Number: **VT04**

Dwg. of

Office of Facilities Management

Department of Veterans Affairs

VA FORM 08-6231, OCT 1978

P:\Project\2005388.00\CAD\Architecture\A1-01-101.dwg RHESS 02/18/05 08:37:00