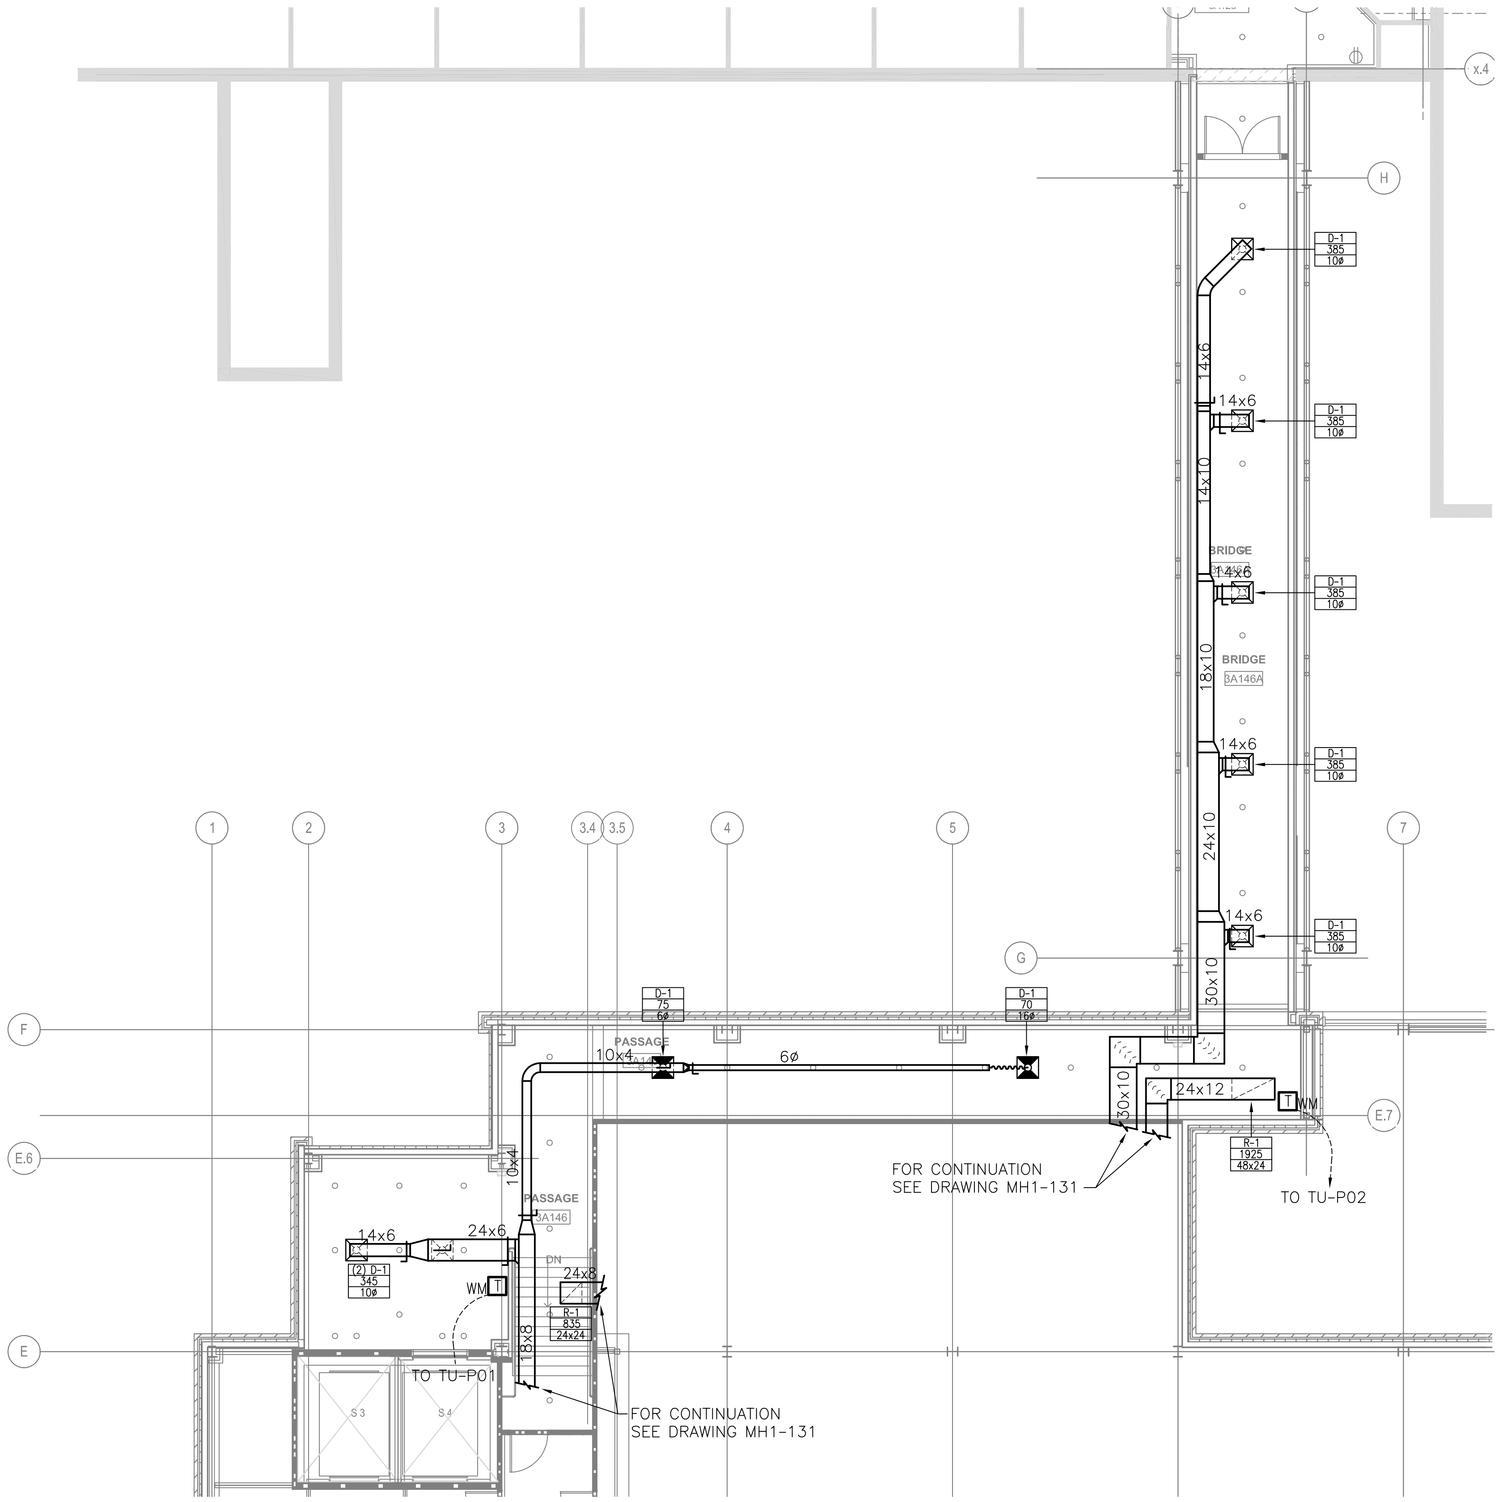

1 Bridge Plan - HVAC Ductwork
SCALE: 1/8"=1'-0"

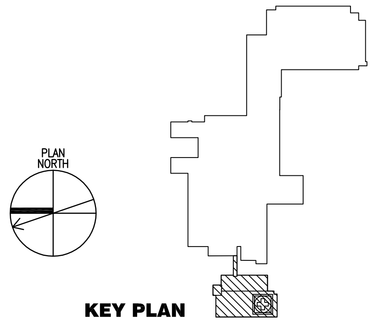

KEY PLAN

FOR CONSTRUCTION
FULLY SPRINKLERED

Revisions:	Date

CONSULTANTS:

HDR

HDR Architecture, Inc.

1101 King Street | Suite 400 | Alexandria, Virginia 22314-2944 | 703.518.8500

ARCHITECT/ENGINEERS:

ARCHITECTURE
ENGINEERING
INTERIOR DESIGN
DESIGN/BUILD

ASTORINO

227 Fort Pitt Boulevard Pittsburgh Pennsylvania 15222
TEL 412 765 1700 FAX 412 765 1711 www.astorino.com

Drawing Title
Bridge Plan
HVAC Ductwork

Approved: Project Director

Project Title
VA CARES CONSOLIDATION
VAMC, PITTSBURGH, PA
RESEARCH OFFICE BLDG.

Location
VAPHS UNIVERSITY DRIVE

Date **08-18-10** | Checked **JS** | Drawn **RAN**

Project Number **646CA2500R**

Building Number **30**

Drawing Number **MH1-132**

Dwg. -- of --

Office of Facilities Management

Department of Veterans Affairs

VA FORM 08-6231, OCT 1978

P:\Project\20054235.00\CAD\UNIVERSITY DRIVE\Research Office Building\HVAC\MH1-132.dwg JSABO 06/18/10 : 14:35:15