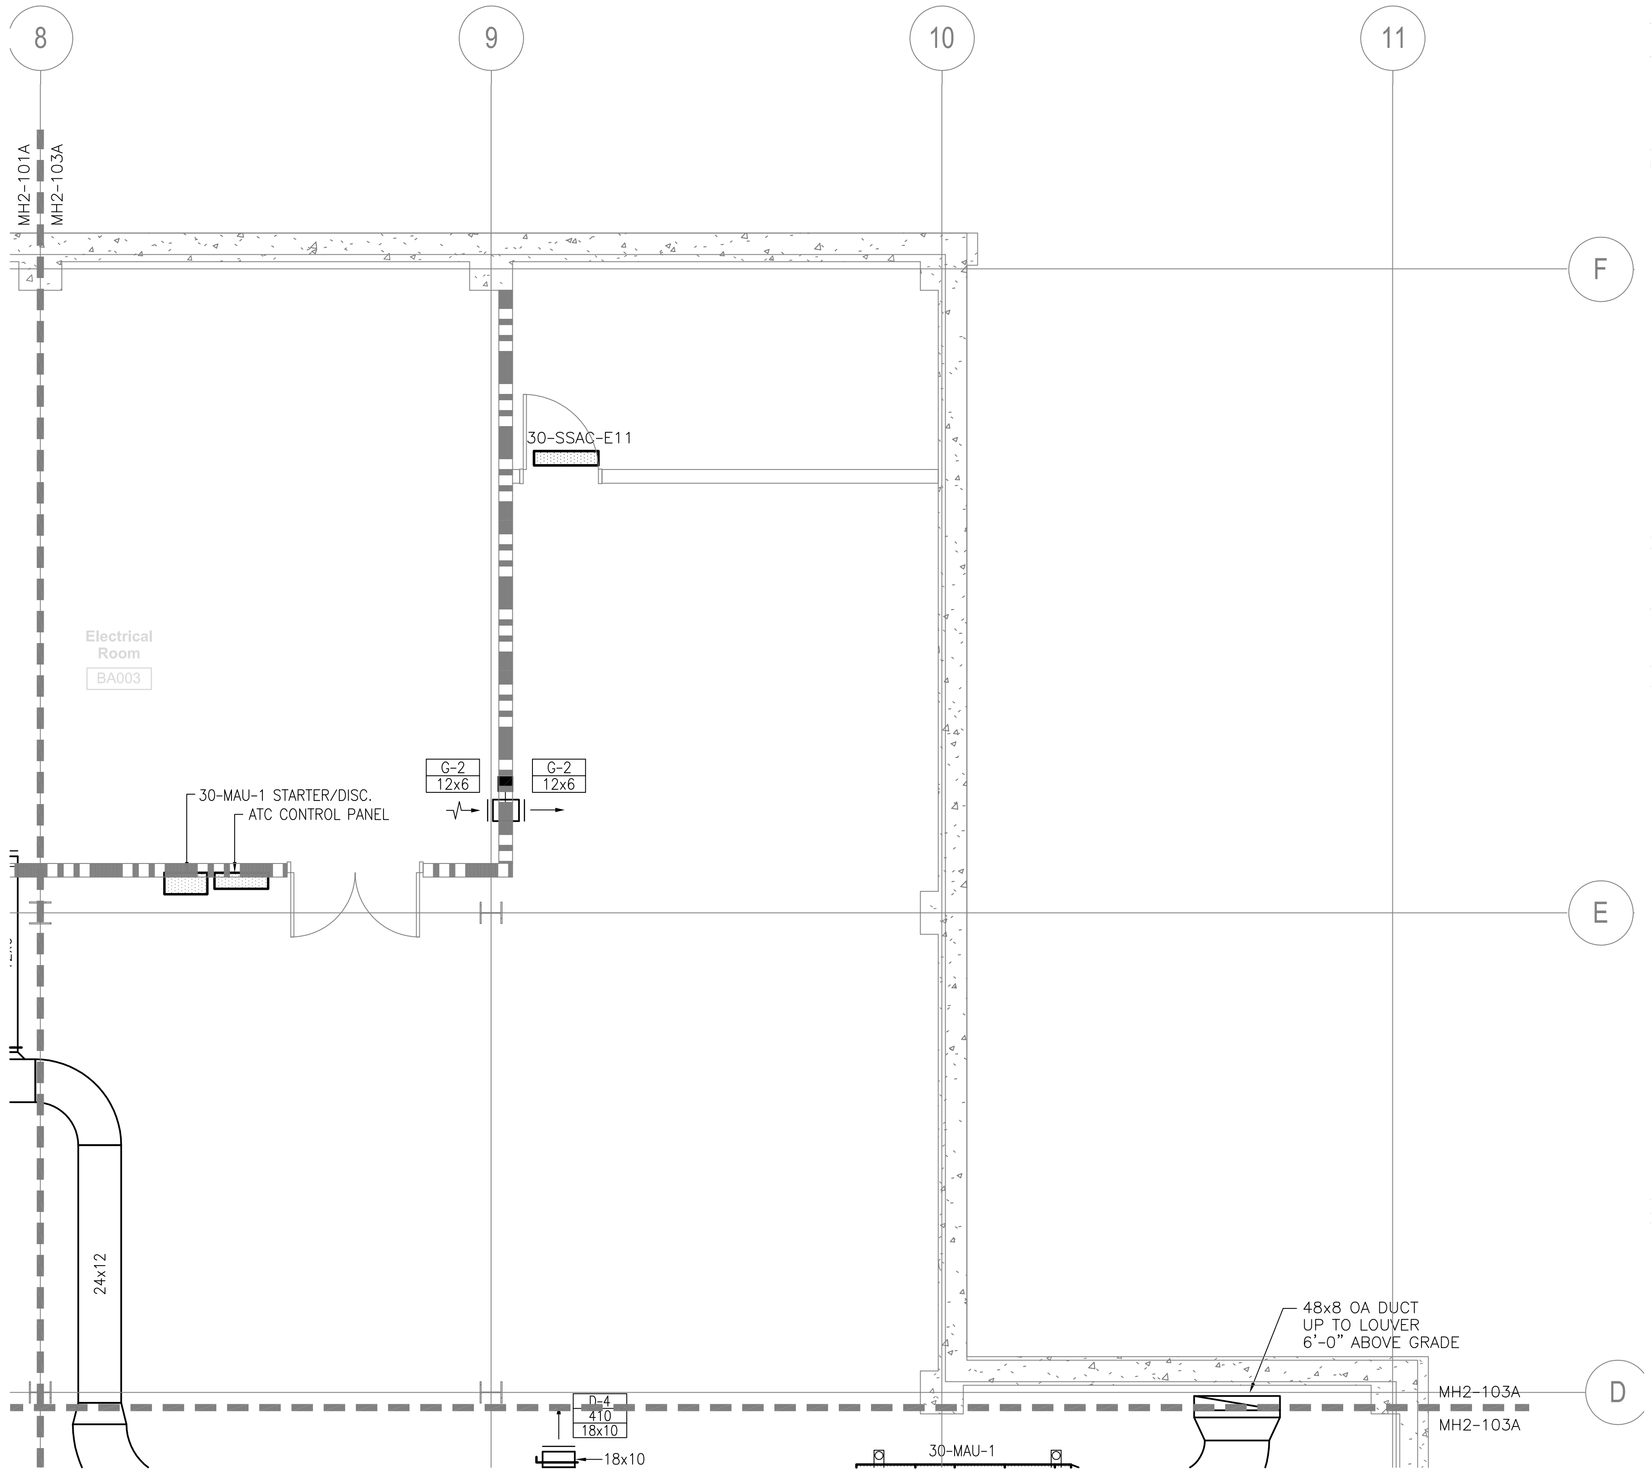

1 Enlarged Basement Floor Plan - HVAC Ductwork - Alternate #1

SCALE: 1/4"=1'-0"

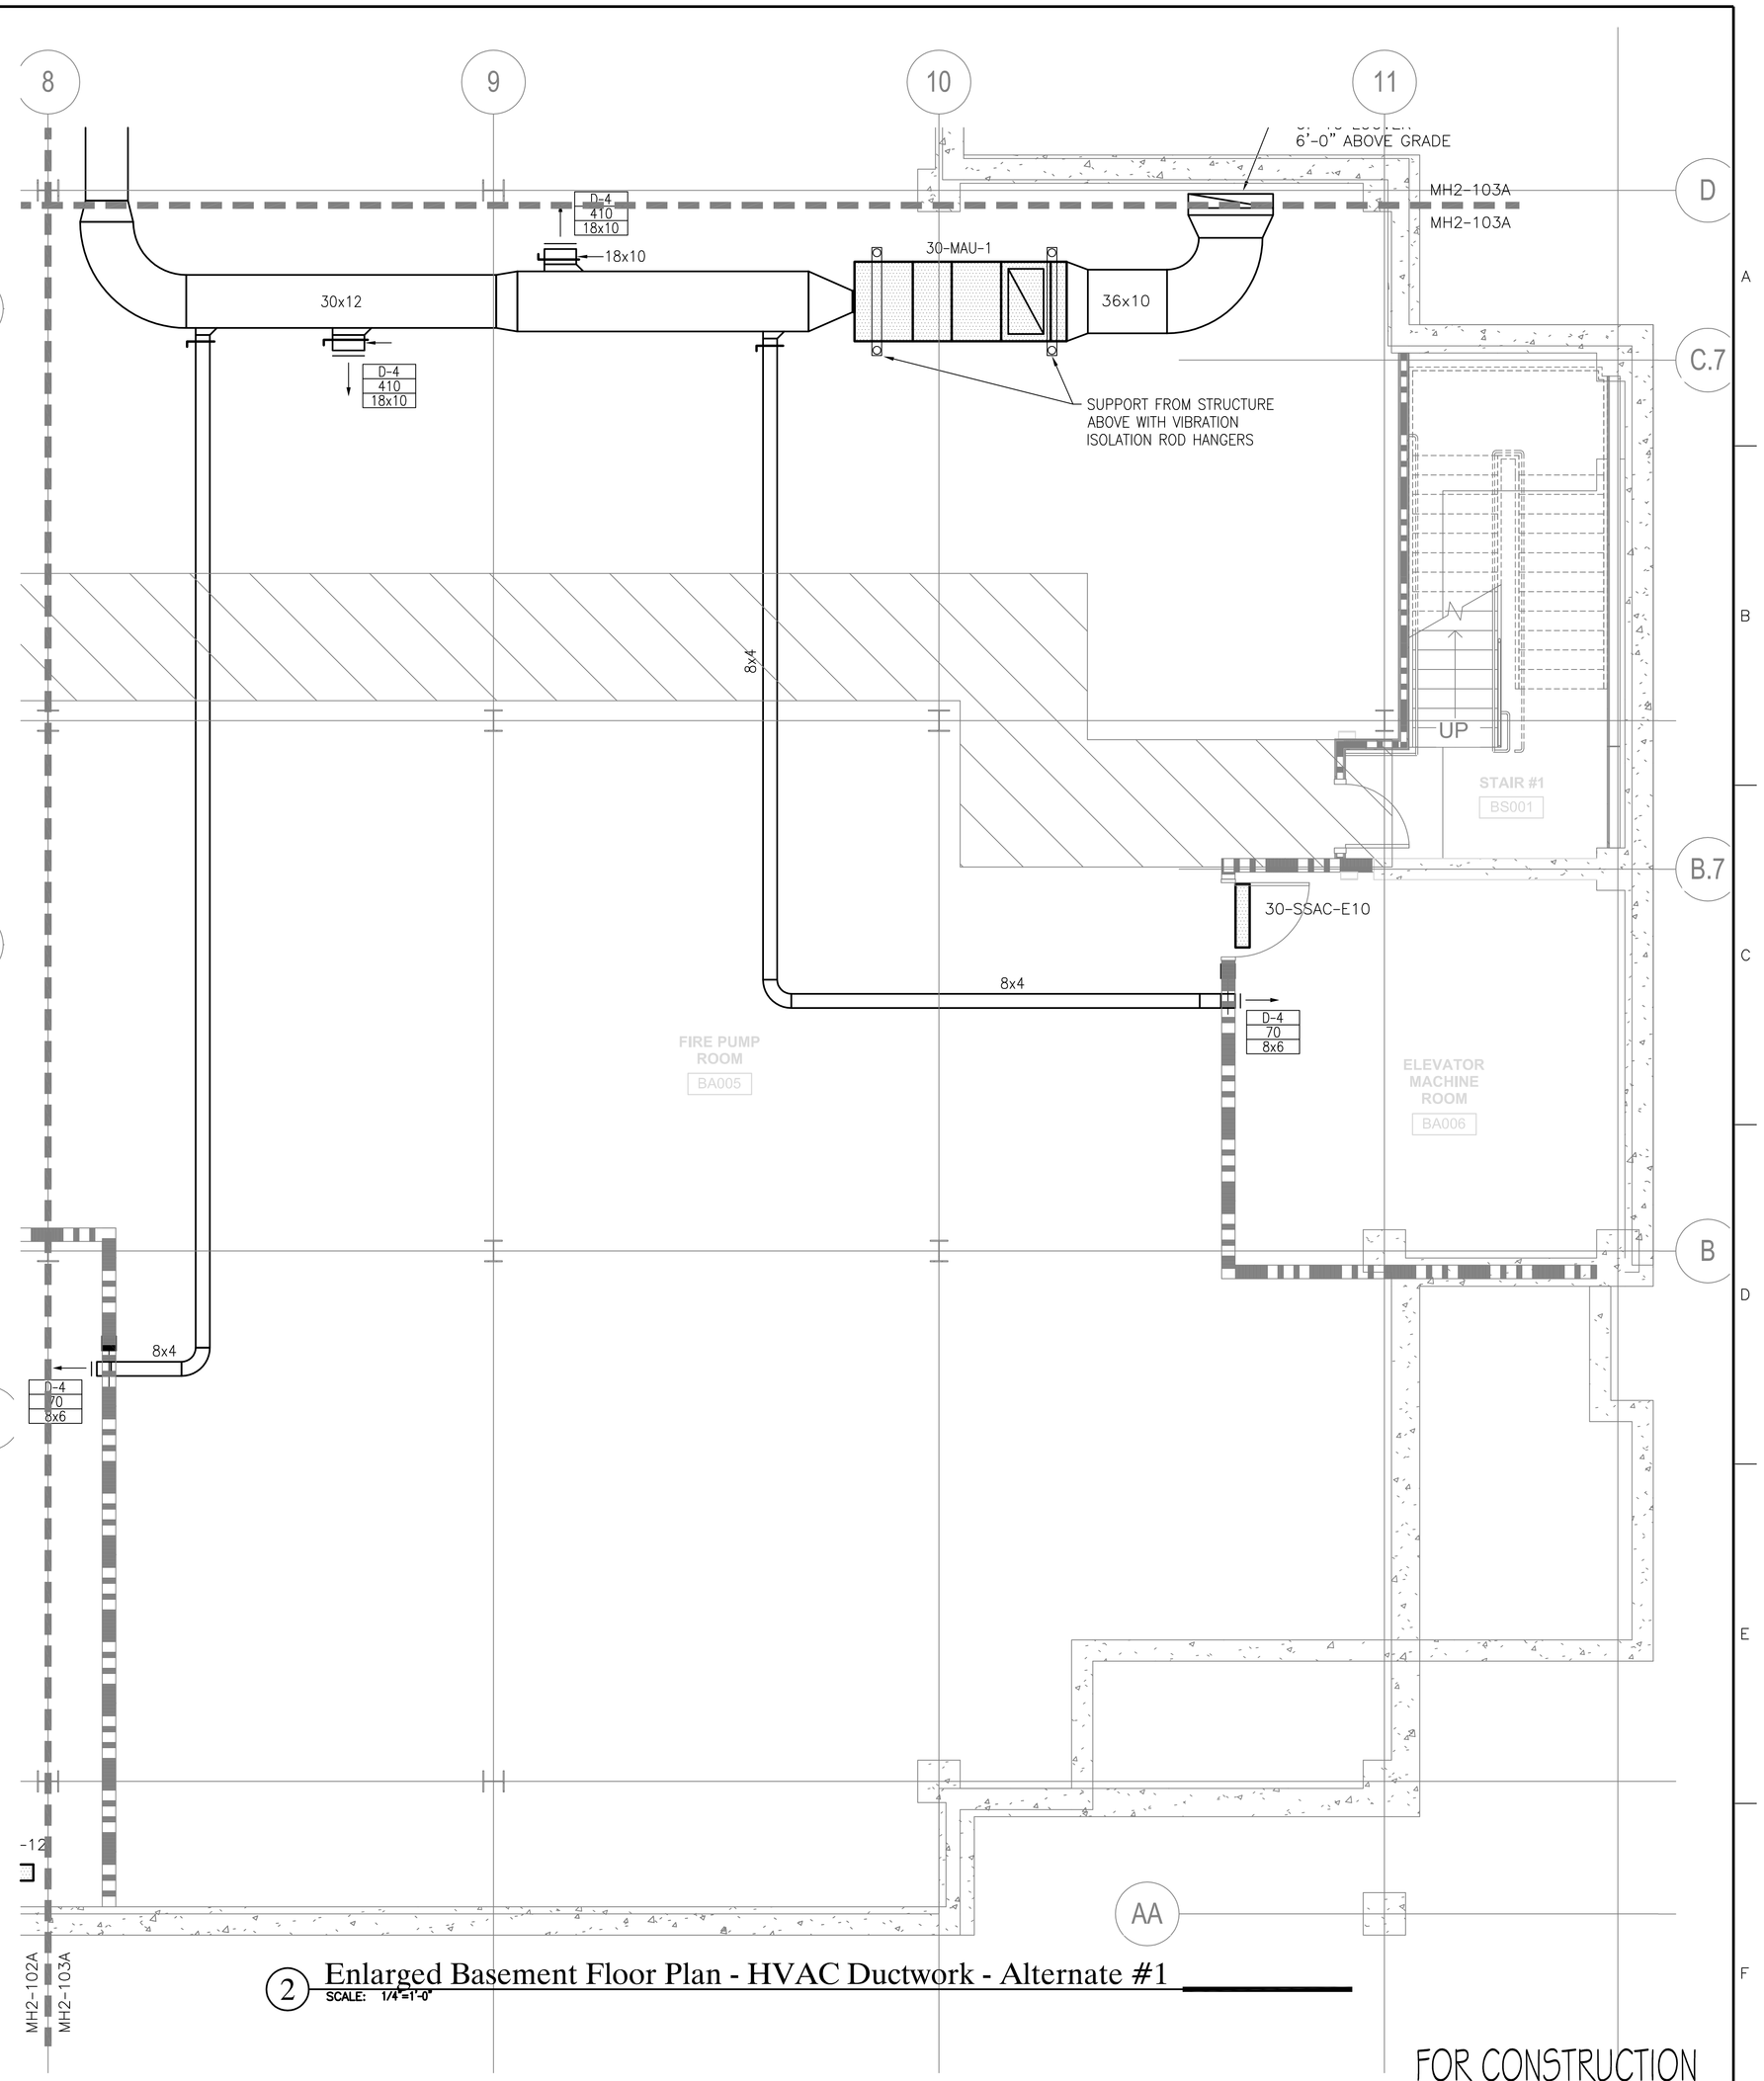

2 Enlarged Basement Floor Plan - HVAC Ductwork - Alternate #1

SCALE: 1/4"=1'-0"

FOR CONSTRUCTION
FULLY SPRINKLERED

Revisions:	Date

CONSULTANTS:

HDR

HDR Architecture, Inc.

1101 King Street | Suite 400 | Alexandria, Virginia 22314-2944 | 703.518.8500

ARCHITECT/ENGINEERS:

ARCHITECTURE
ENGINEERING
INTERIOR DESIGN
DESIGN/BUILD

ASTORINO

227 Fort Pitt Boulevard Pittsburgh Pennsylvania 15222
TEL 412 765 3700 FAX 412 765 3711 www.astorino.com

Drawing Title
Enlarged Basement Floor Plans HVAC Ductwork - Alternate #1

Approved: Project Director

Project Title
VA CARES CONSOLIDATION VAMC, PITTSBURGH, PA RESEARCH OFFICE BLDG.

Location
VAPHS UNIVERSITY DRIVE

Date **08-18-10** | Checked **JS** | Drawn **RAN**

Project Number **646CA2500R**

Building Number **30**

Drawing Number **MH2-103A**

Dwg. -- of --

Office of Facilities Management

Department of Veterans Affairs

VA FORM 08-6231, OCT 1978

P:\Project\2005425.00\CAD\UNIVERSITY DRIVE\Research Office Building\HVAC\MH2-103A.dwg M8ESHENGH 11/06/09 - 14:01:38